




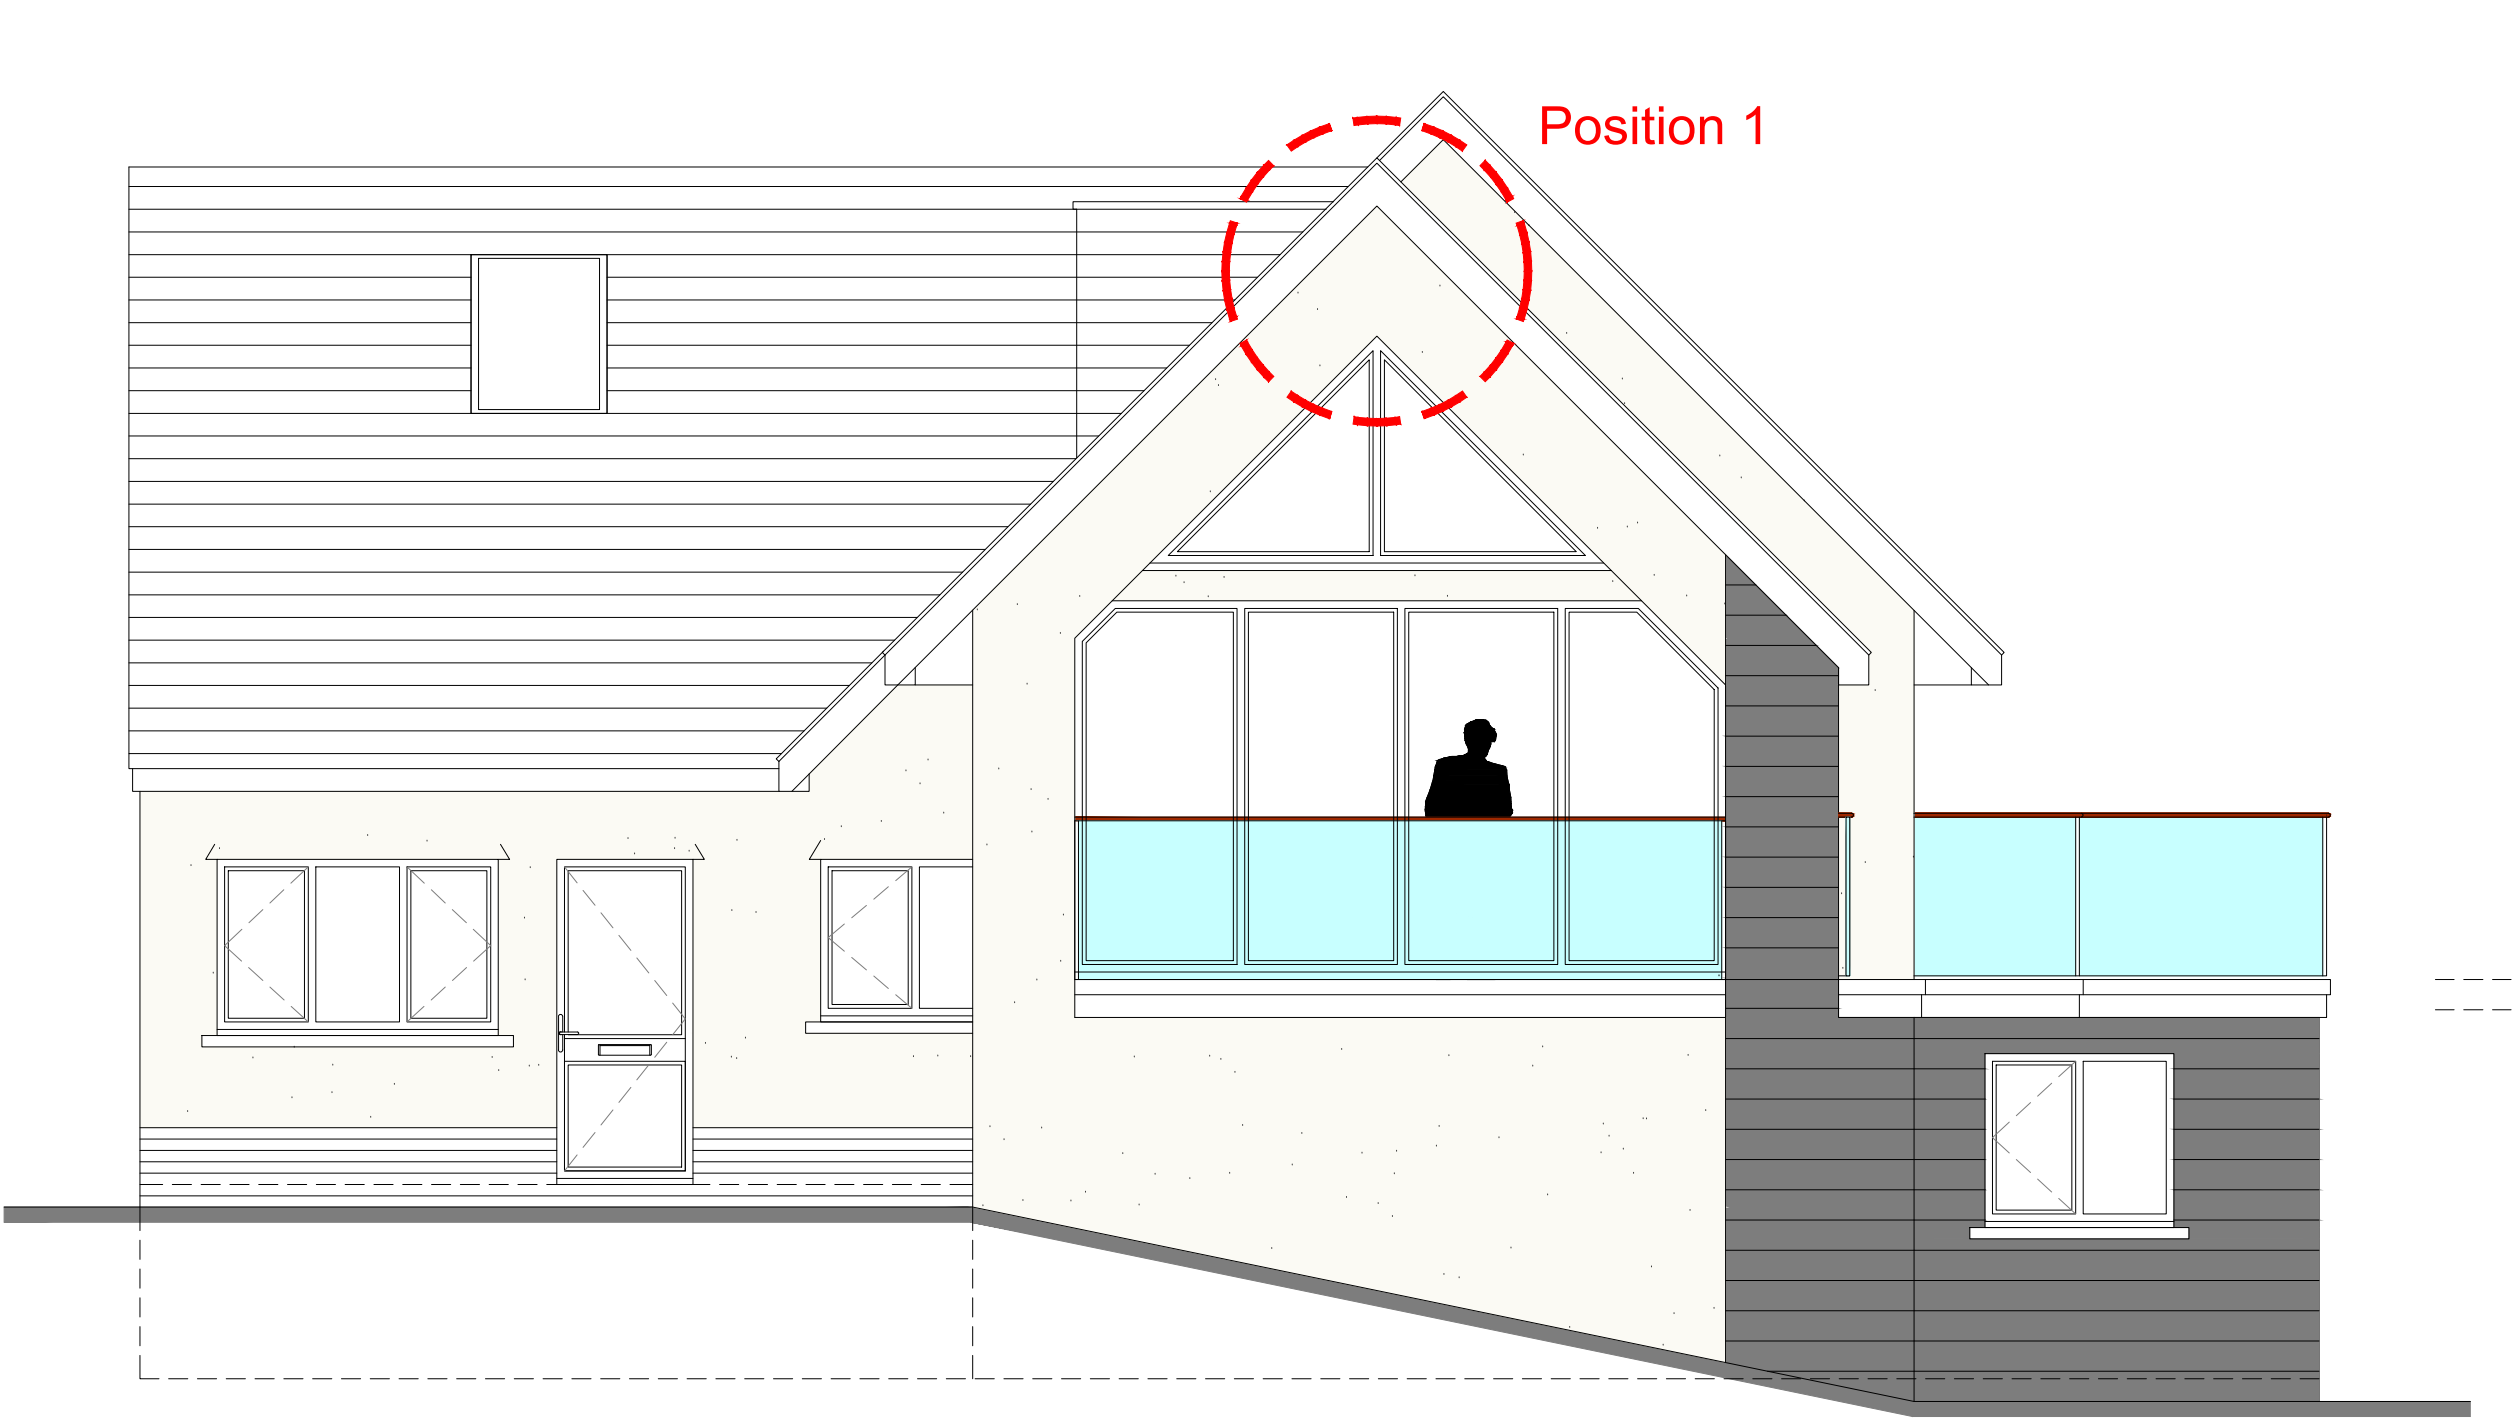


LEFT SIDE ELEVATION

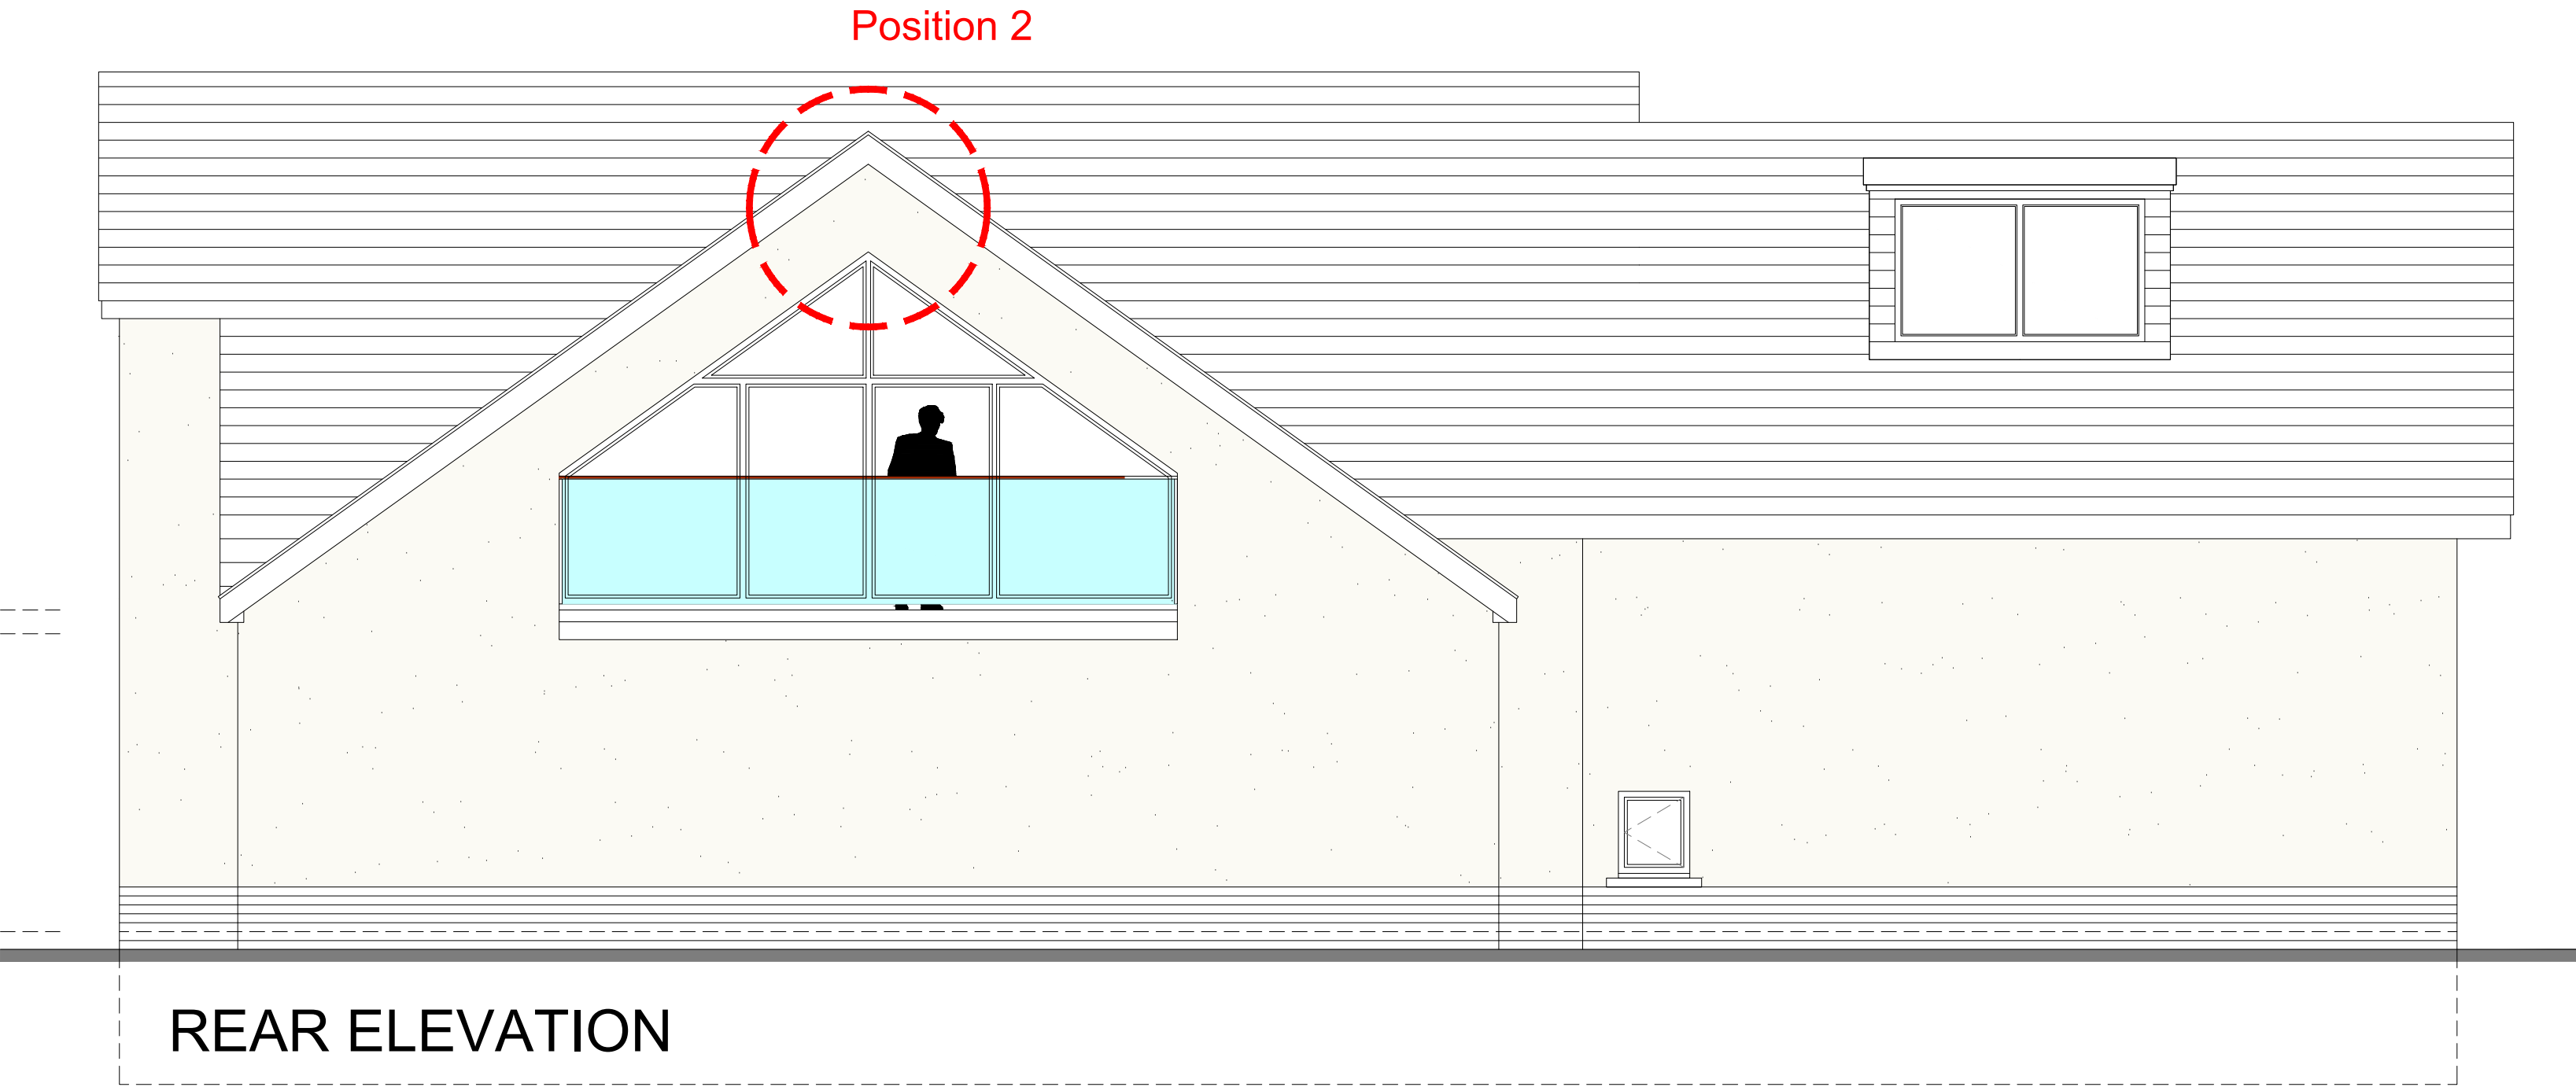

REAR ELEVATION

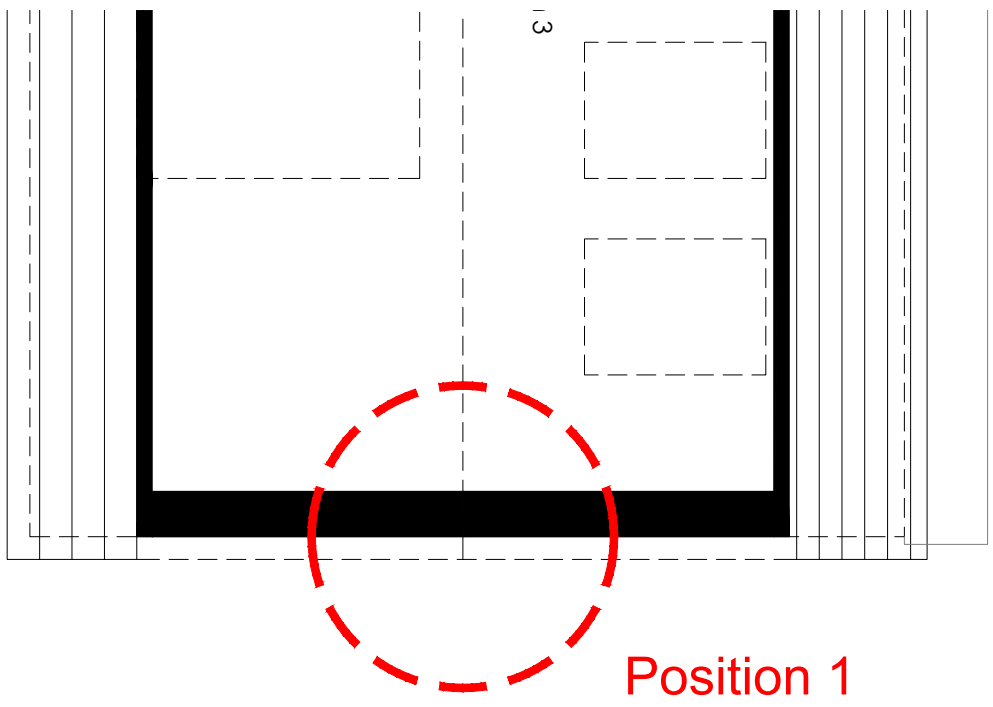

SECOND FLOOR PLAN - Proposed

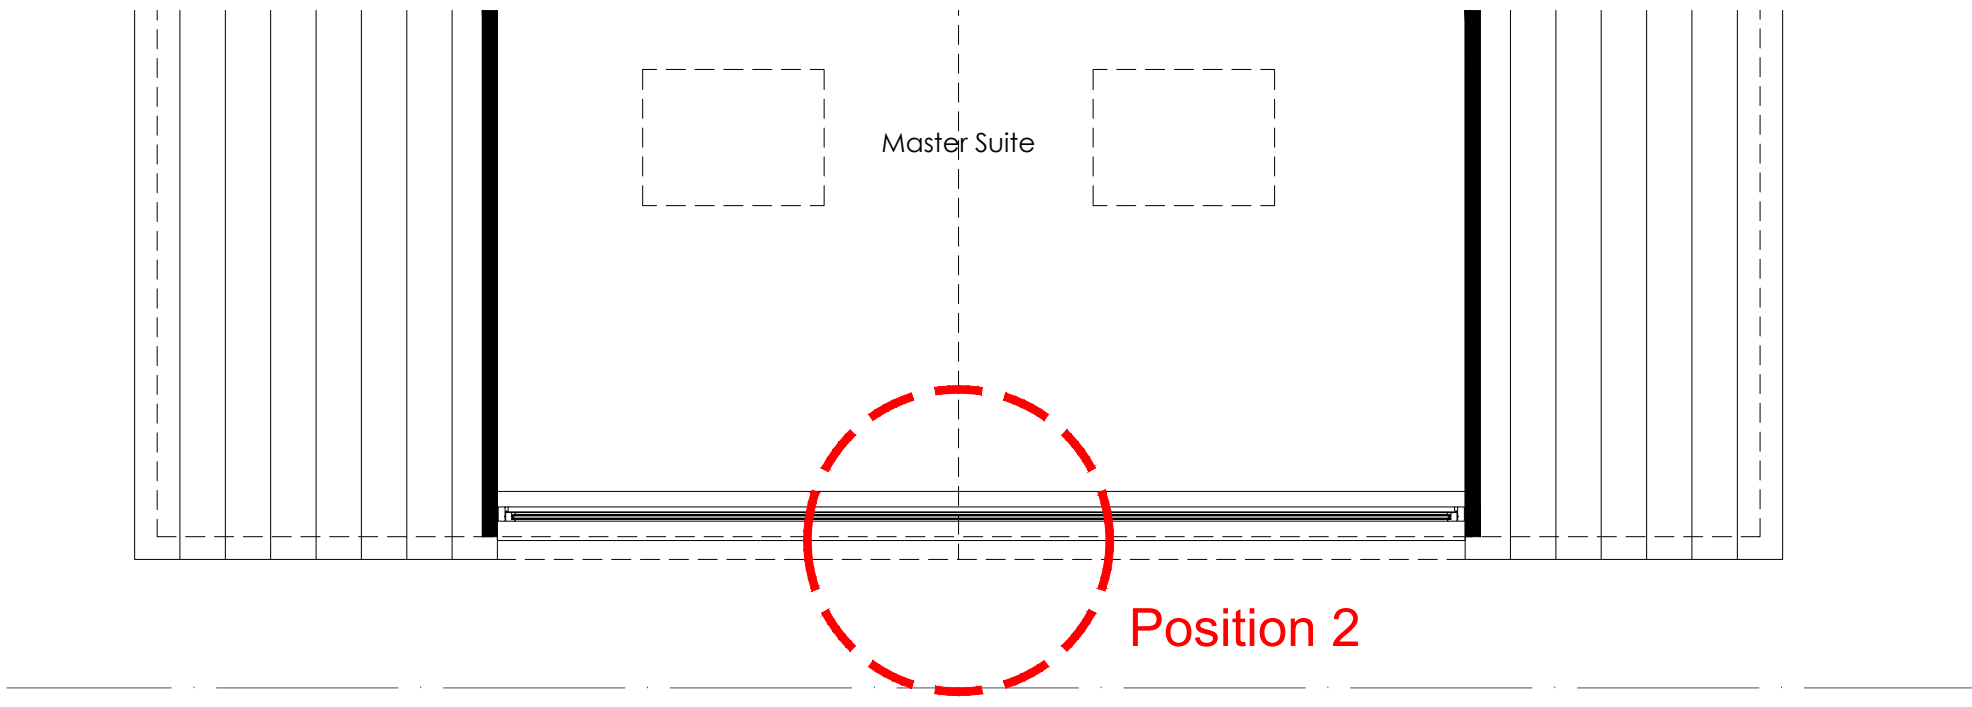

SECOND FLOOR PLAN - Proposed



TYPICAL SCHWEGLER BAT BOX - To be sited on side & rear Gables