


Notes:
All details existing, unless marked proposed
Original drawing size A4
Scaled dimensions should not be taken from this
drawing unless authorised.

Site Boundary
Advert Location

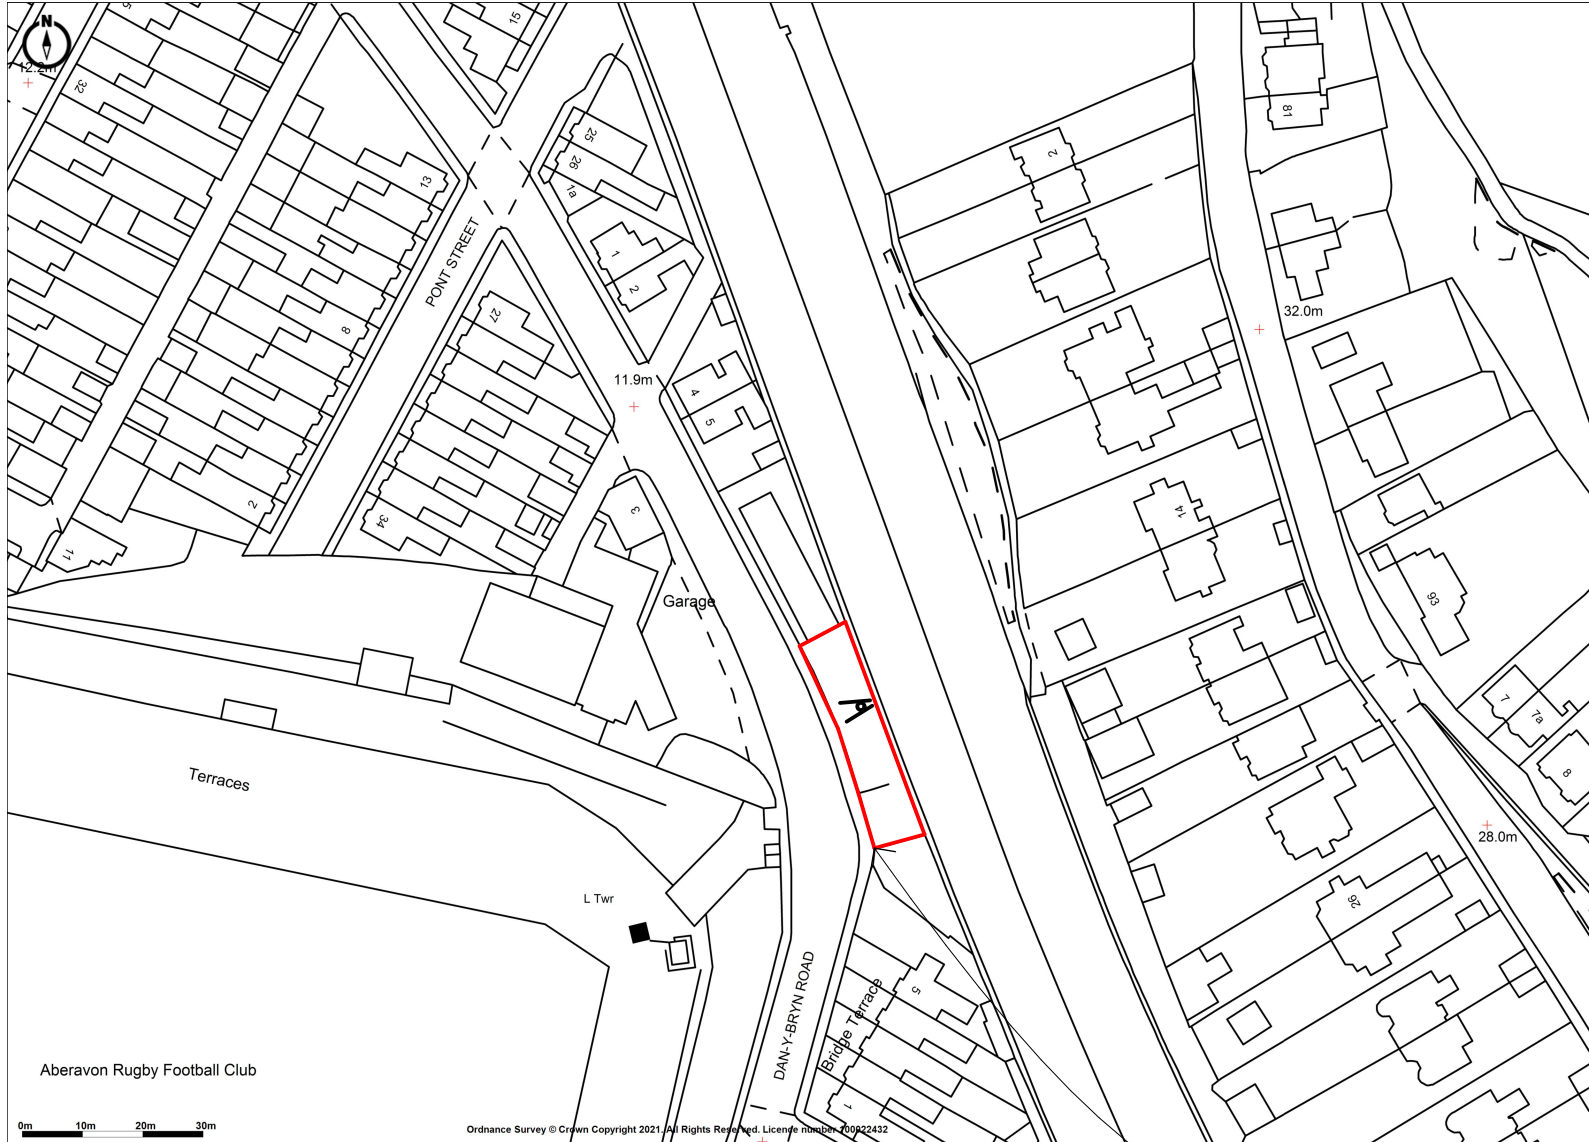

ArdentLand

7 Bell Yard
London
WC2A 2JR
0203 925 4603
www.ardentland.com

Ardent Land Ref:

-

Project

Land at
Sinclair VW,
Dan-Y-Bryn Road,
Port Talbot,
SA13 1AL

Drawing Name

**Location Plan -
Proposed**

Drawing Status

PLANNING

Revision

- First Formal Issue CDDO

Date

26.03.2021

Drawing Scale @ A4

1:1250

Layout ID

T4611 A4 050

Revision

Promap
LANDMARK INFORMATION

Ordnance Survey © Crown Copyright 2021. All Rights Reserved.
Licence number 100022432
Plotted Scale - 1:1250. Paper Size - A4

Application Site

