


Notes.
All details existing, unless marked proposed
Original drawing size A4
Scaled dimensions should not be taken from this
drawing unless authorised.

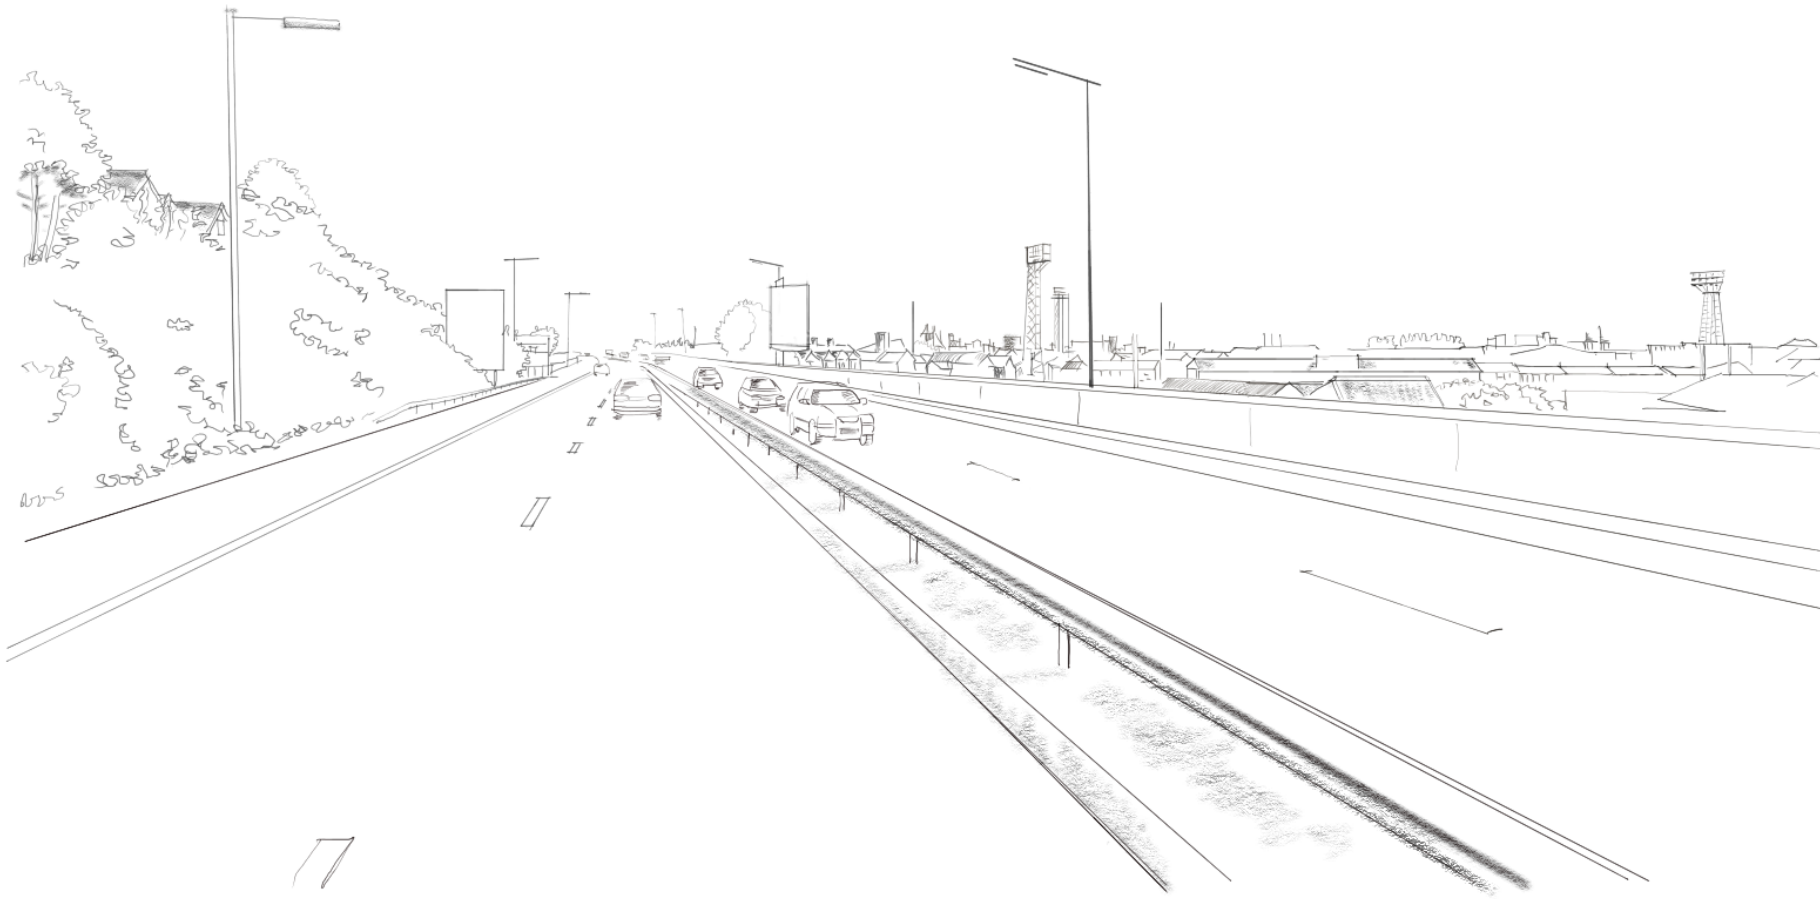

ArdentLand

7 Bell Yard
London
WC2A 2JR
0203 925 4603
www.ardentland.com

Ardent Land Ref:
-

Project

Land at
Sinclair VW,
Dan-Y-Bryn Road,
Port Talbot,
SA13 1AL

Drawing Name

**Sketch Visual -
Southbound View**

Drawing Status
PLANNING

Revision
- First Formal Issue CDDO

Date
31 03 2021

Drawing Scale @ A4
N.T.S.

Layout ID **Revision**
T4611 A4 062

