
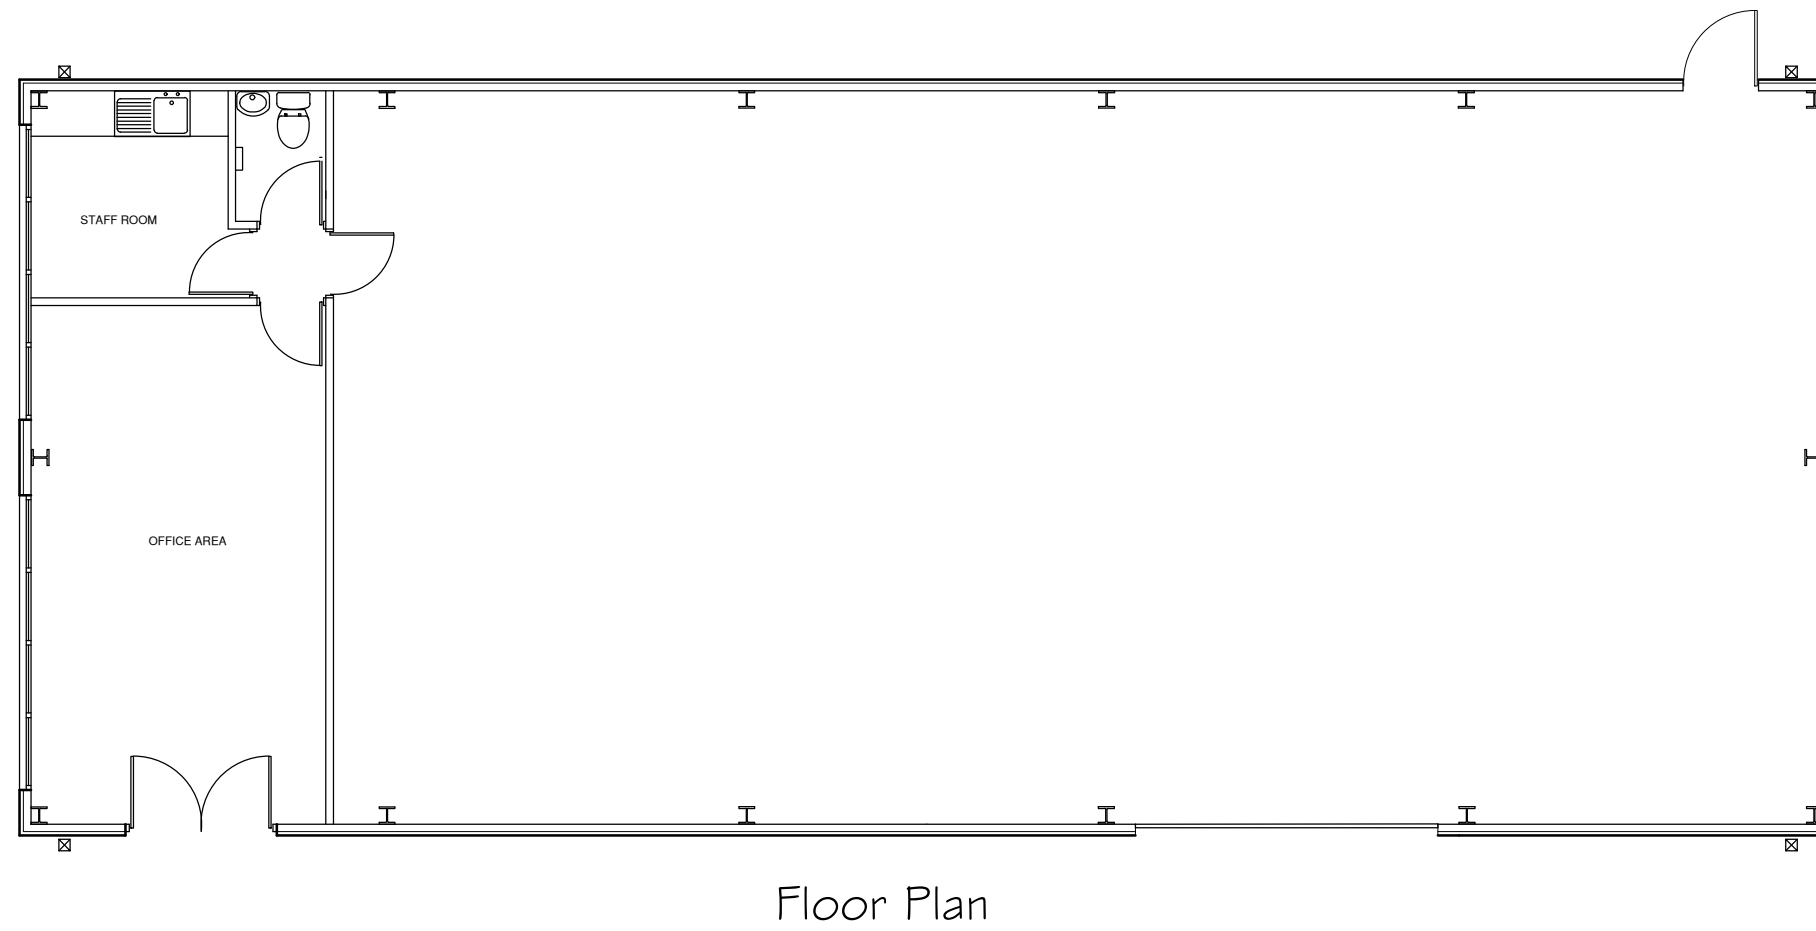
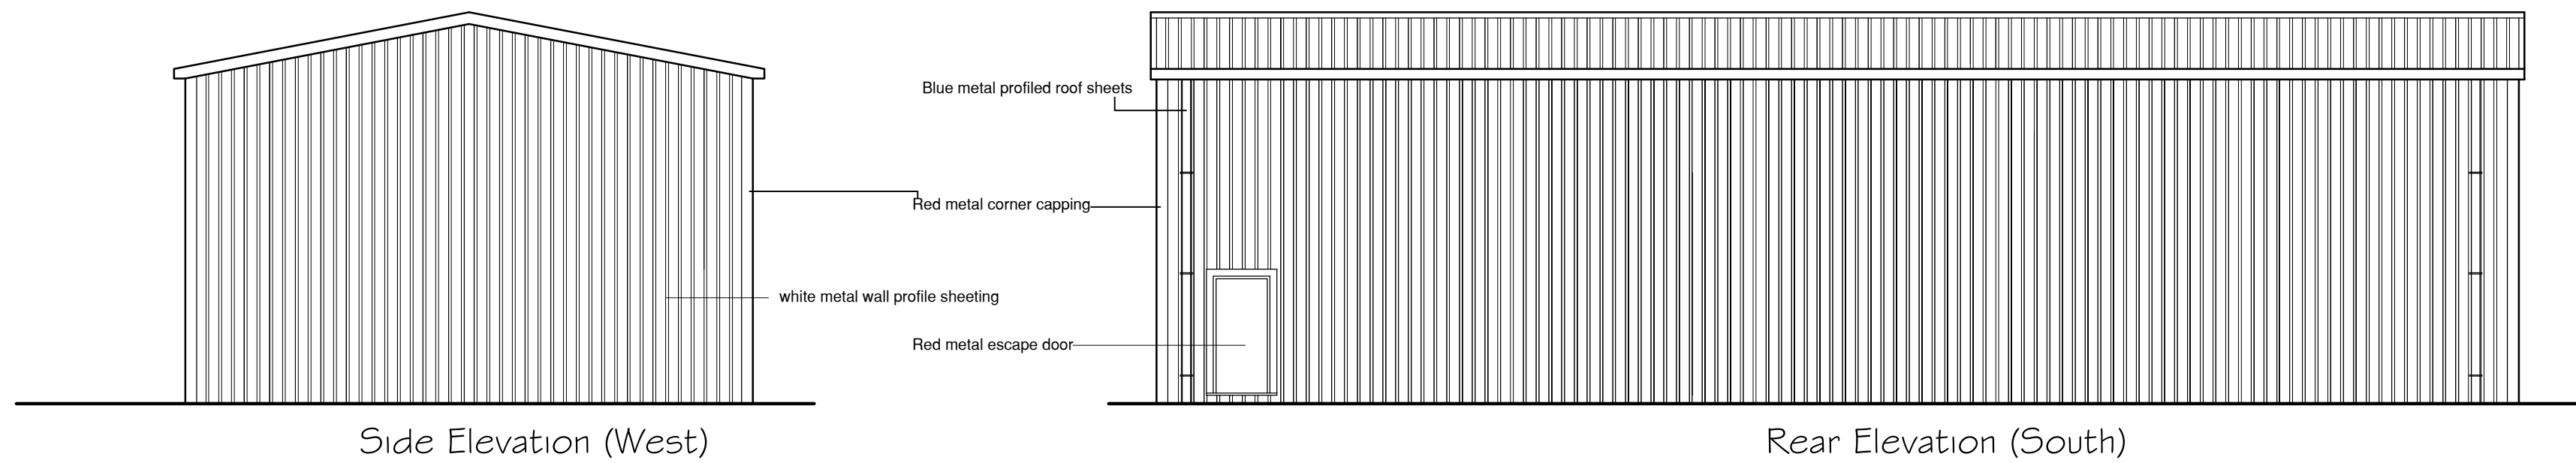


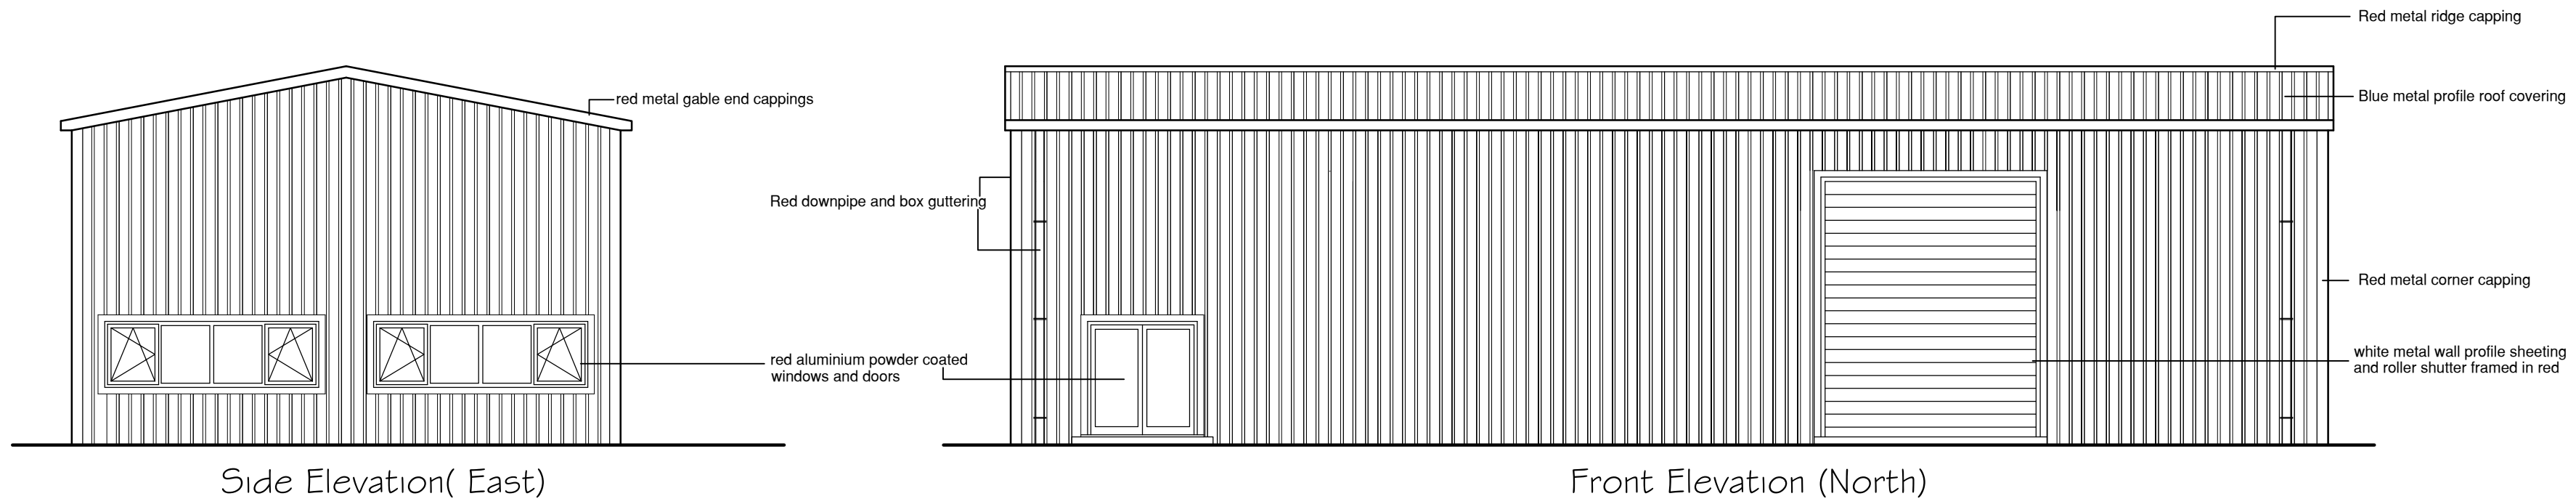

THIS DRAWING IS COPYRIGHT ©

Ken Bateman
Chartered Surveyor
Solicitor (Wales) MRICS C. BUREAU MOORE

Appln Fairview Cleyd y Fagen Merthyr Tydfil
CF48 1HW

project
**Proposed Industrial Building
at
Unit 25a
Edwards Works
Llandarcy
Neath
SA10 6JY**

title
**Proposed Plans and
Elevations**

Date: Jan 2021
Scale: A2@ 1 : 100
Drawn:

Drawing No. GA 001 Rev.