


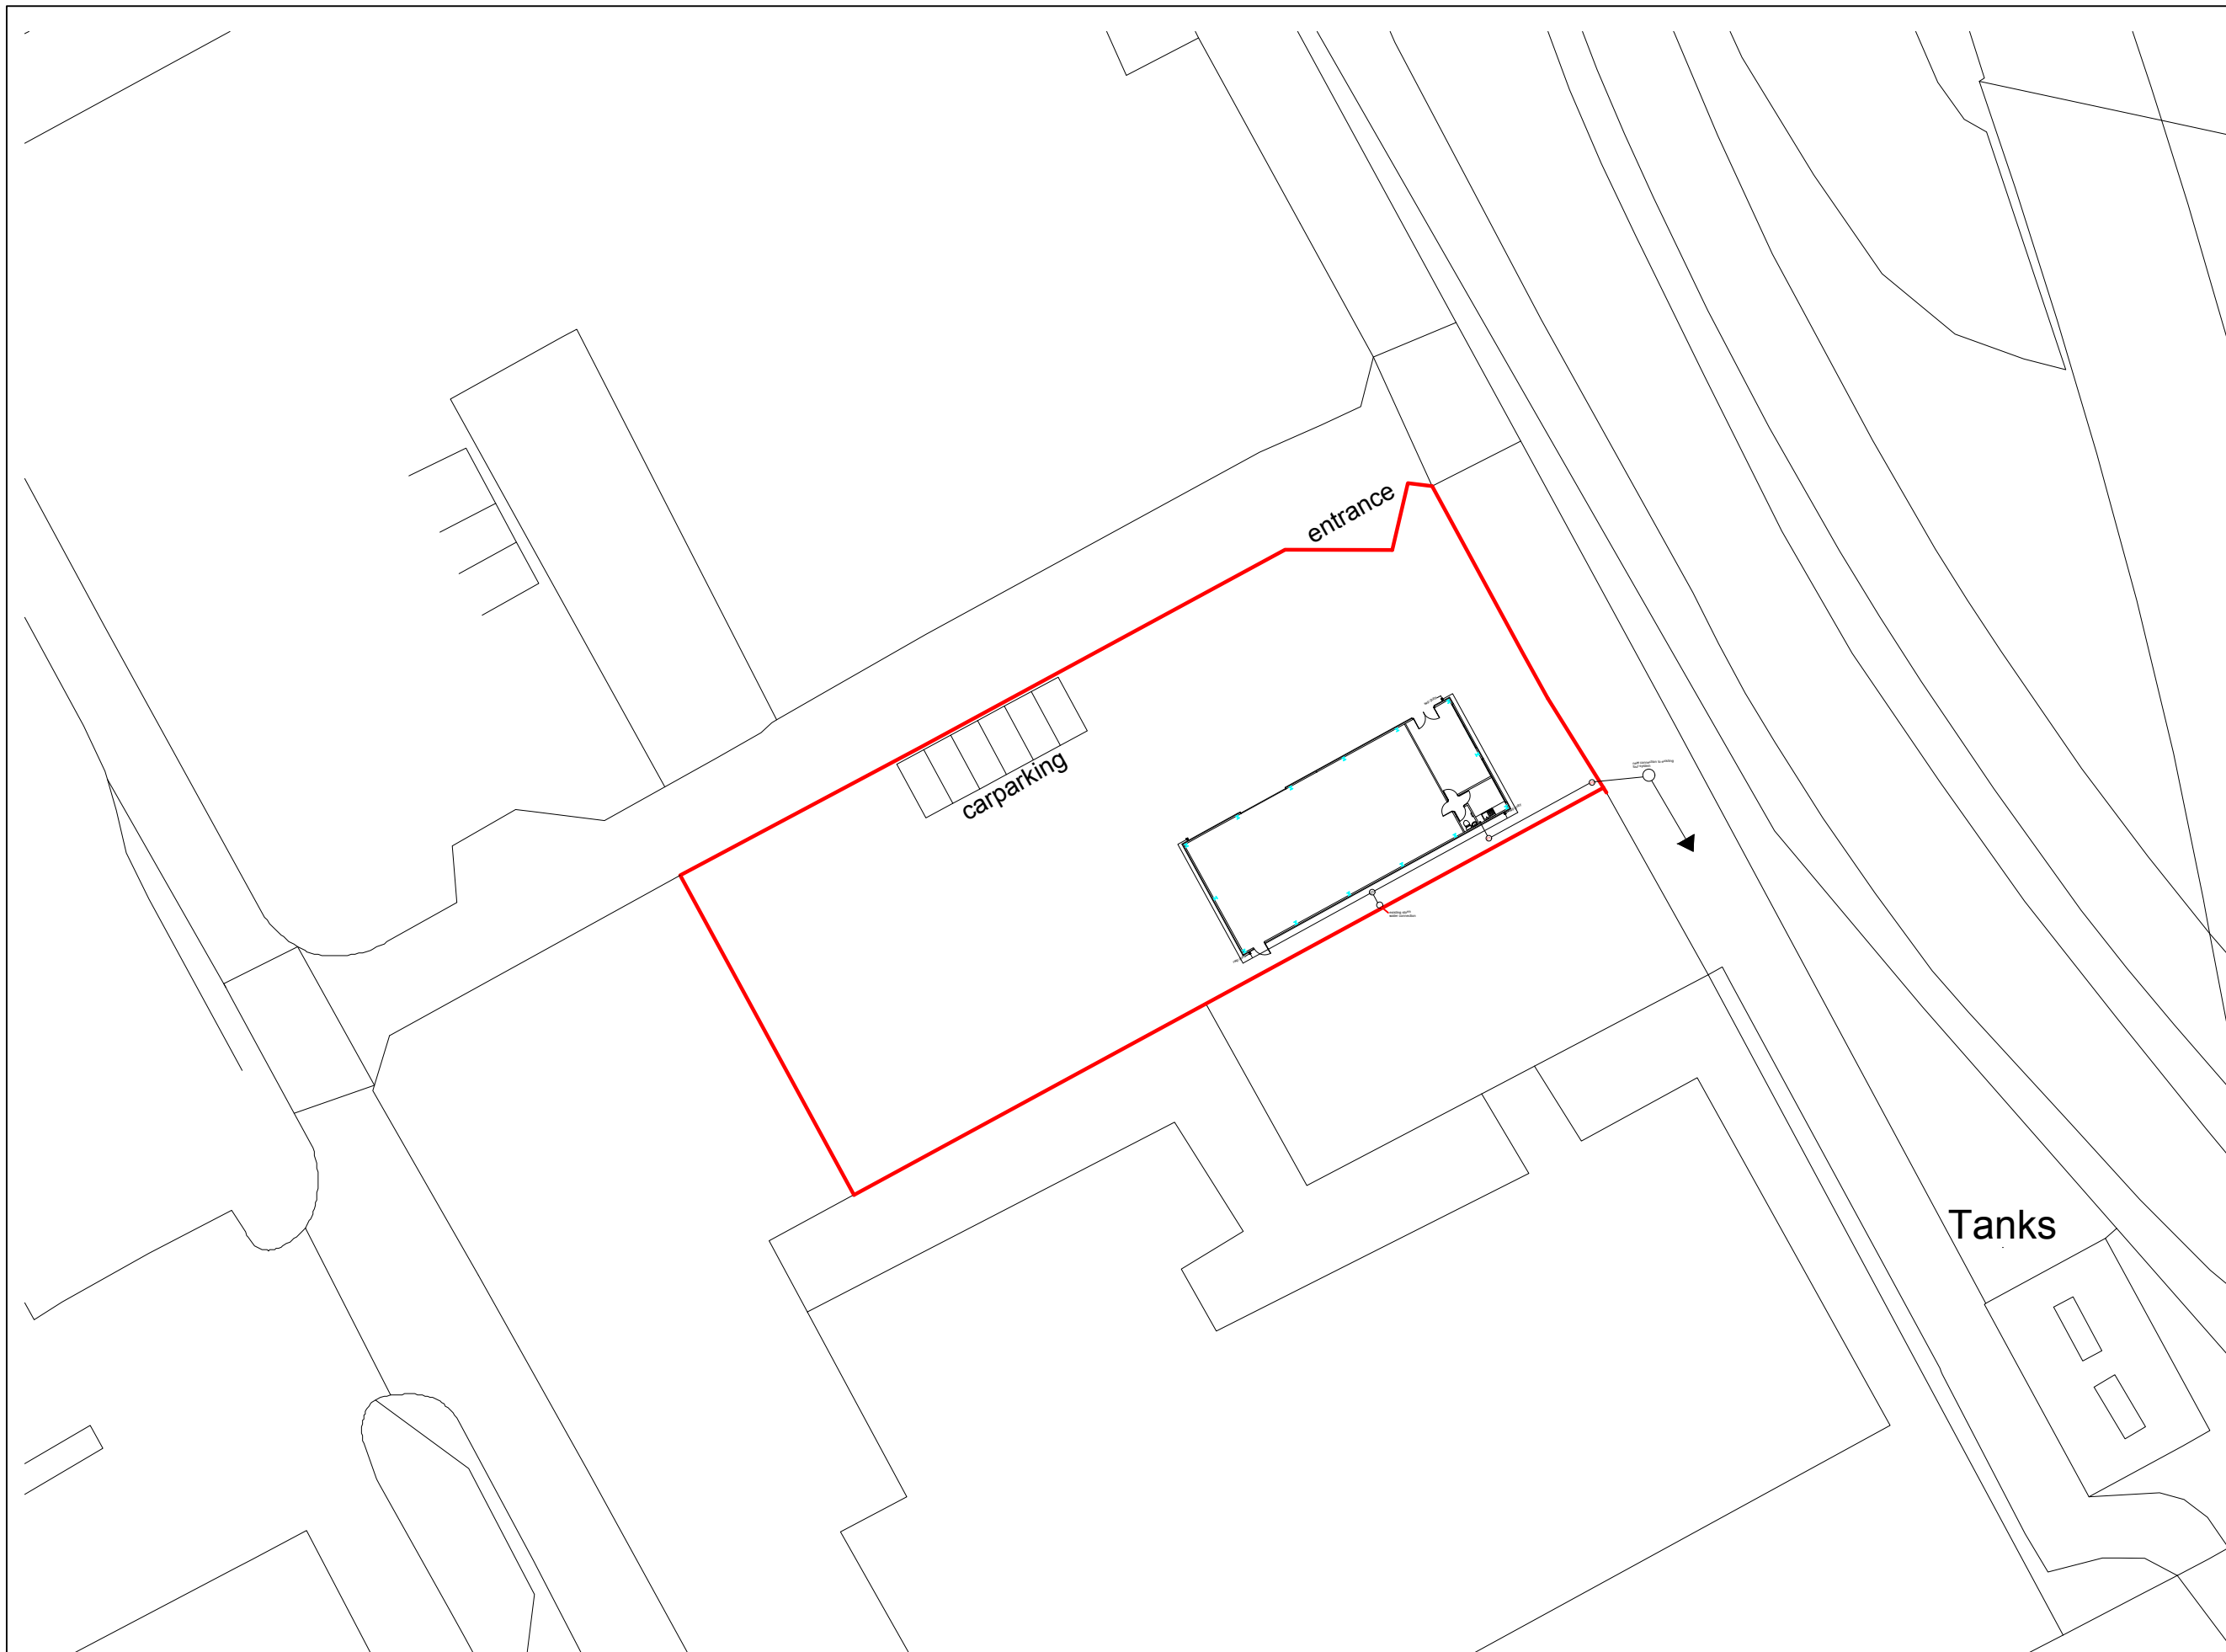

THIS DRAWING IS COPYRIGHT ©

Ken Bateman
Chartered Surveyor
R.S. (Hons.) MRICS, C. (B) E. MCABE

Apin Fairview Chwyd y Fagor Morthyr Tydill
CF48 1HW

project
Proposed Industrial Building
at
Unit 25a
Edwards Works
Llandarcy
Neath
SA10 6JY

title
Layout and car parking plan

Date: Jan 2020
Scale: A3@ 1 : 500
Drawn:

Drawing No.	Rev.
GA 002	