
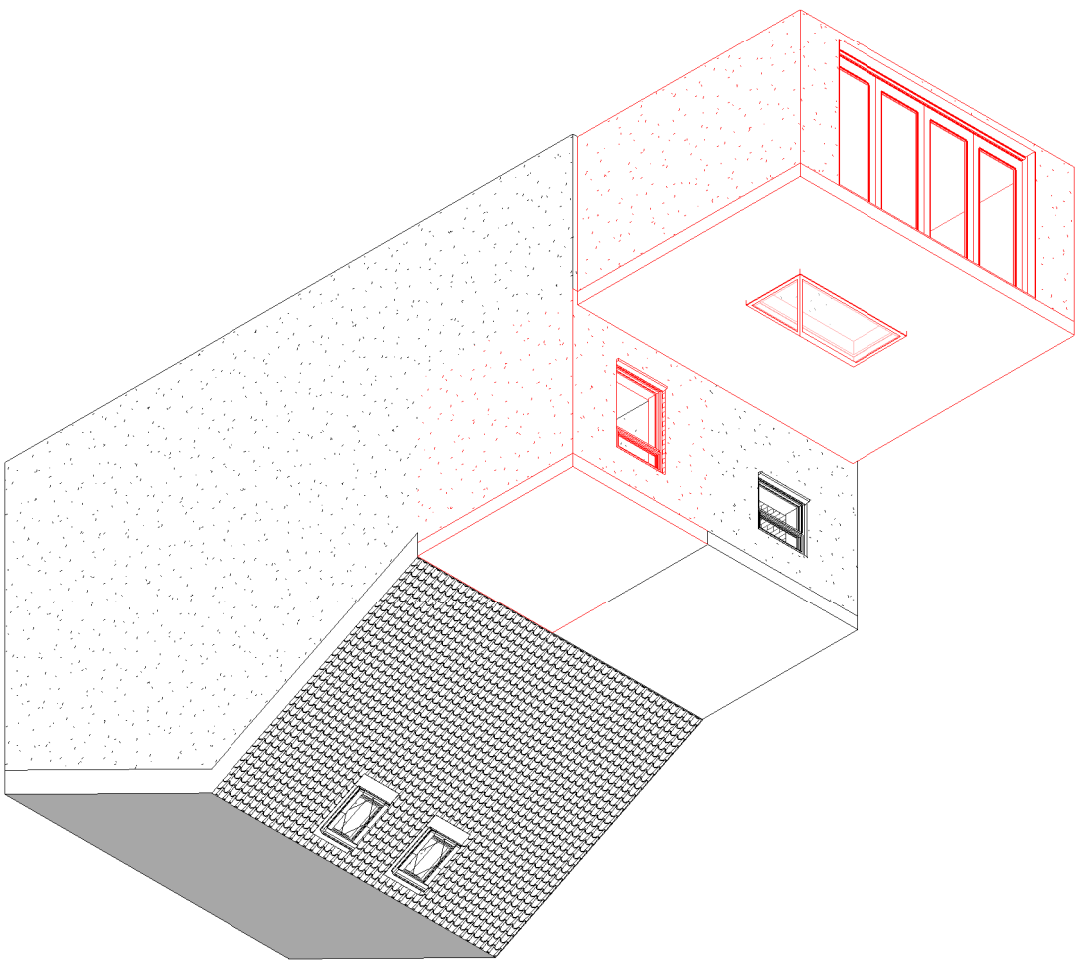



[illegible]

3D Proposed Rear

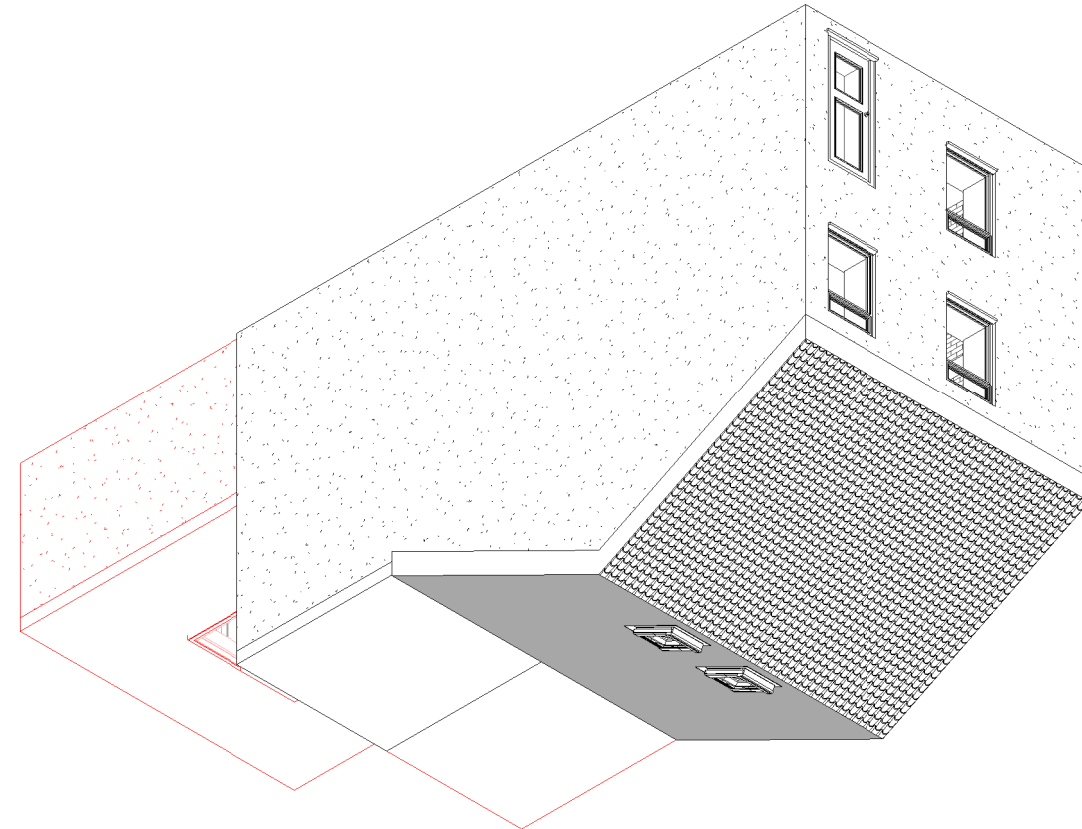


3D Proposed Front


Proposed Side Elevation

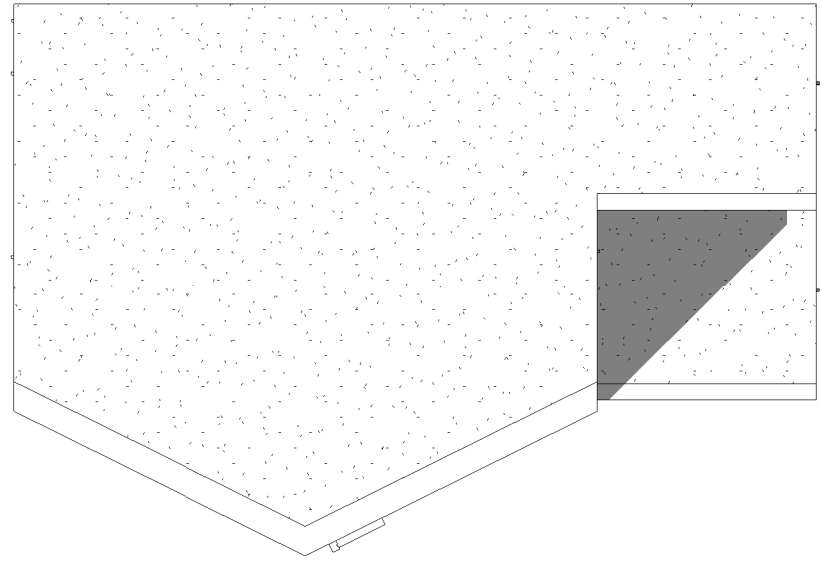

Existing Side Elevation

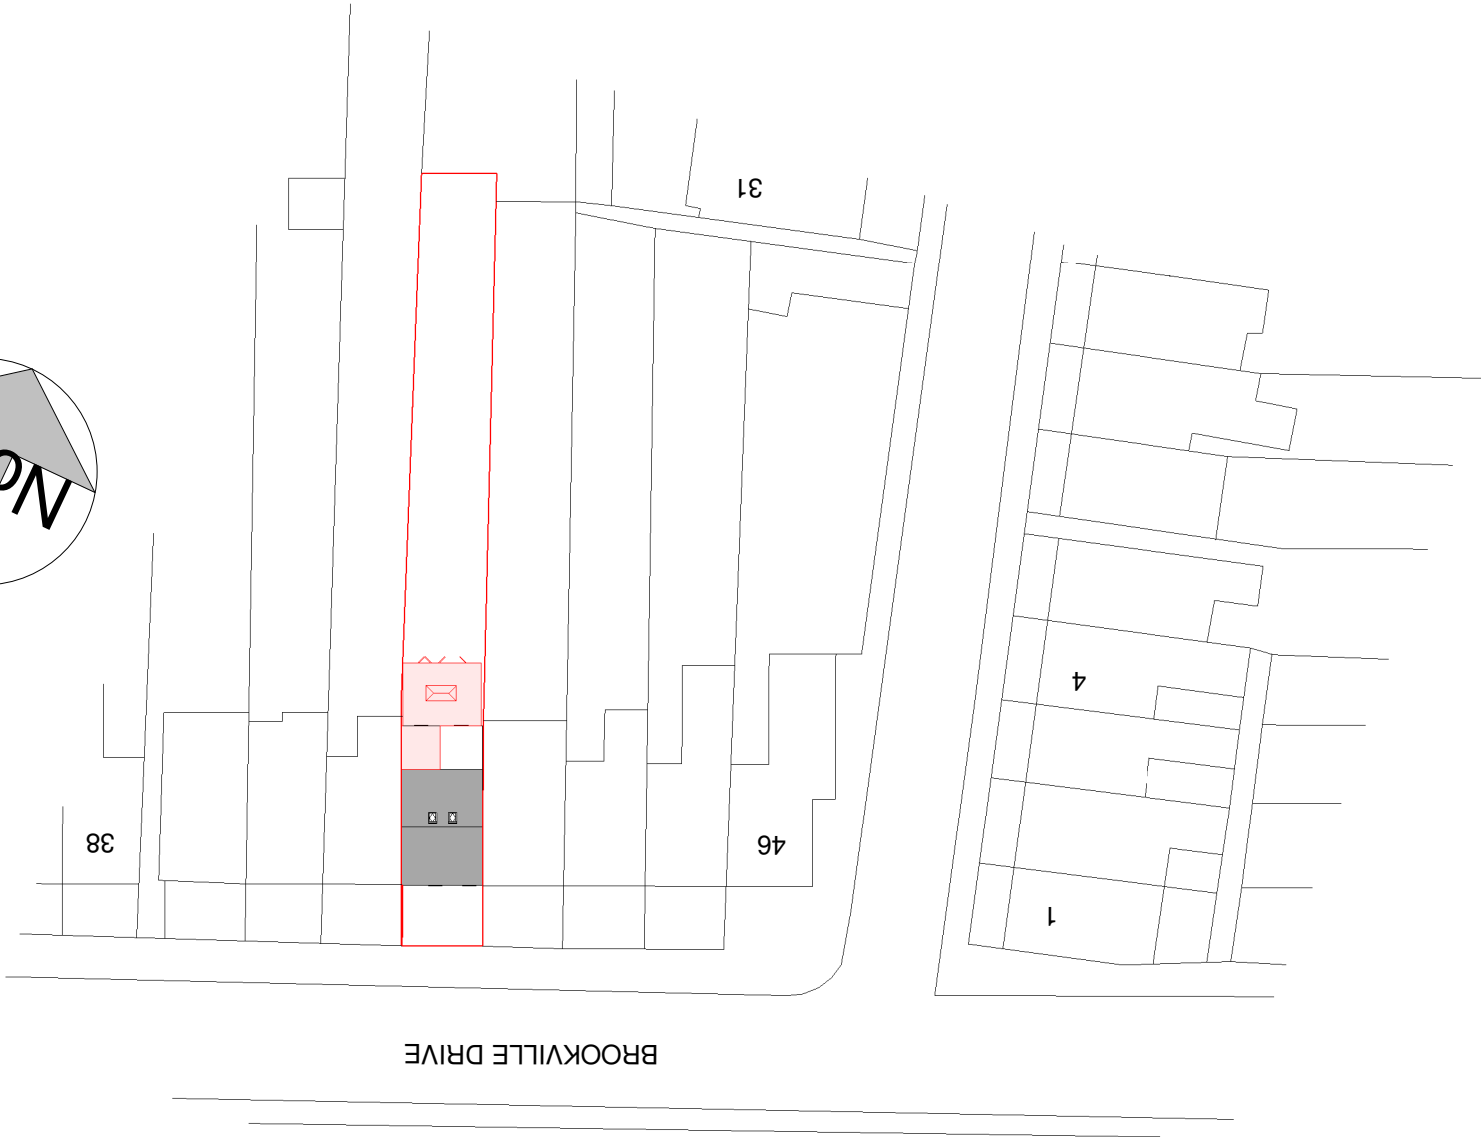

Proposed Block Plan

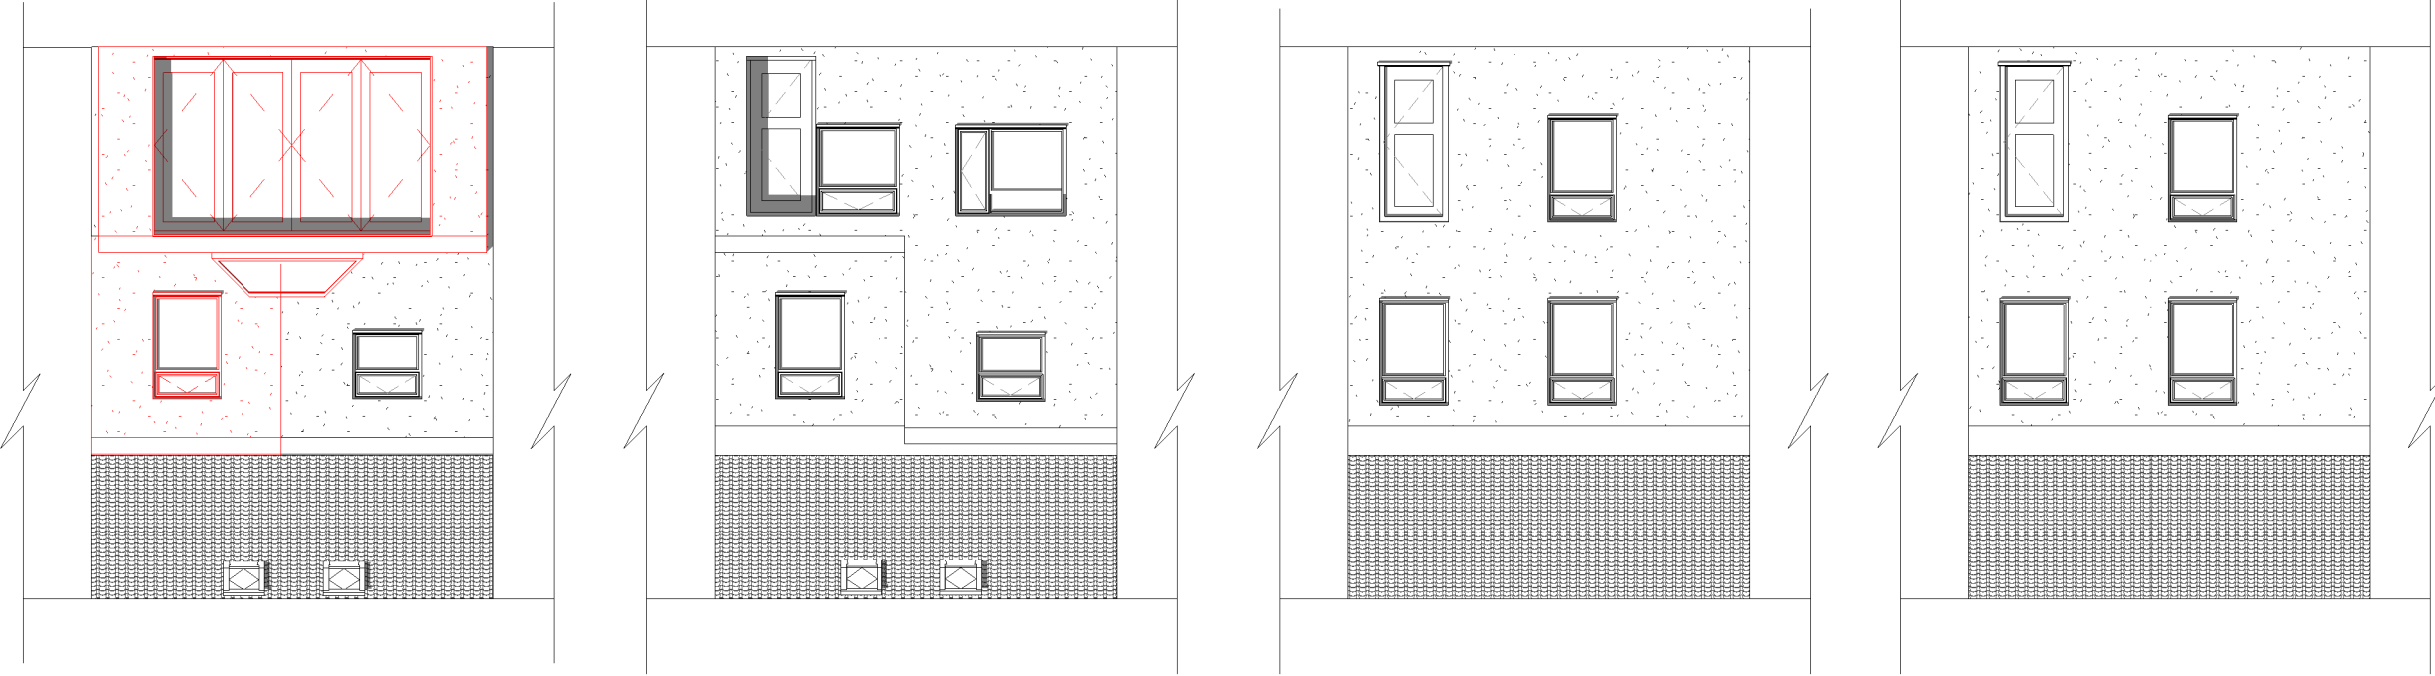


Existing Front Elevation

Proposed Front Elevation

Propo 1 : 100

Existing Rear Elevation

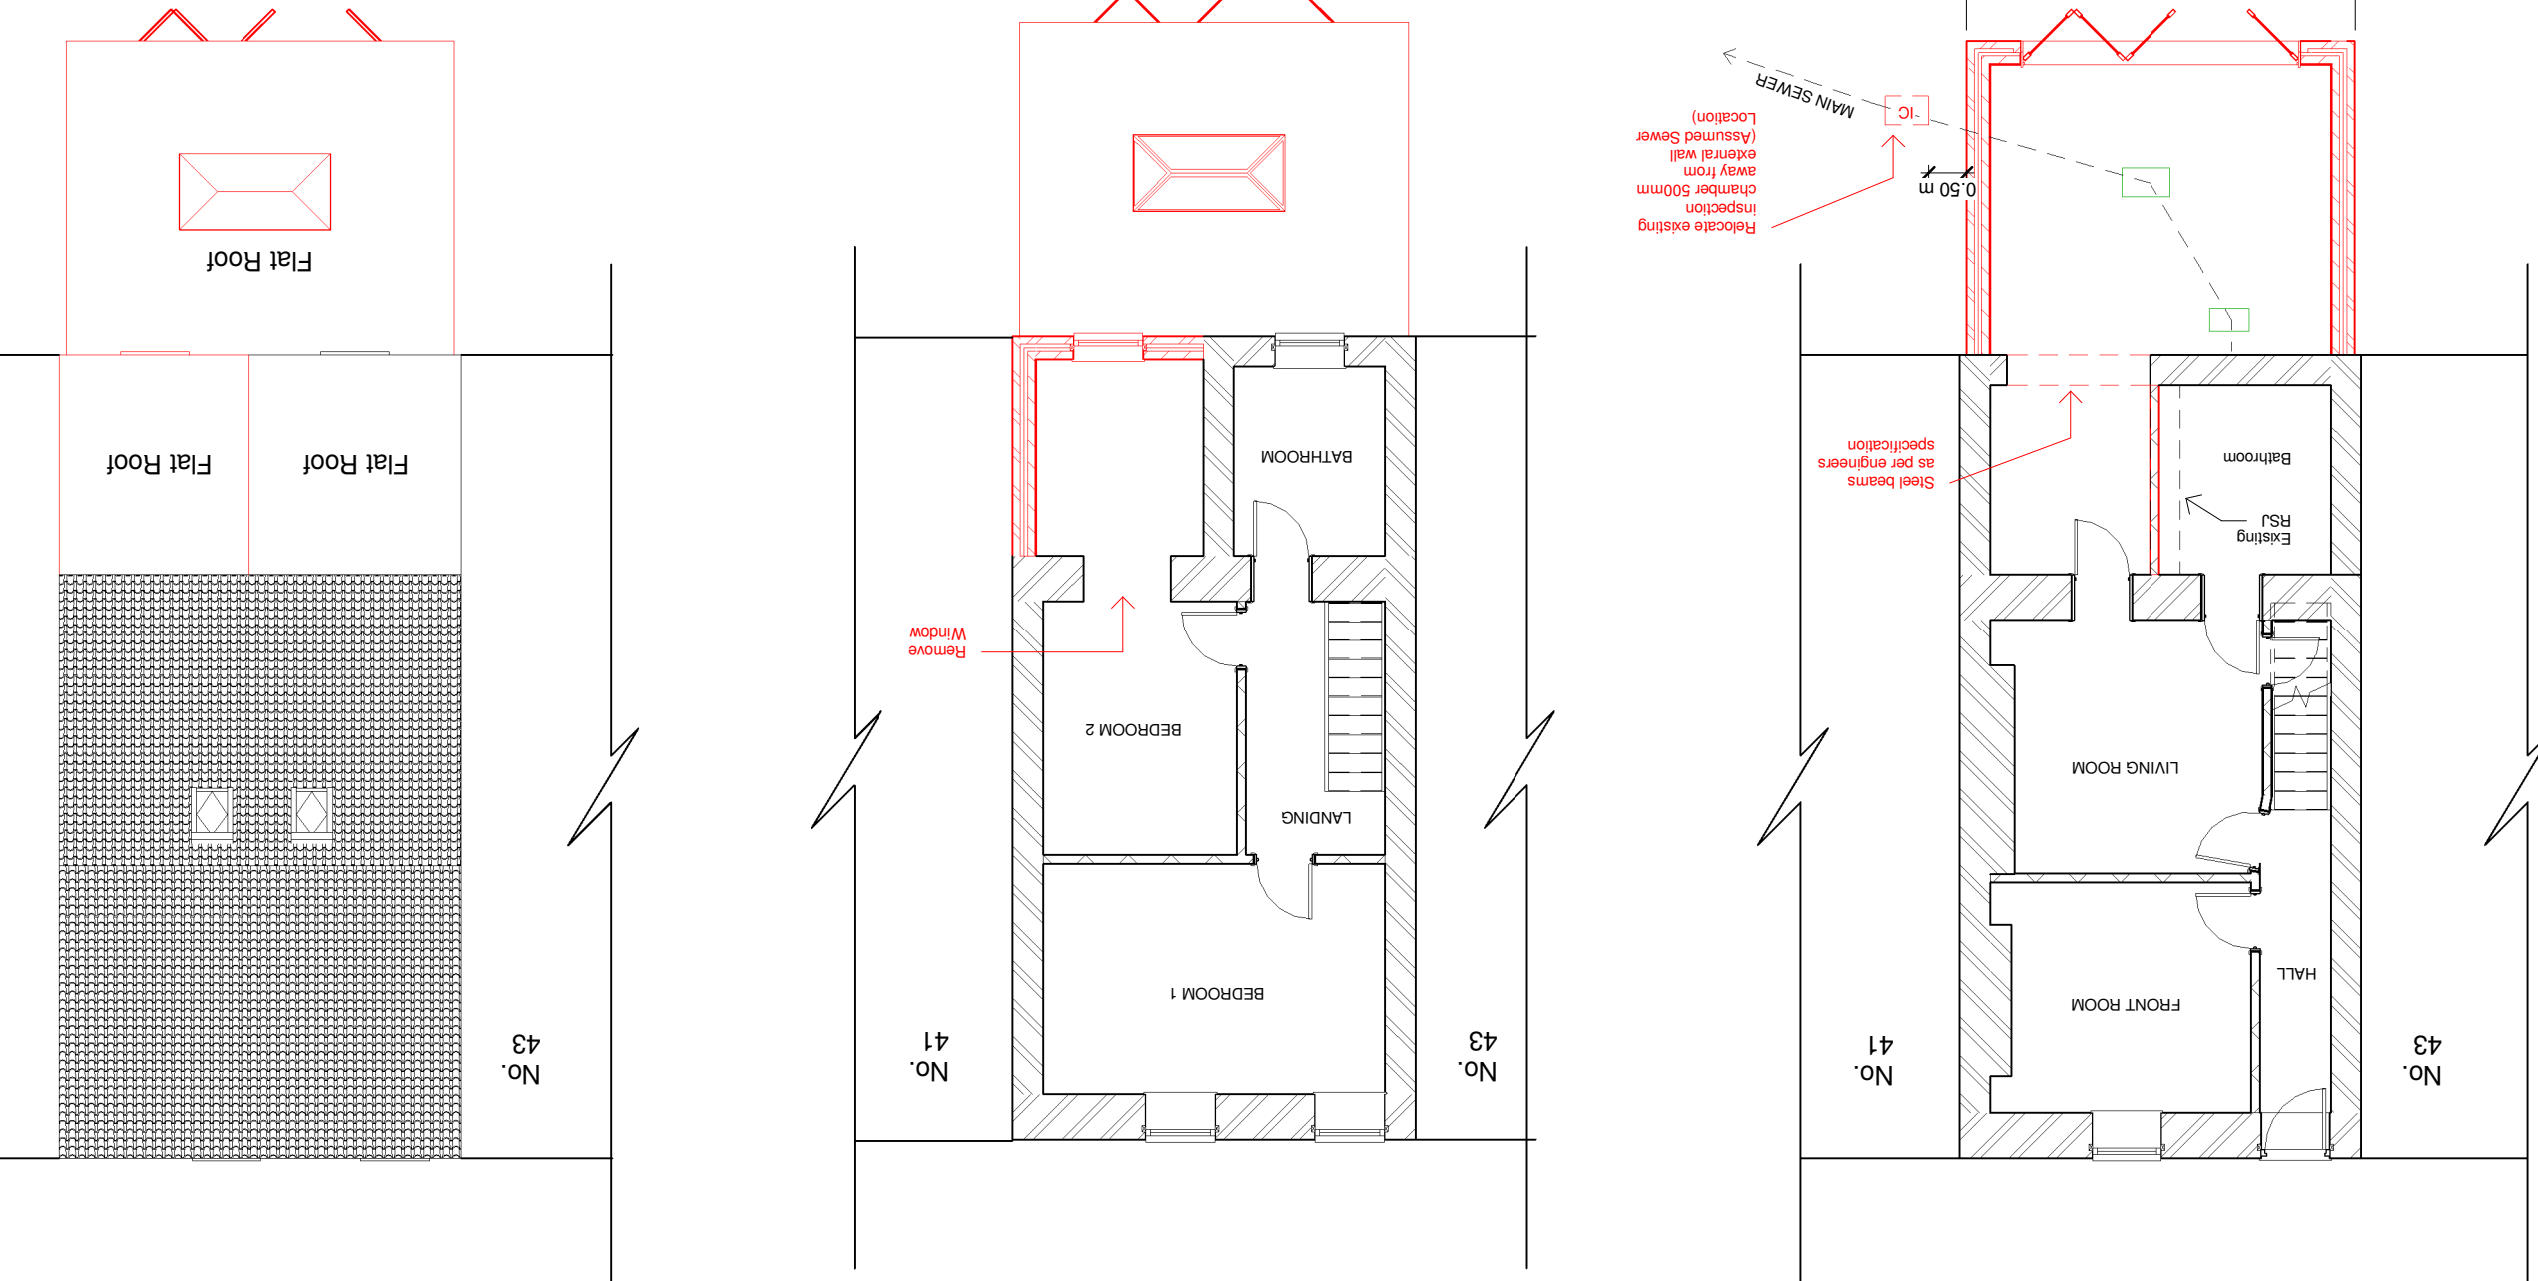

Existing Ground Floor

Existing First Floor 1 : 100

Existing Roof Plan

