
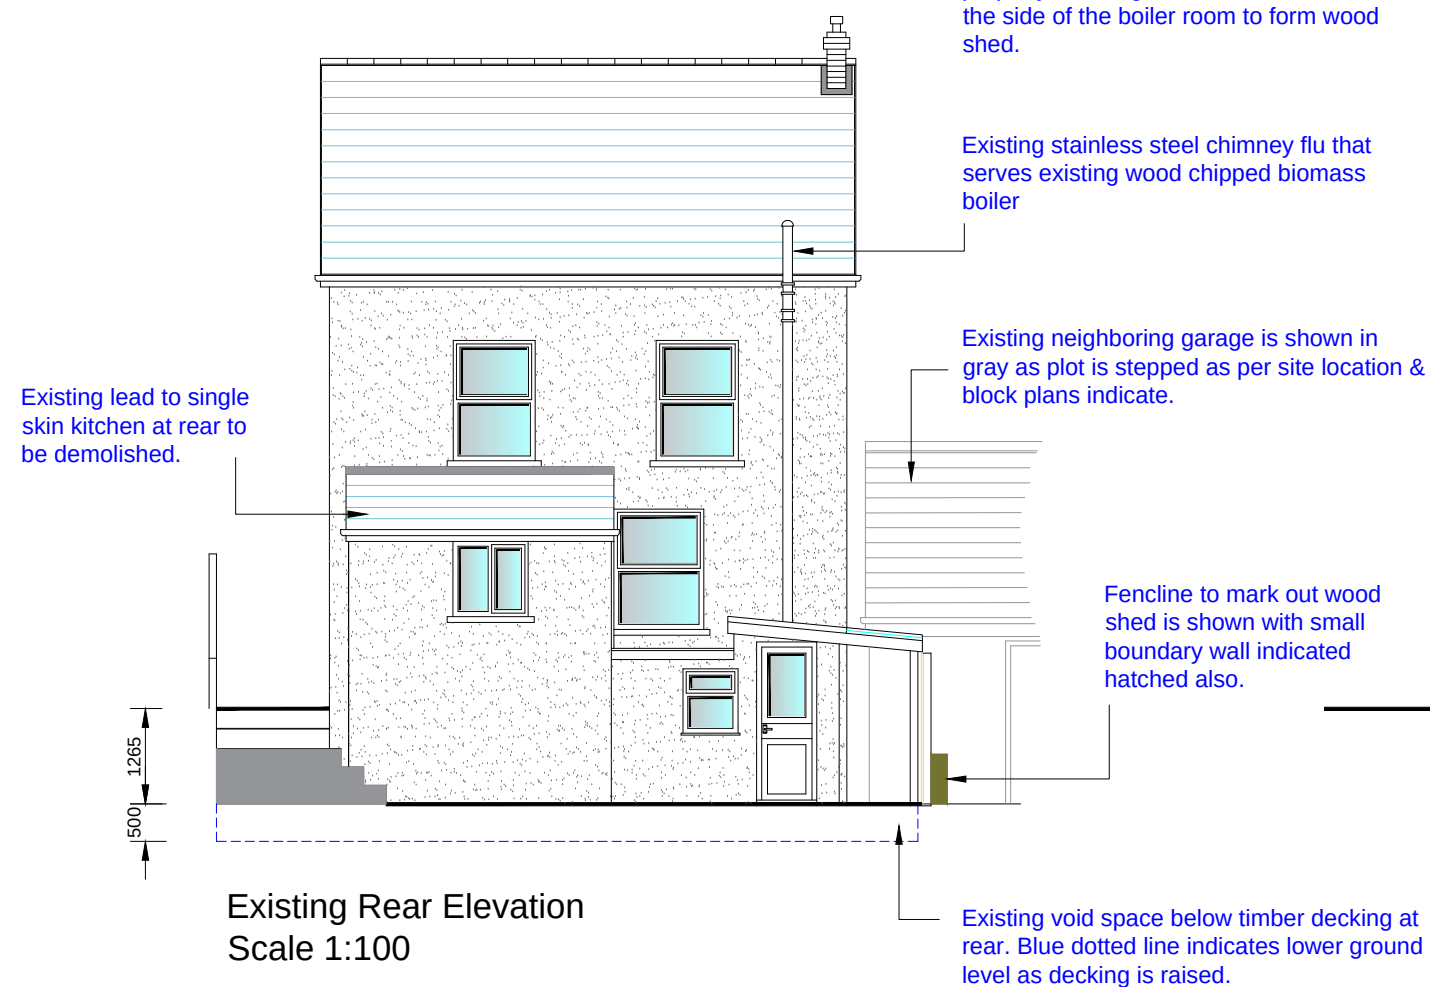
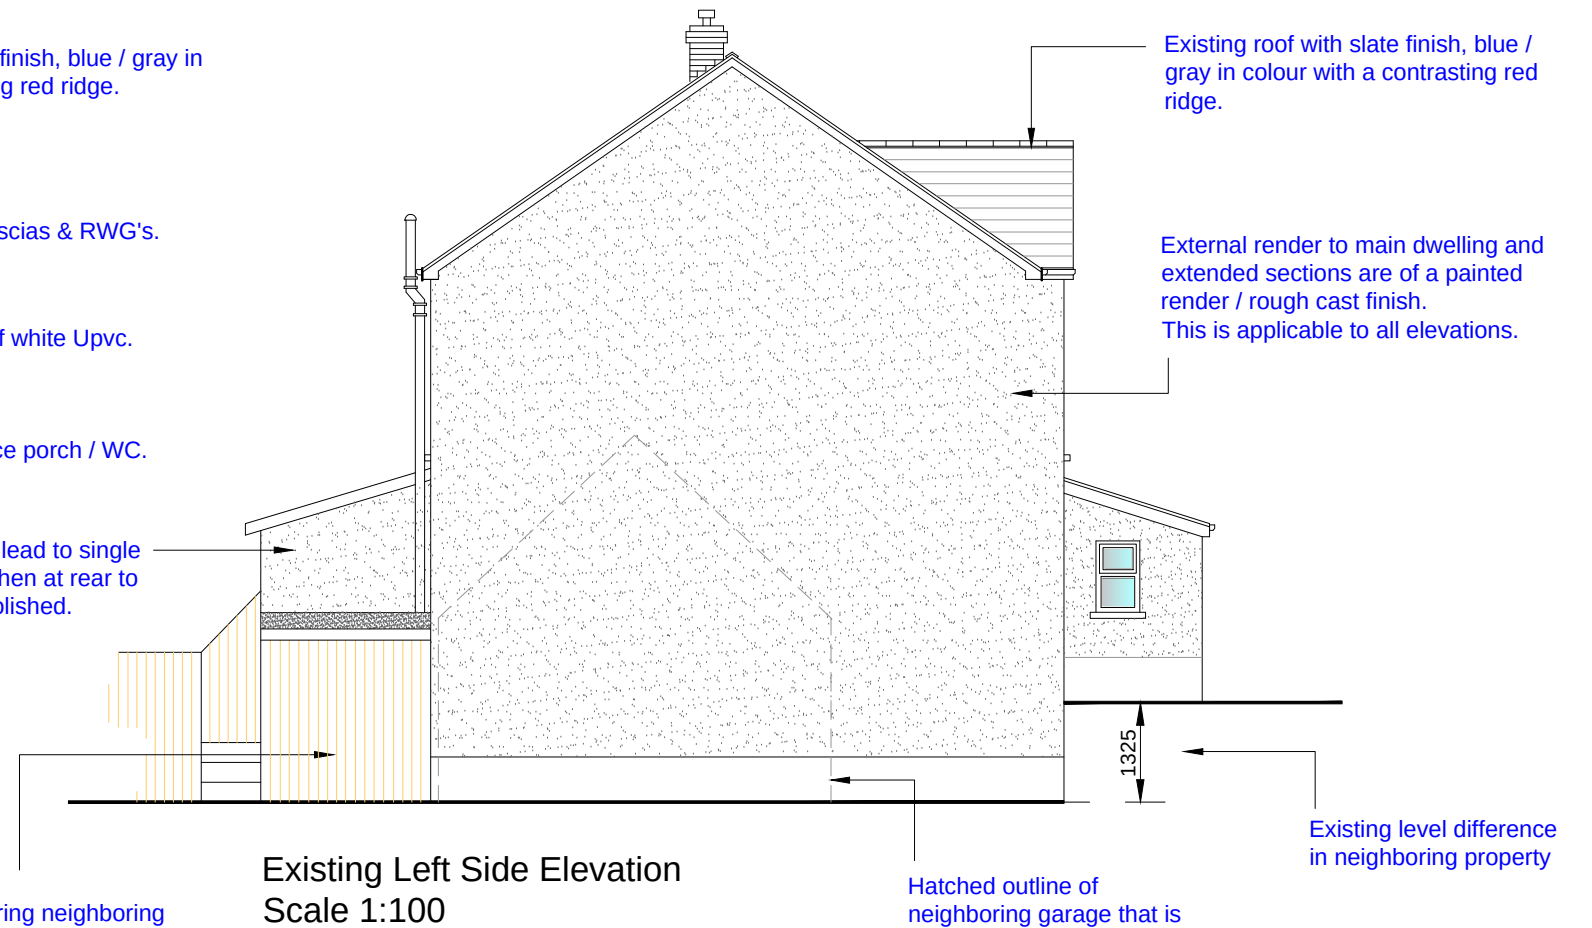


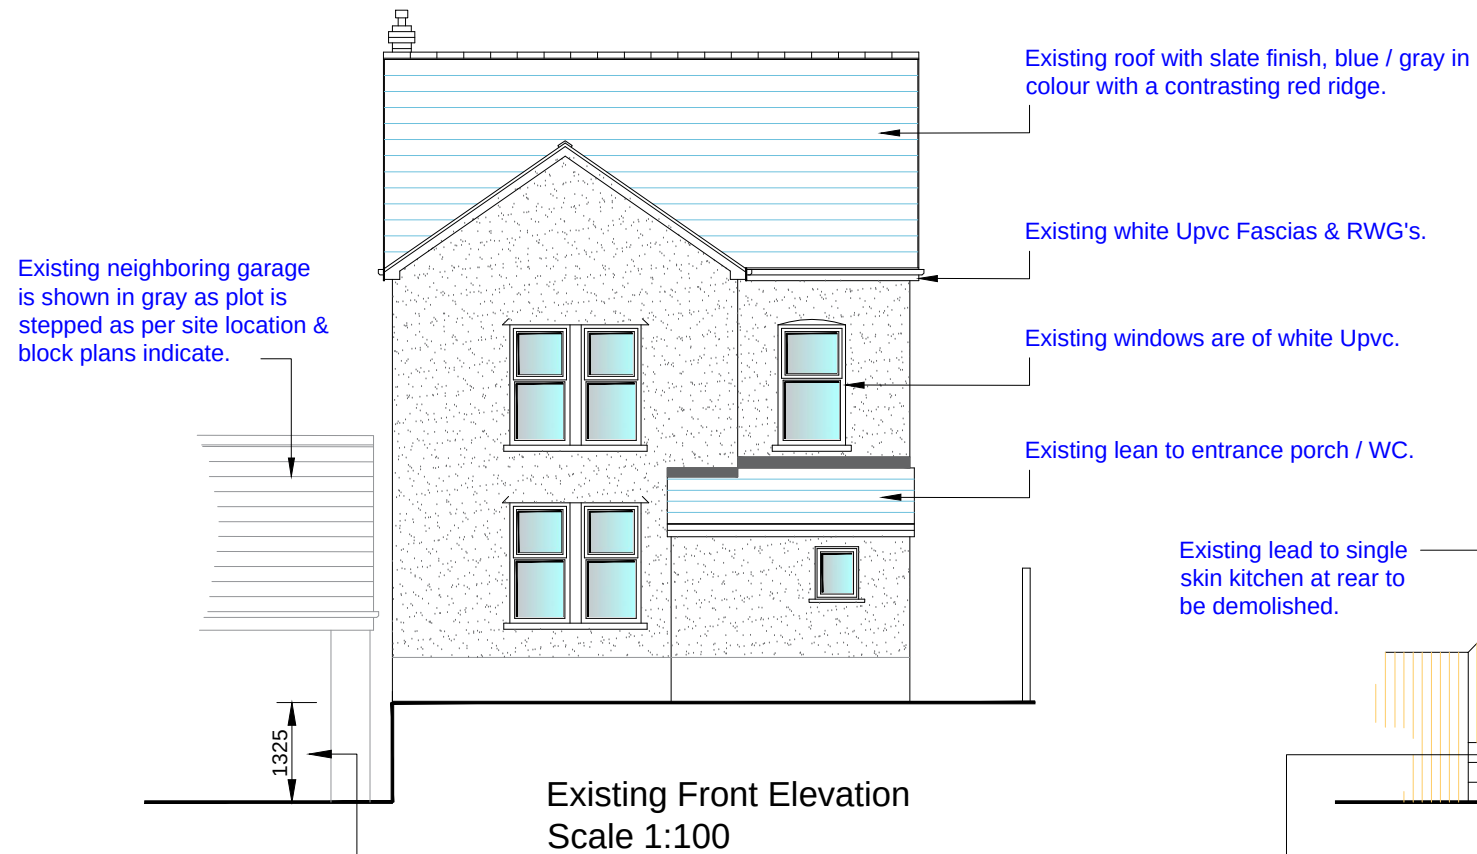

Client Mr. A Lewis.		Drawn SLF Checked	Date March 2021	Scale 1:100 @ A3 AutoCAD	Dwg No AL/2021/05	Rev.
Site Address 10, Pen Y Bryn, Cwmllymfell.	Drawing Title Existing Elevations.		Project Title Proposed 3 storey Extension at Rear & 2nd Storey Lift to Existing Lean-to at Front		PG Architectural Services	