



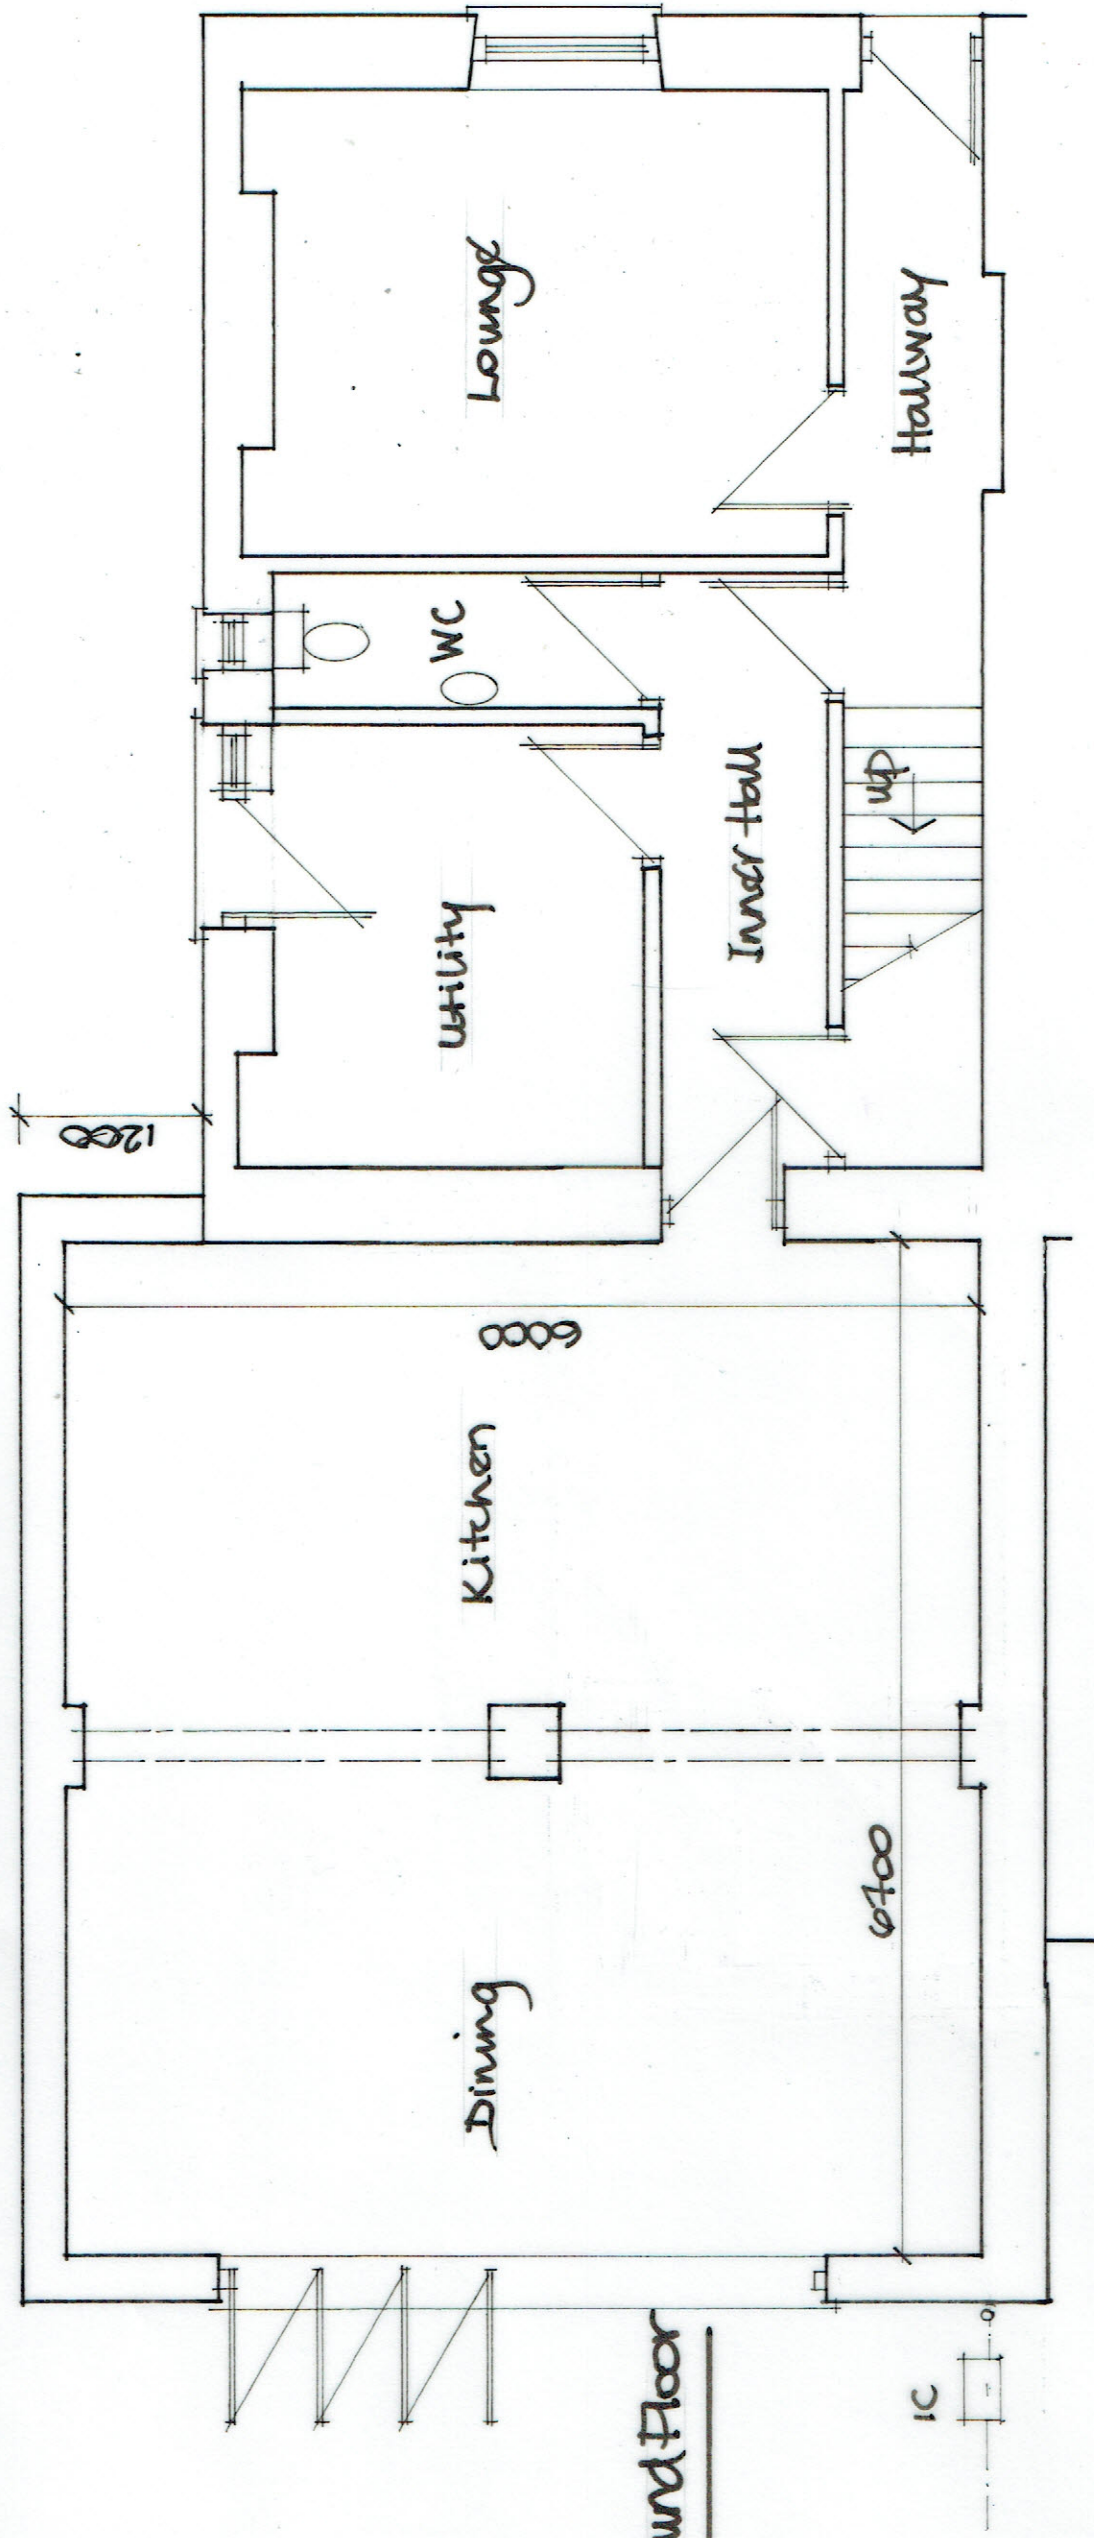


Proposed Ground Floor

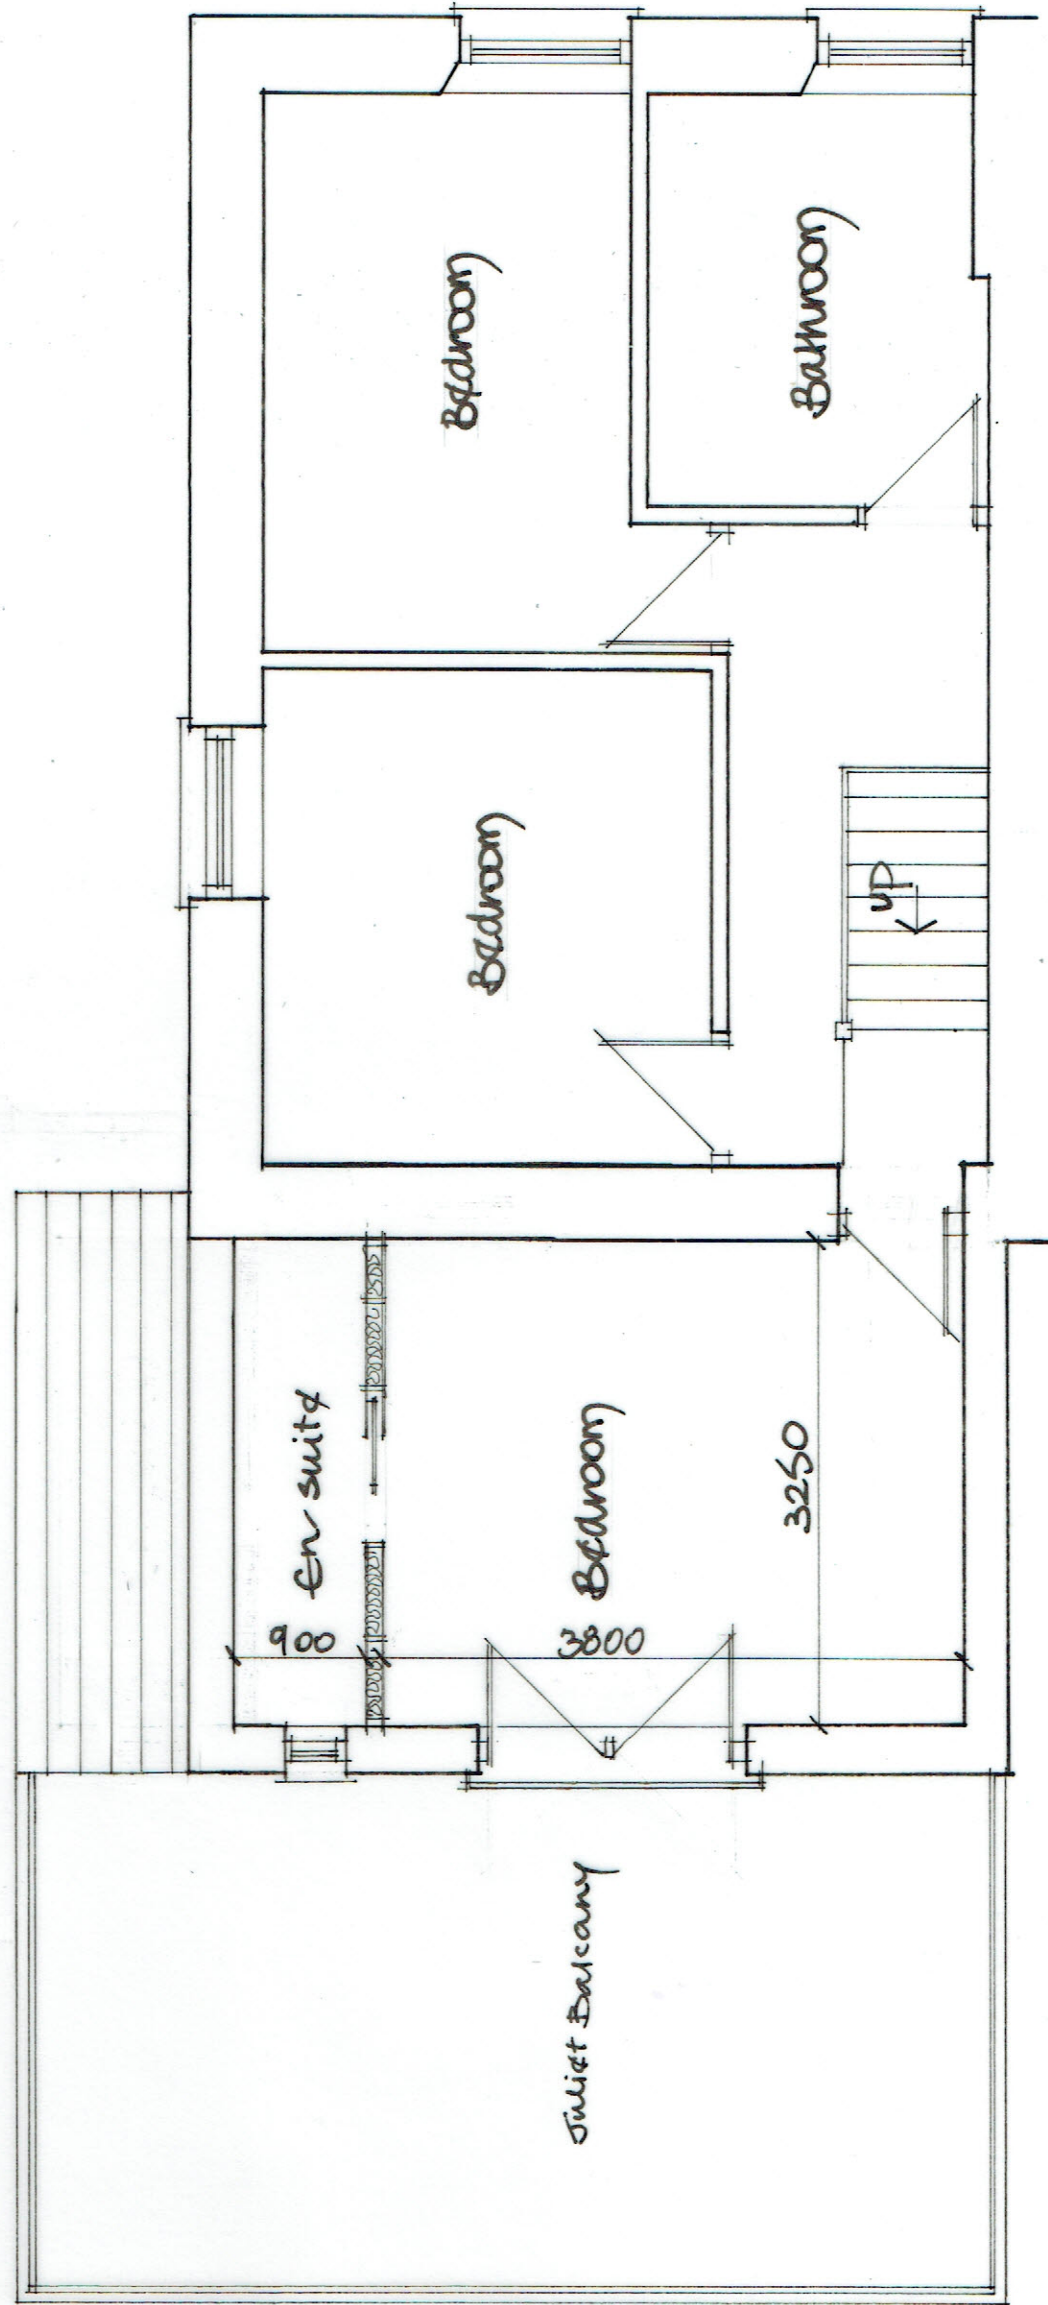


Proposed First Floor

Scale : 1/50.


Fig No 1/0C/T/06

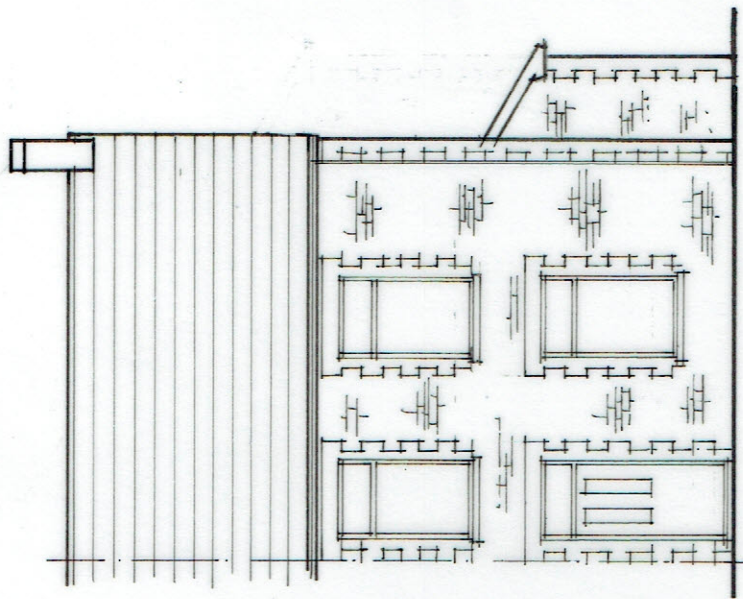


Proposed Front Elevation

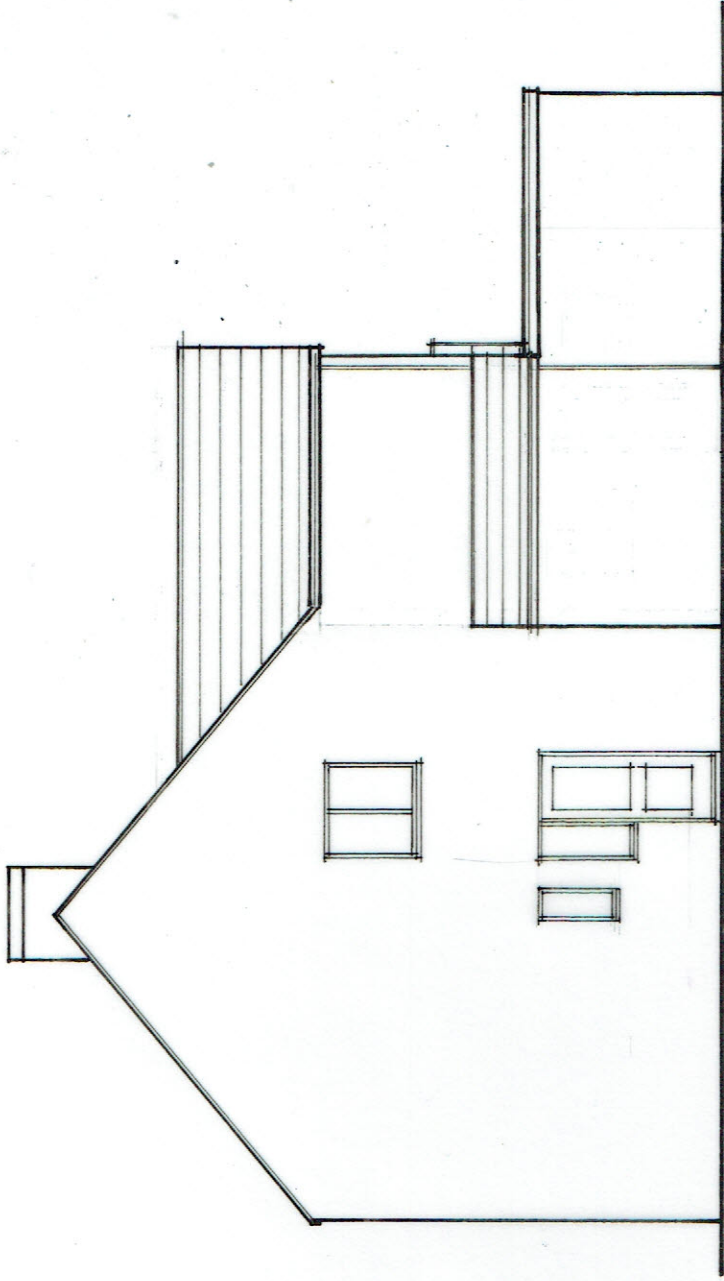

Proposed Side Elevation

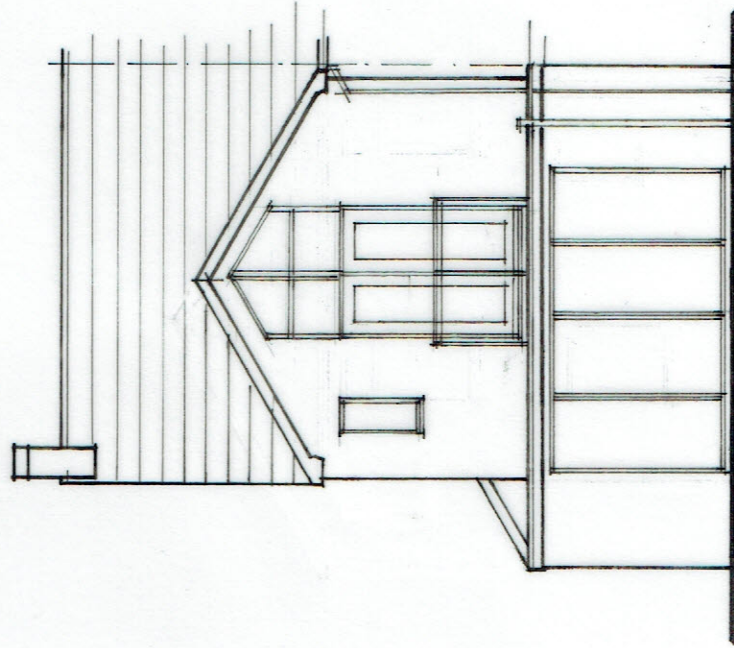

Proposed Rear Elevation

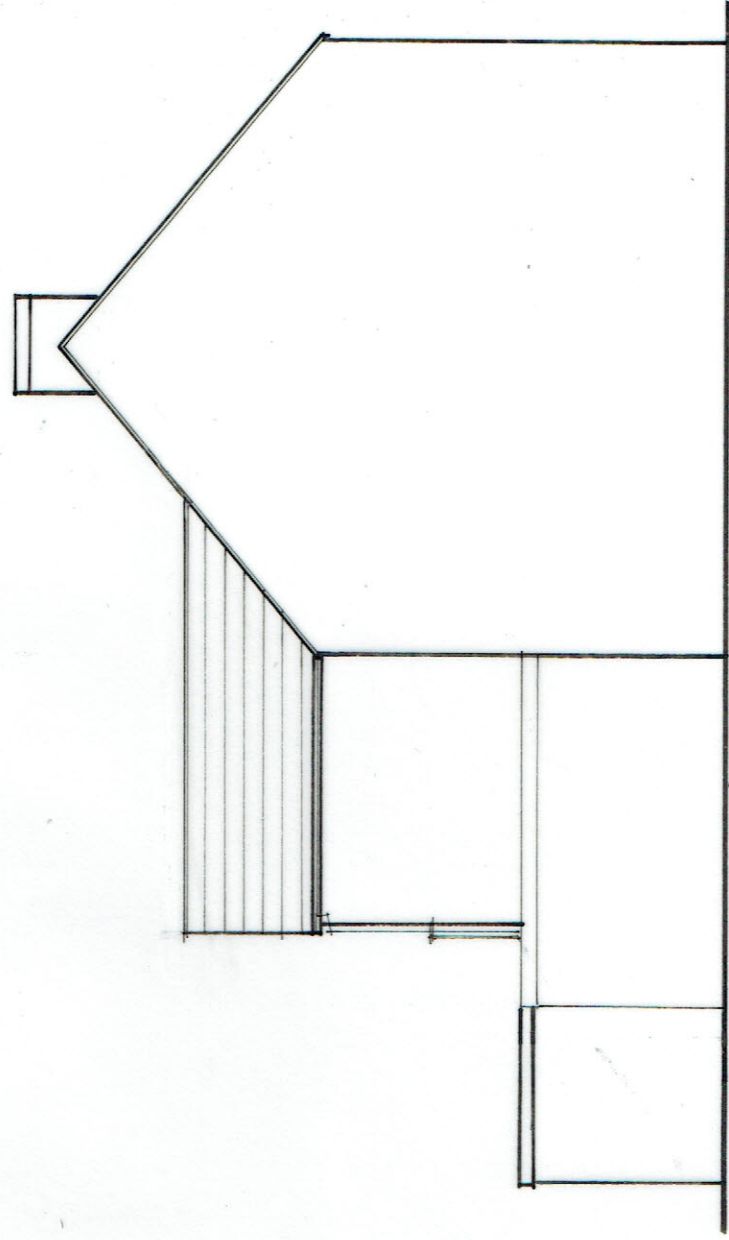

Proposed Side Elevation

Scale 1/100

Sign 1/06/17/07