





Proposed Ground Floor

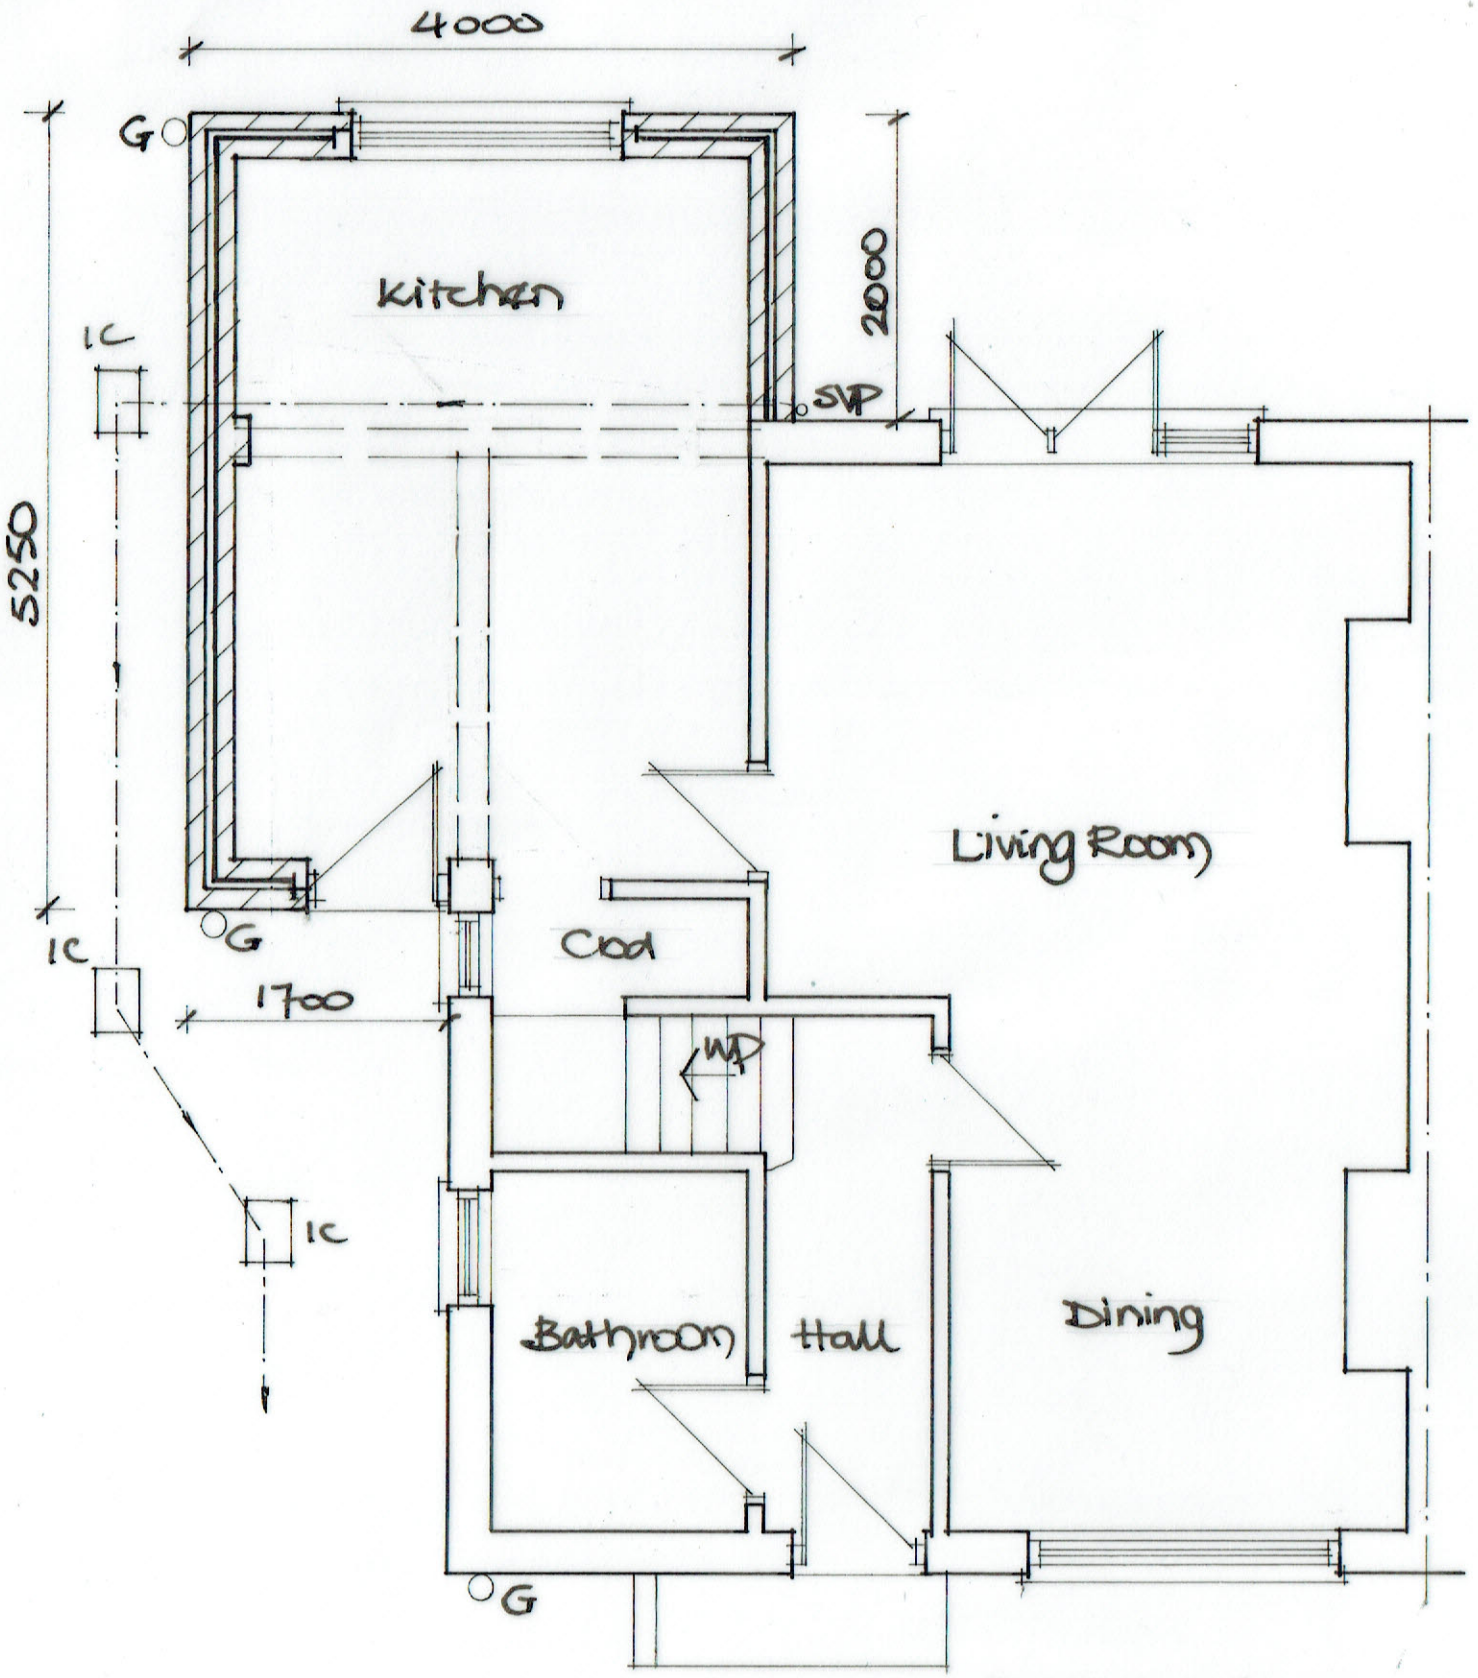


Proposed Front Elevation

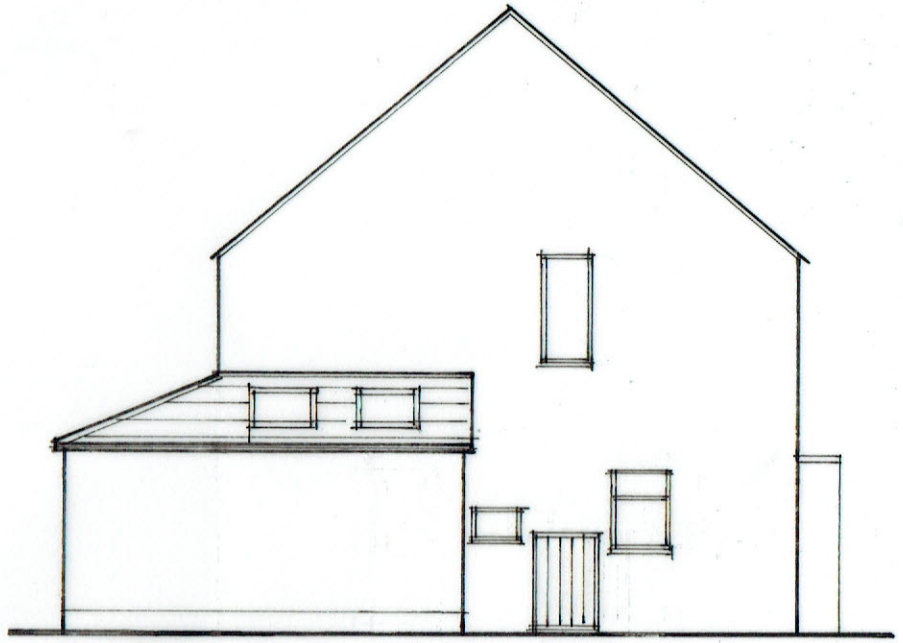

Proposed Side Elevation

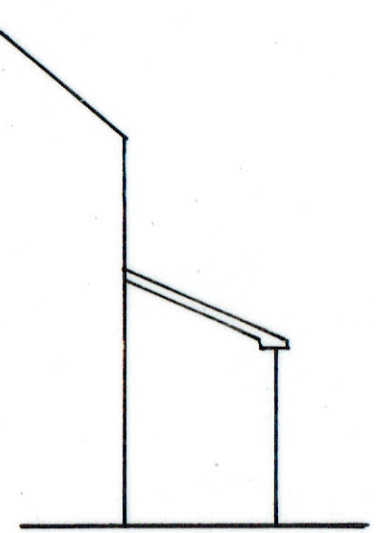

Proposed Side Elevation

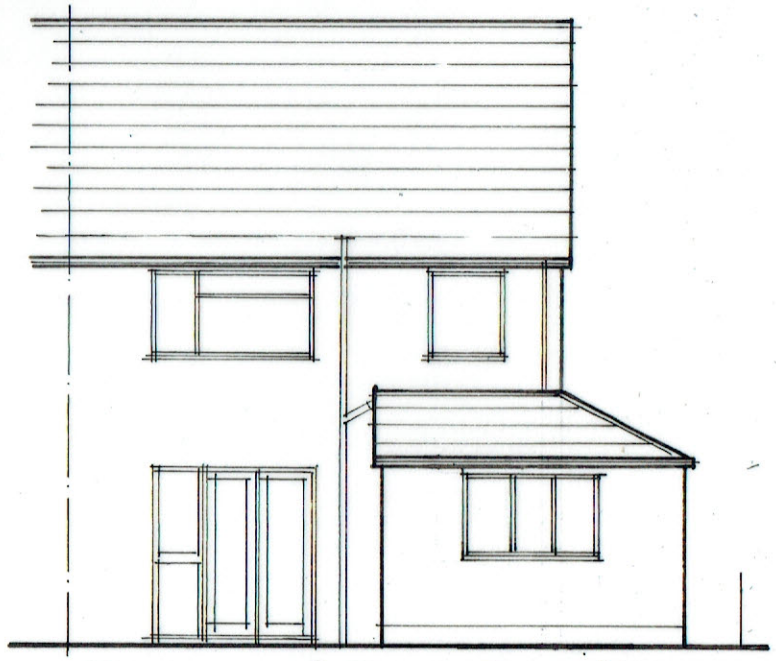

Proposed Rear Elevation

Proposed Extension 10, Craig Nedd, Glynneath.

Scales: 1/50; 1/100. Drg N°: 10/CN/G/05