



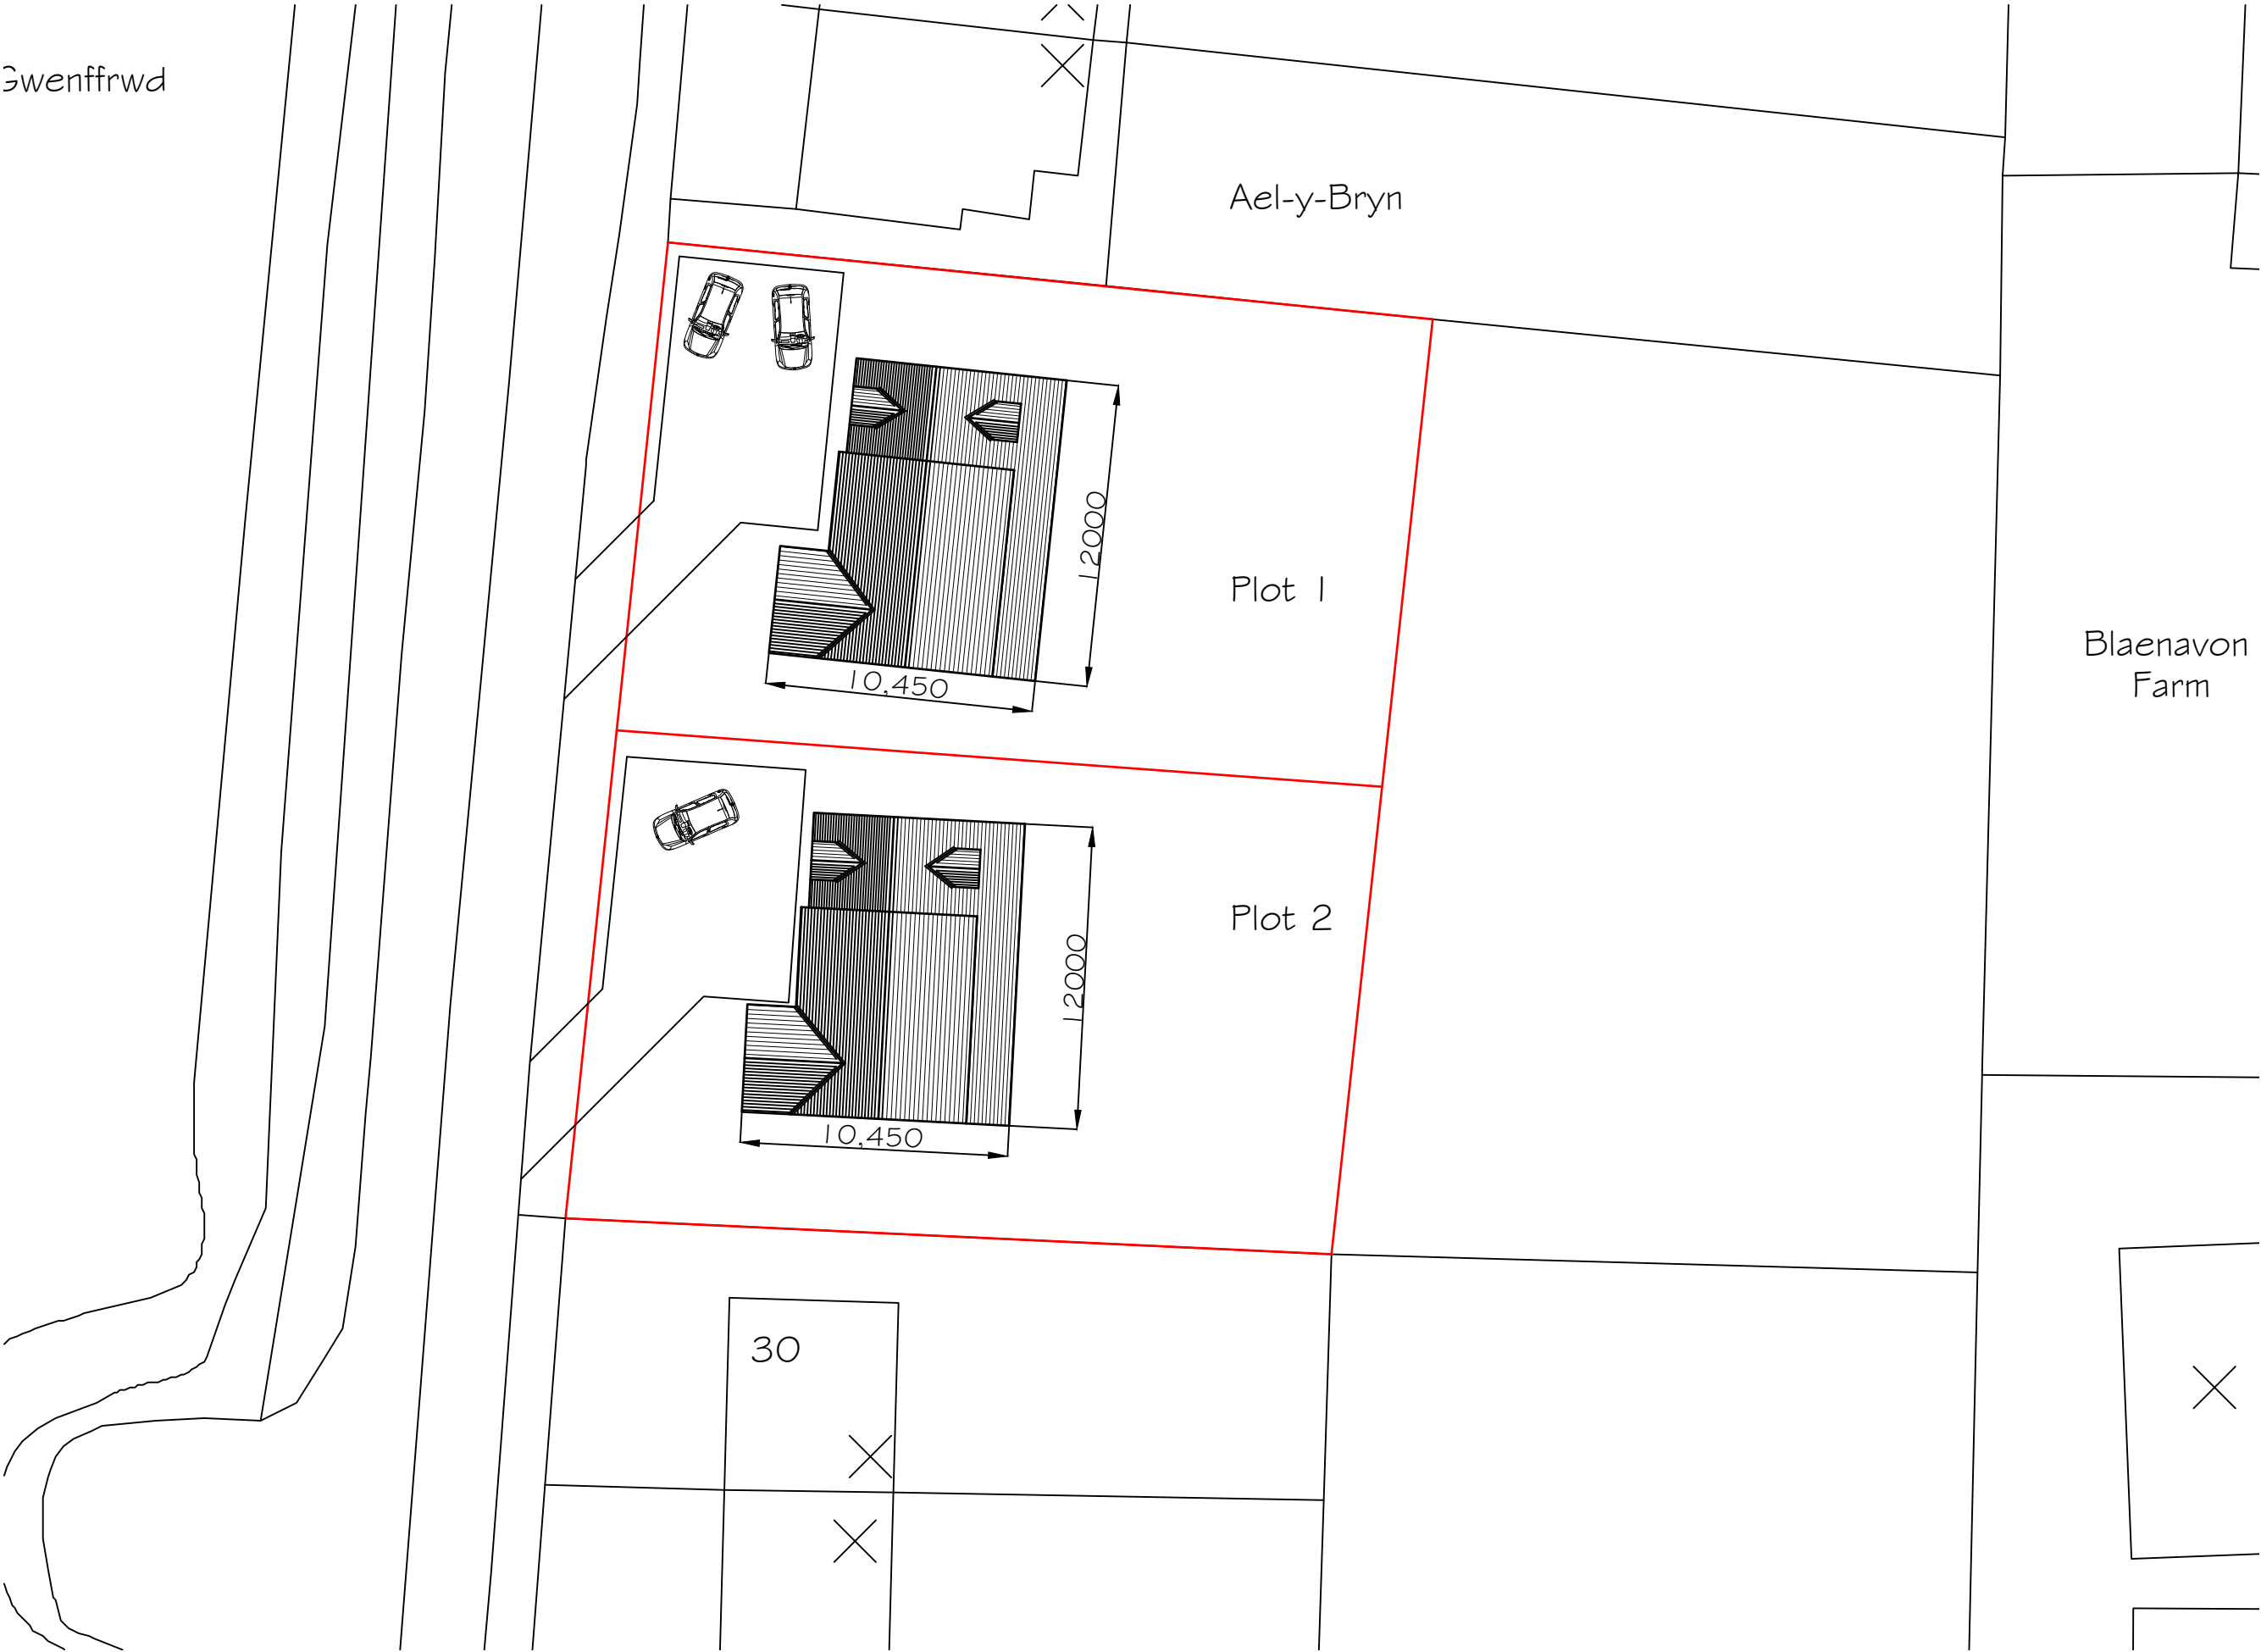

Site Plan At 1:250 Scale

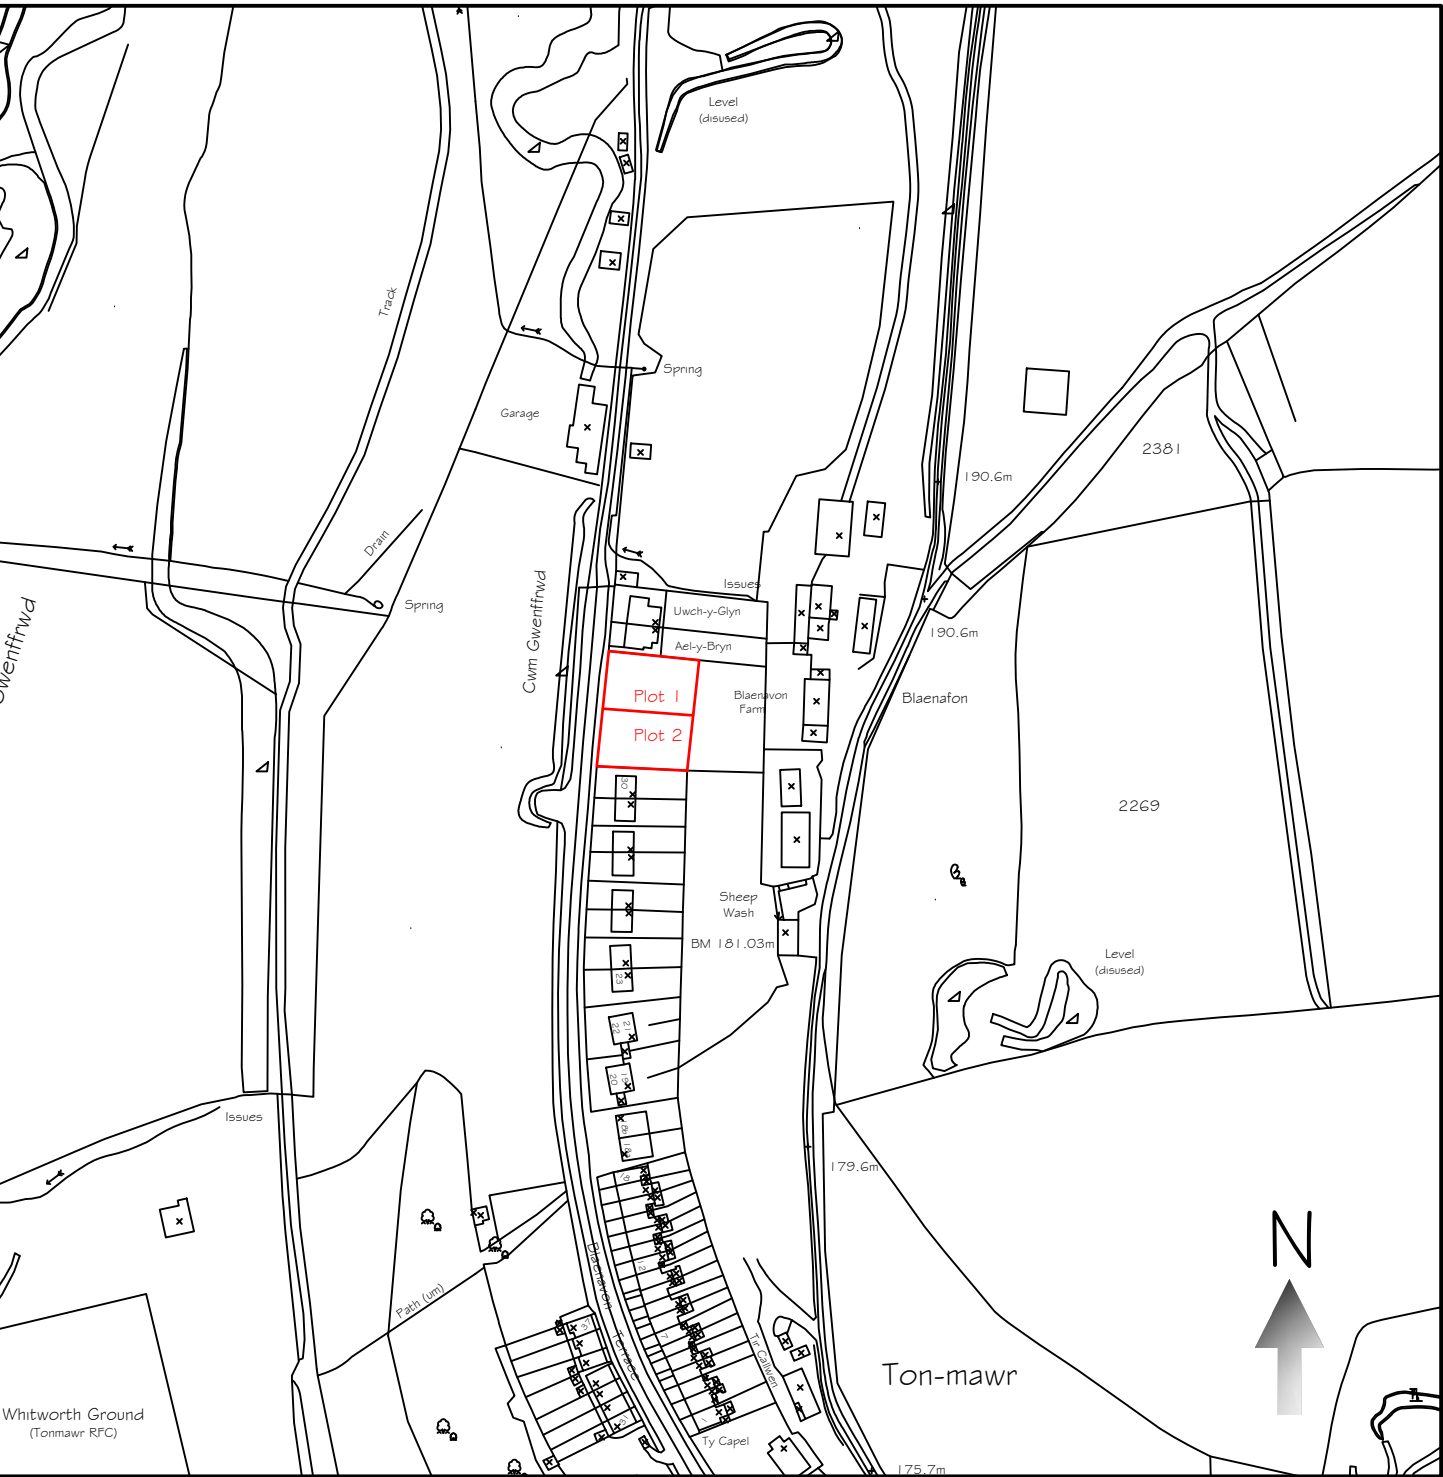

Site Location Plan At 1:2500 Scale



Existing Plot

Tecta Associates Ltd

Mobile:- 07765800405

E-mail:- info@tecta-associates.co.uk

Title:	Outline Planning Application For Two Residential Building Plots At:- Blaenafon Terrace, Tonmawr, Neath.	Date:	April 2021	Scale:	1:250 (At A2)
Client:	Mr and Mrs Terrell. 34 Oakwood Drive, Bletchley, Milton Keynes, MK2 2JQ.	Number:	TAL21/21/01		