


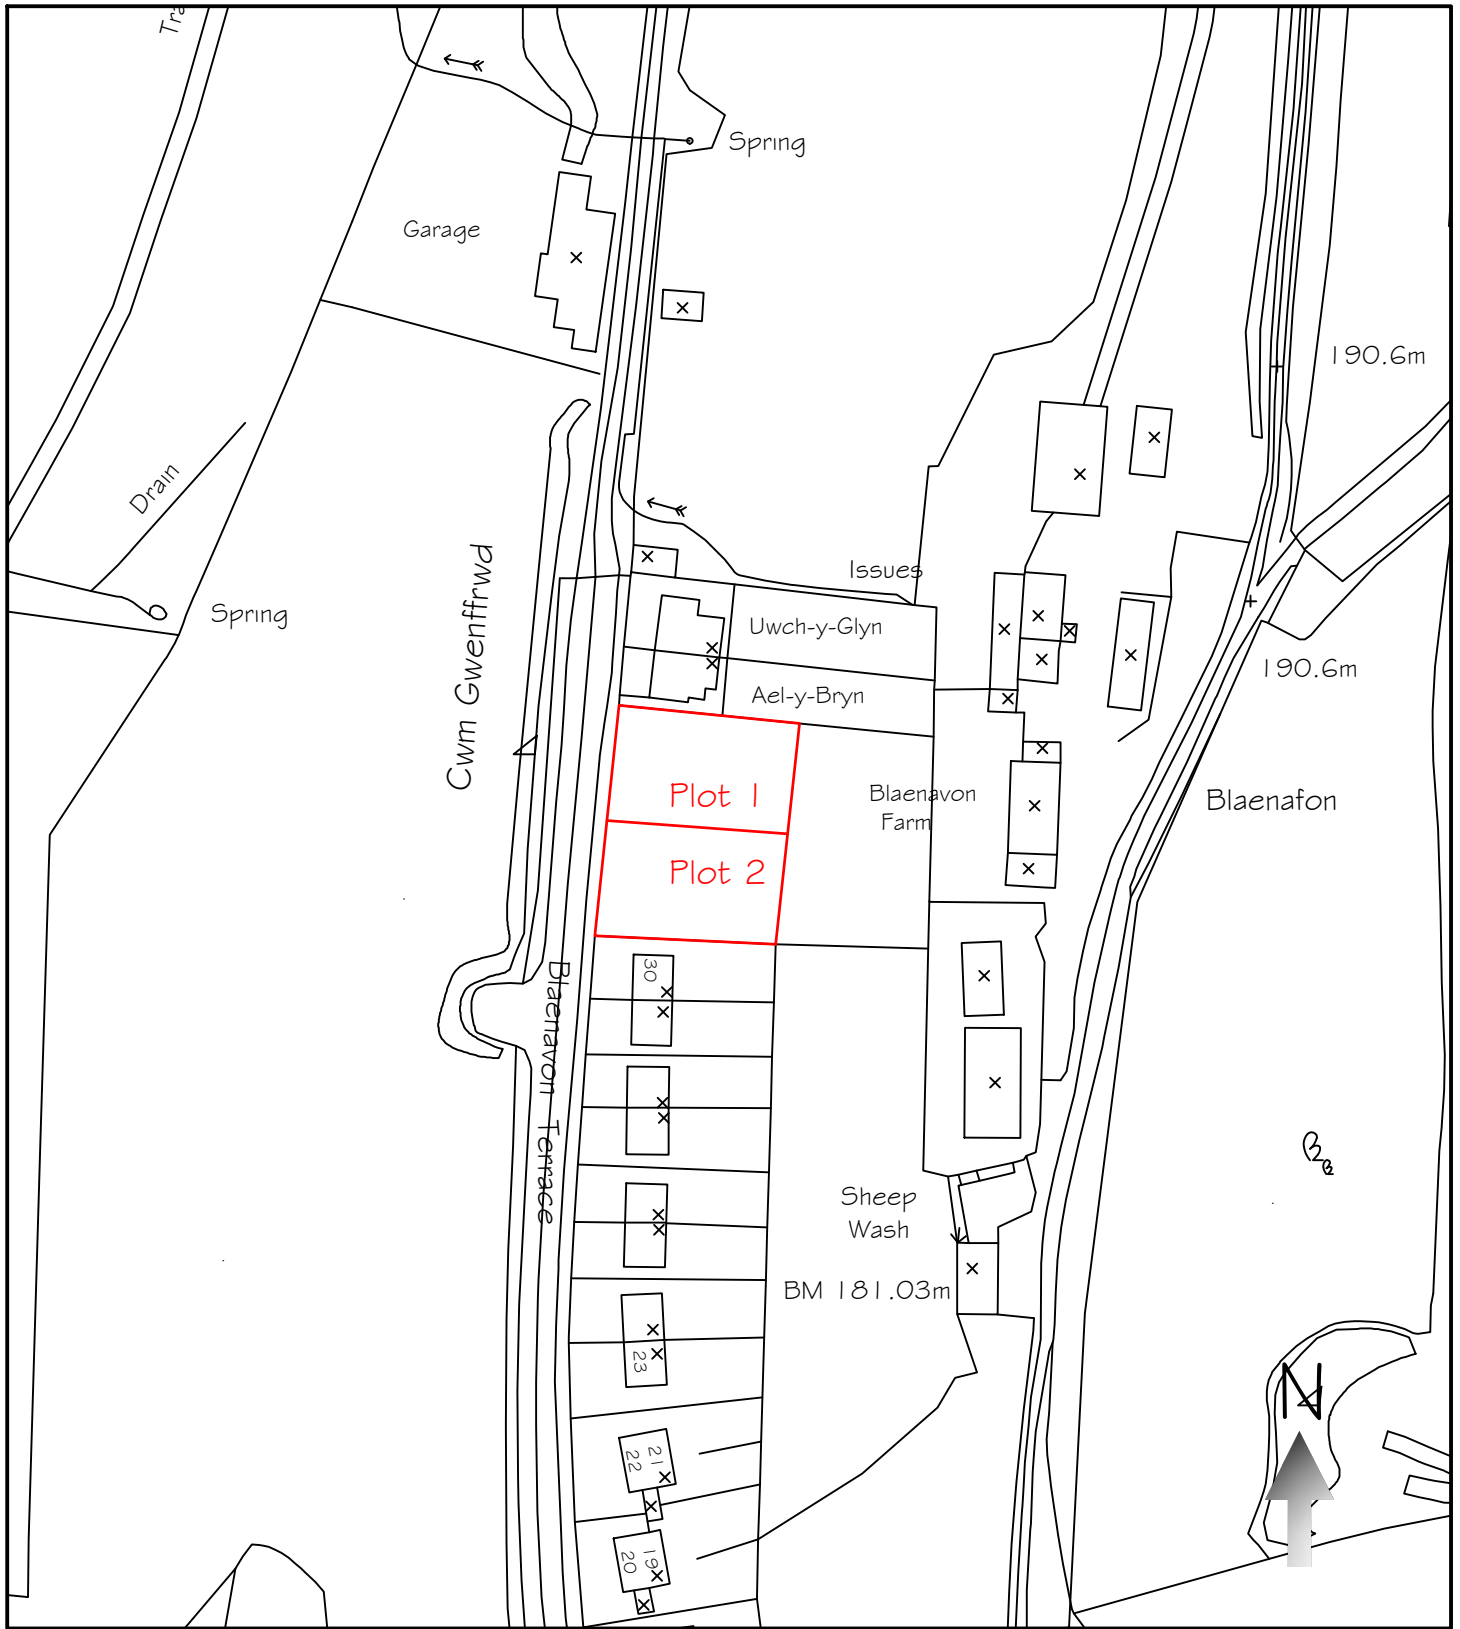

Site Location Plan At 1:1250 Scale

Tecta Associates Ltd Mobile:- 07765800405 E-mail:- info@tecta-associates.co.uk		
Title: Outline Planning Application For Two Residential Building Plots At:- Blaenafon Terrace, Tonmawr, Neath.	Date: April 2021	Scale: 1:1250 (At A4)
Client: Mr and Mrs Terrell. 34 Oakwood Drive, Bletchley, Milton Keynes, MK2 2JQ.	Number: TAL21/21/02	

Do not scale from this drawing, all dimensions must be checked on site.

© Tecta Associates Limited