


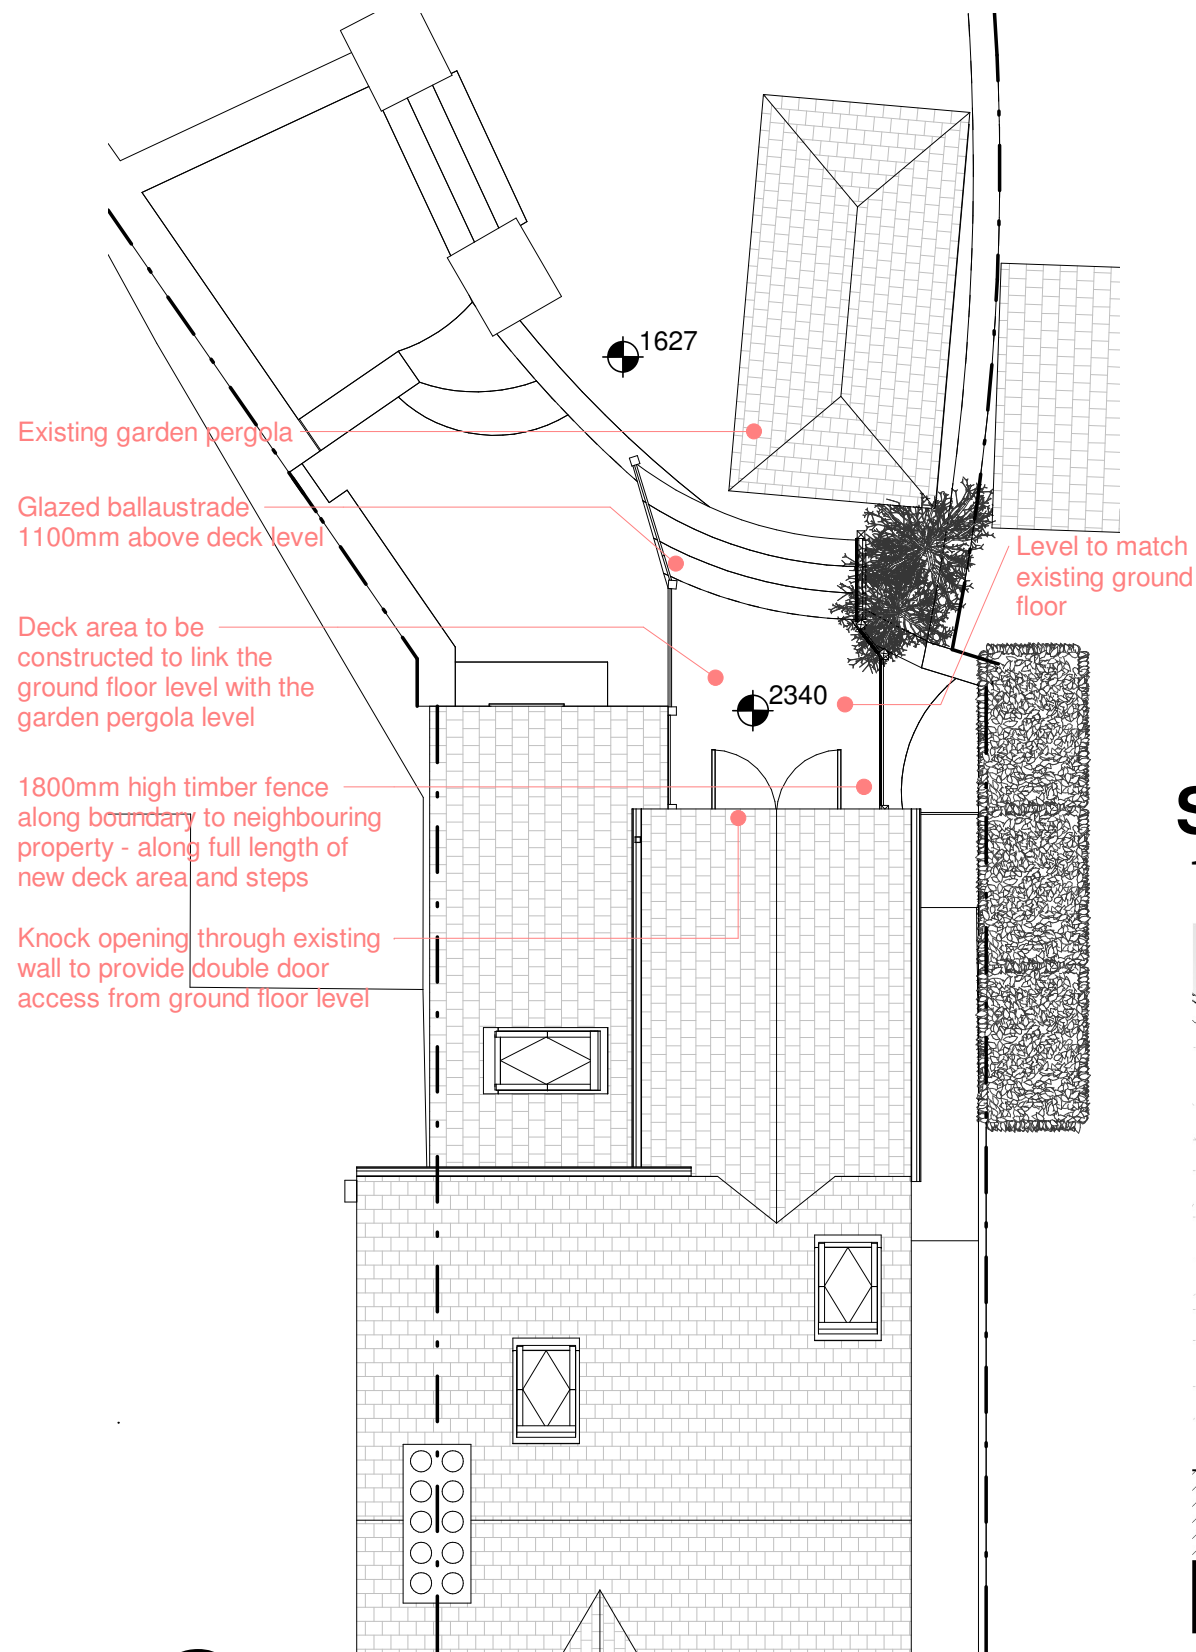

SITE PLAN - PROP
1 : 100



SIDE ELEVATION - PROP
1 : 100



RHS ELEVATION - PROP
1 : 100



REAR ELEVATION - PROP
1 : 100