


Superseded

Full Plans Approved

Neath Port Talbot  
Castell-Nedd Port Talbot  
TOWN AND COUNTRY PLANNING ACT 1990  
Full Plans Approved  
*N. Pearce*  
N. Pearce  
Head of Planning  
Date 10 Feb 2015

P14/0435

6 JUN 2014

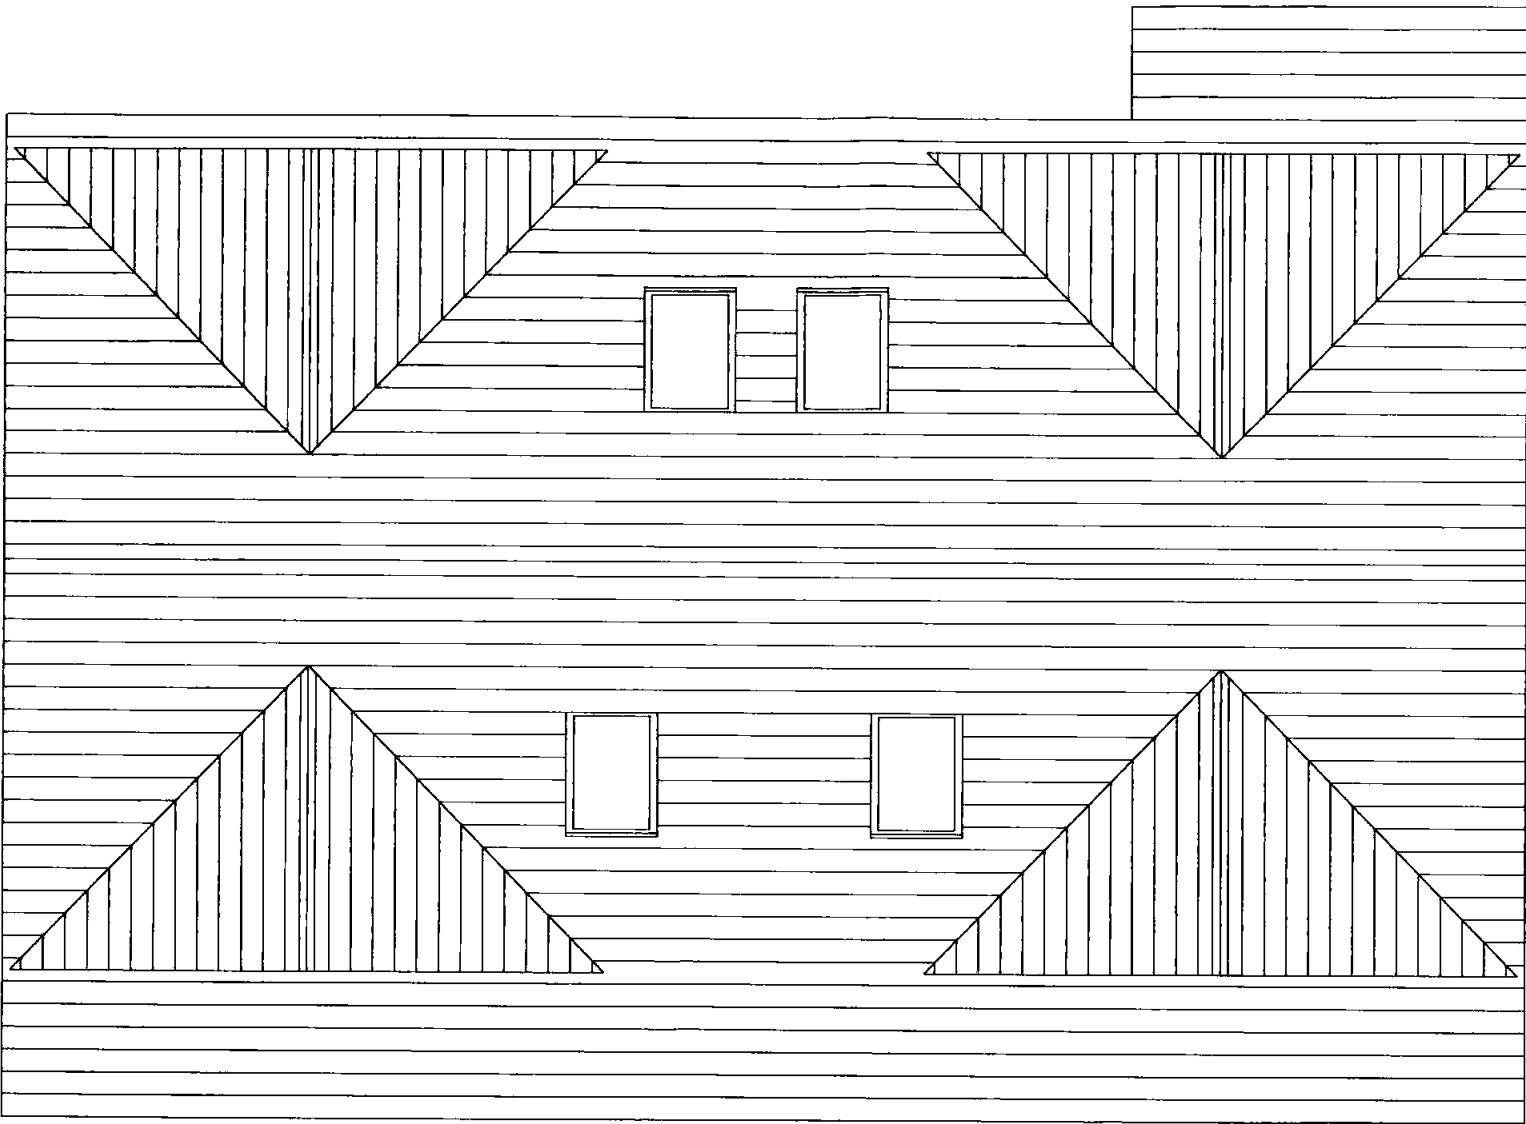

ROOF PLAN  
PROPOSED


  
\*08093287\* Doc Date: 06/06/2014 Printed by: DE218  
**P2014/0435**  
Development Control  
Application Documents - DC  
Plans - DC  
General Plan GP

# Superseded

Full Plans Approved

Neath Port Talbot  
Castell-Nedd Port Talbot  
TOWN AND COUNTRY PLANNING ACT 1990  
Full Plans Approved  
*N. Pearce*  
N. Pearce  
Head of Planning  
Date 10 Feb 2015

2014/435

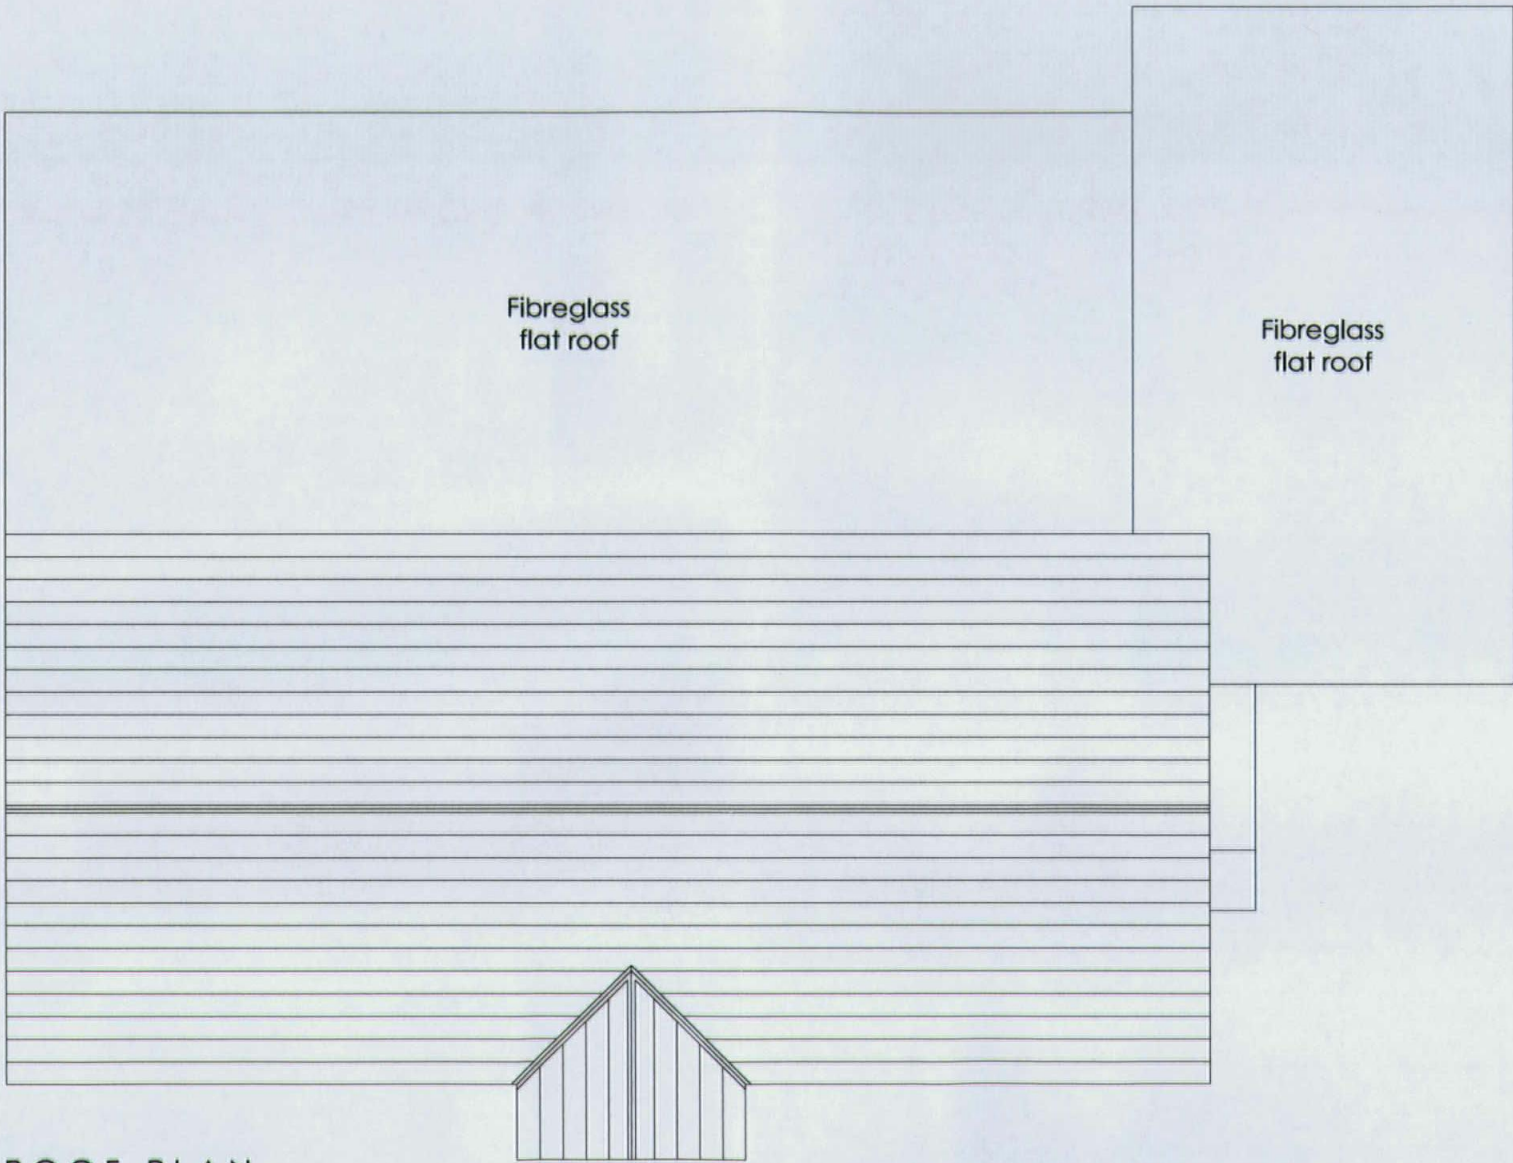

ROOF PLAN  
EXISTING

RECEIVED  
09 MAY 2014