


Superseded

Full Plans Approved

Neath Port Talbot
Castell-Nedd Port Talbot
TOWN AND COUNTRY PLANNING ACT 1990
Full Plans Approved
N. Pearce
N. Pearce
Head of Planning
Date 10 Feb 2015

2014/435

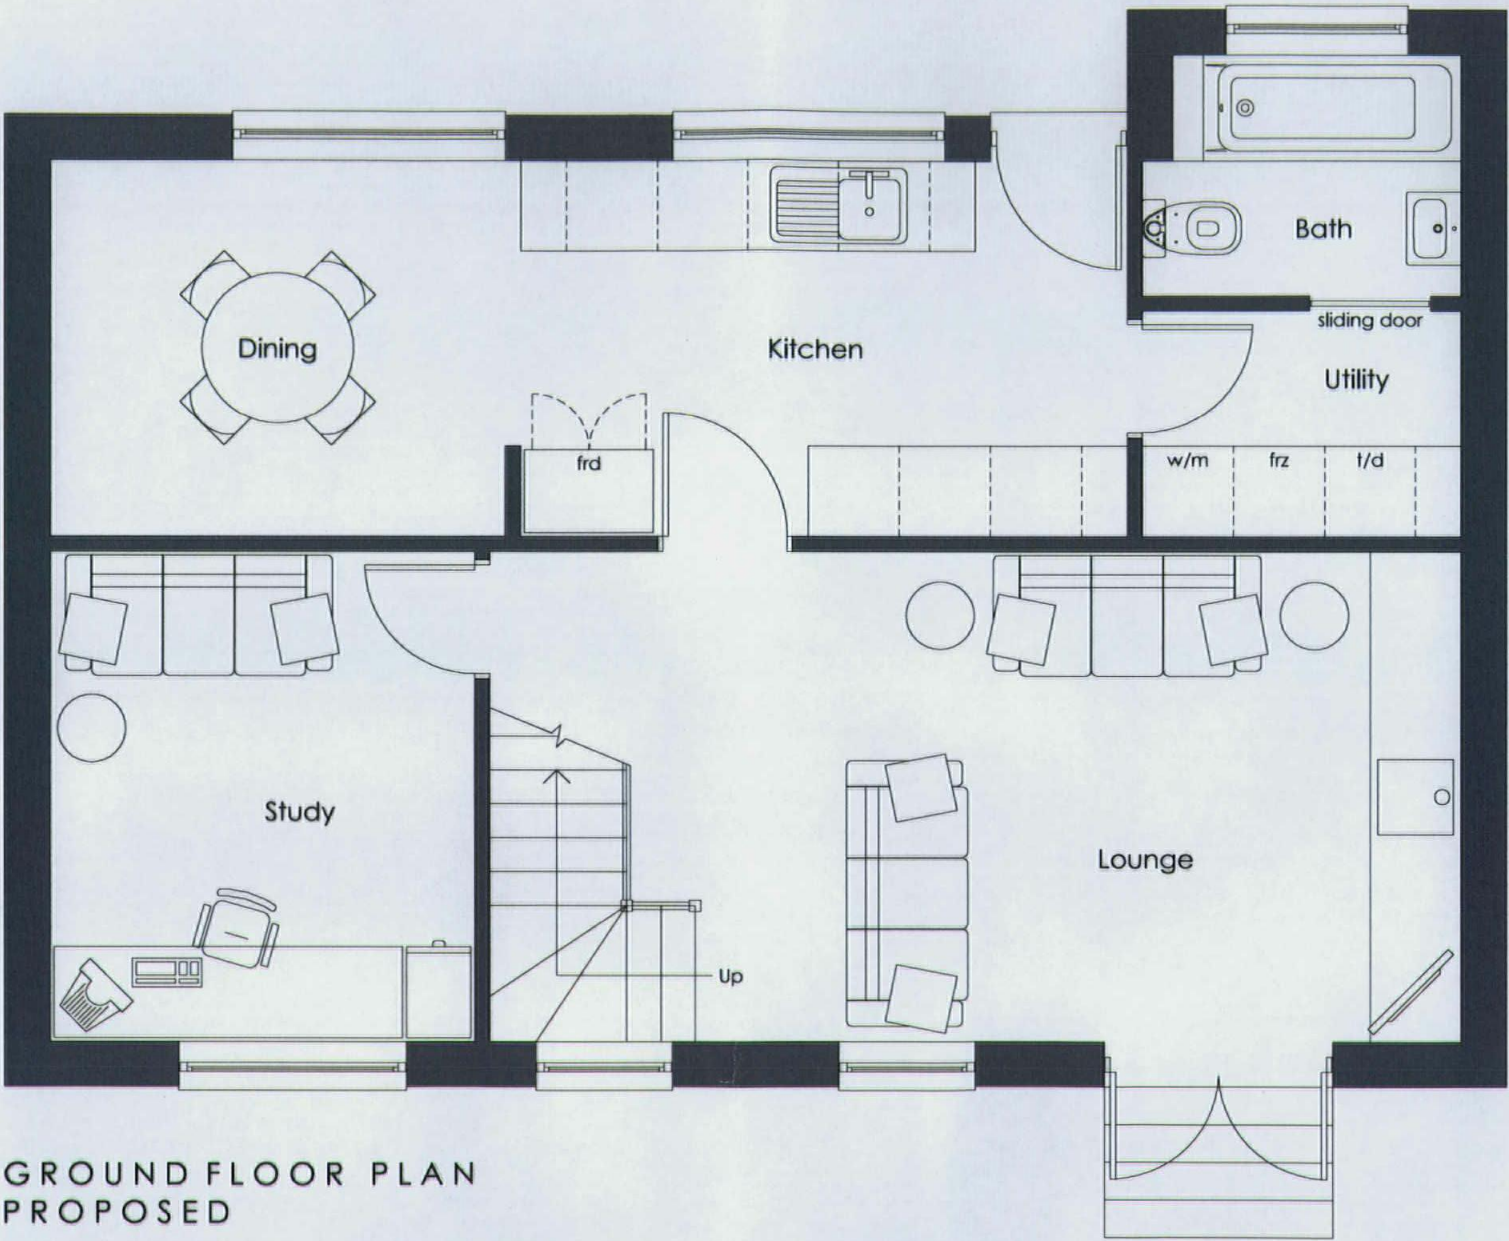

RECEIVED
09 MAY 2014

GROUND FLOOR PLAN
PROPOSED

08093284 Doc Date: 06/06/2014 Printed by: DE218
P2014/0435
Development Control
Application Documents - DC
Plans - DC
Floor Plan Proposed FP-P




Superseded

Full Plans Approved

Neath Port Talbot
Castell-Nedd Port Talbot
TOWN AND COUNTRY PLANNING ACT 1990
Full Plans Approved
N. Pearce
N. Pearce
Head of Planning
Date 10 Feb 2015

2014/435
2014/435

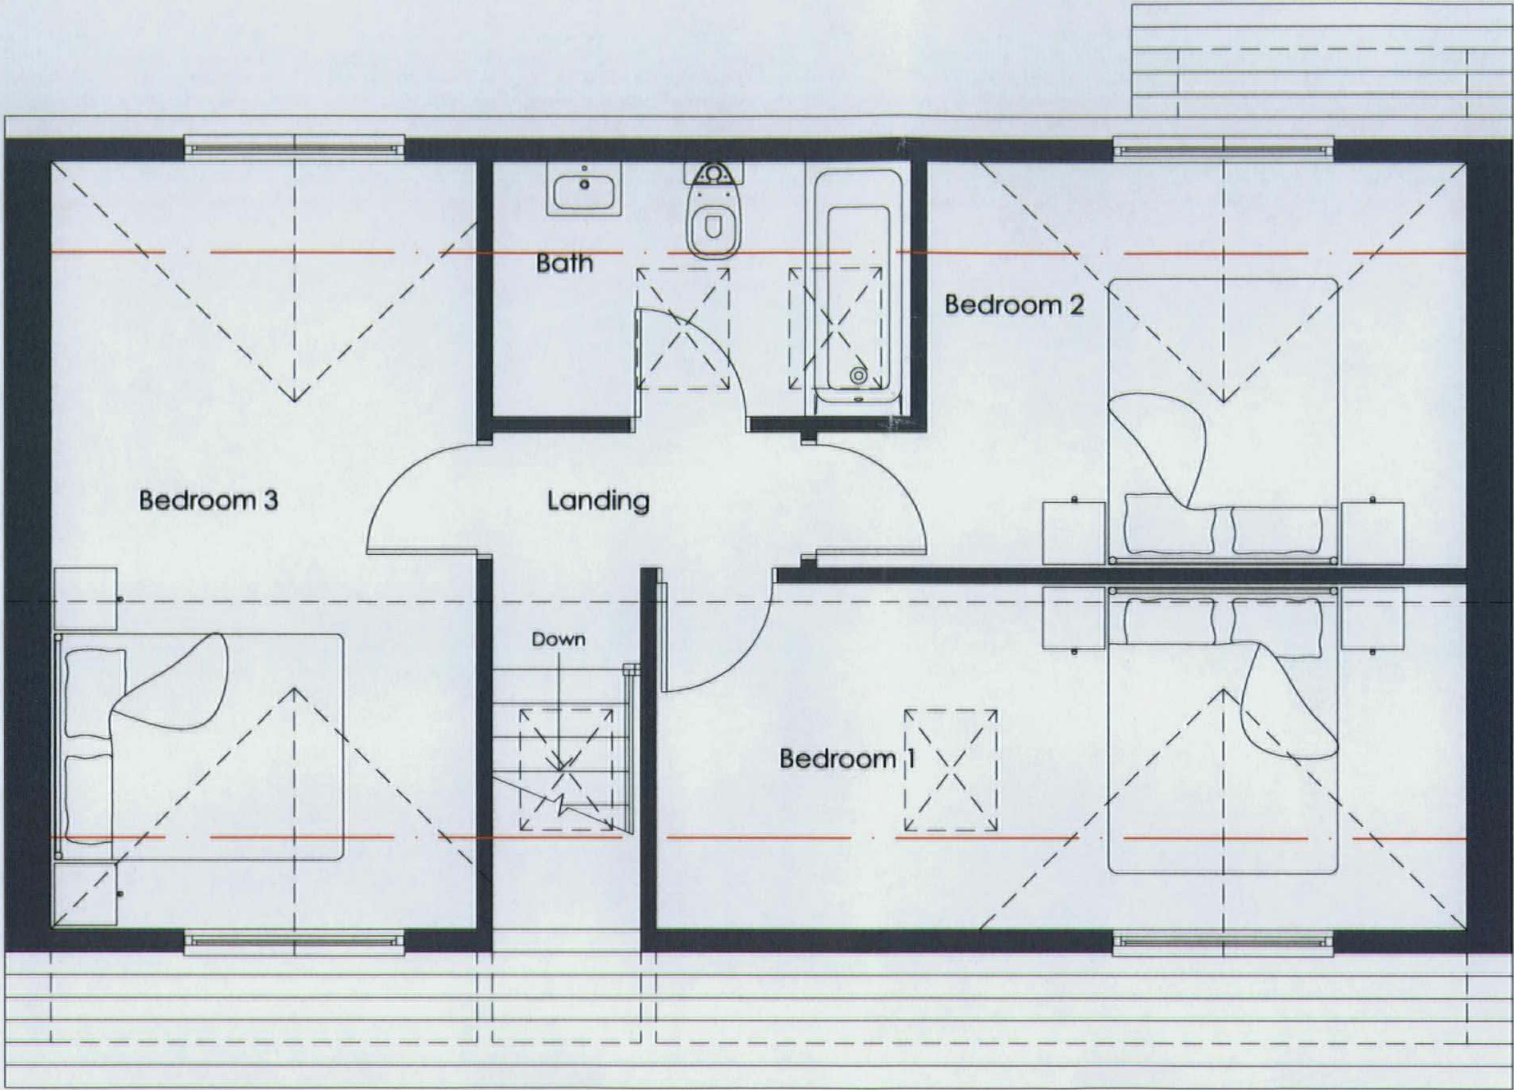

FIRST FLOOR PLAN (ROOF)
PROPOSED

RECEIVED
09 MAY 2014