






LOCATION PLAN 1:1250

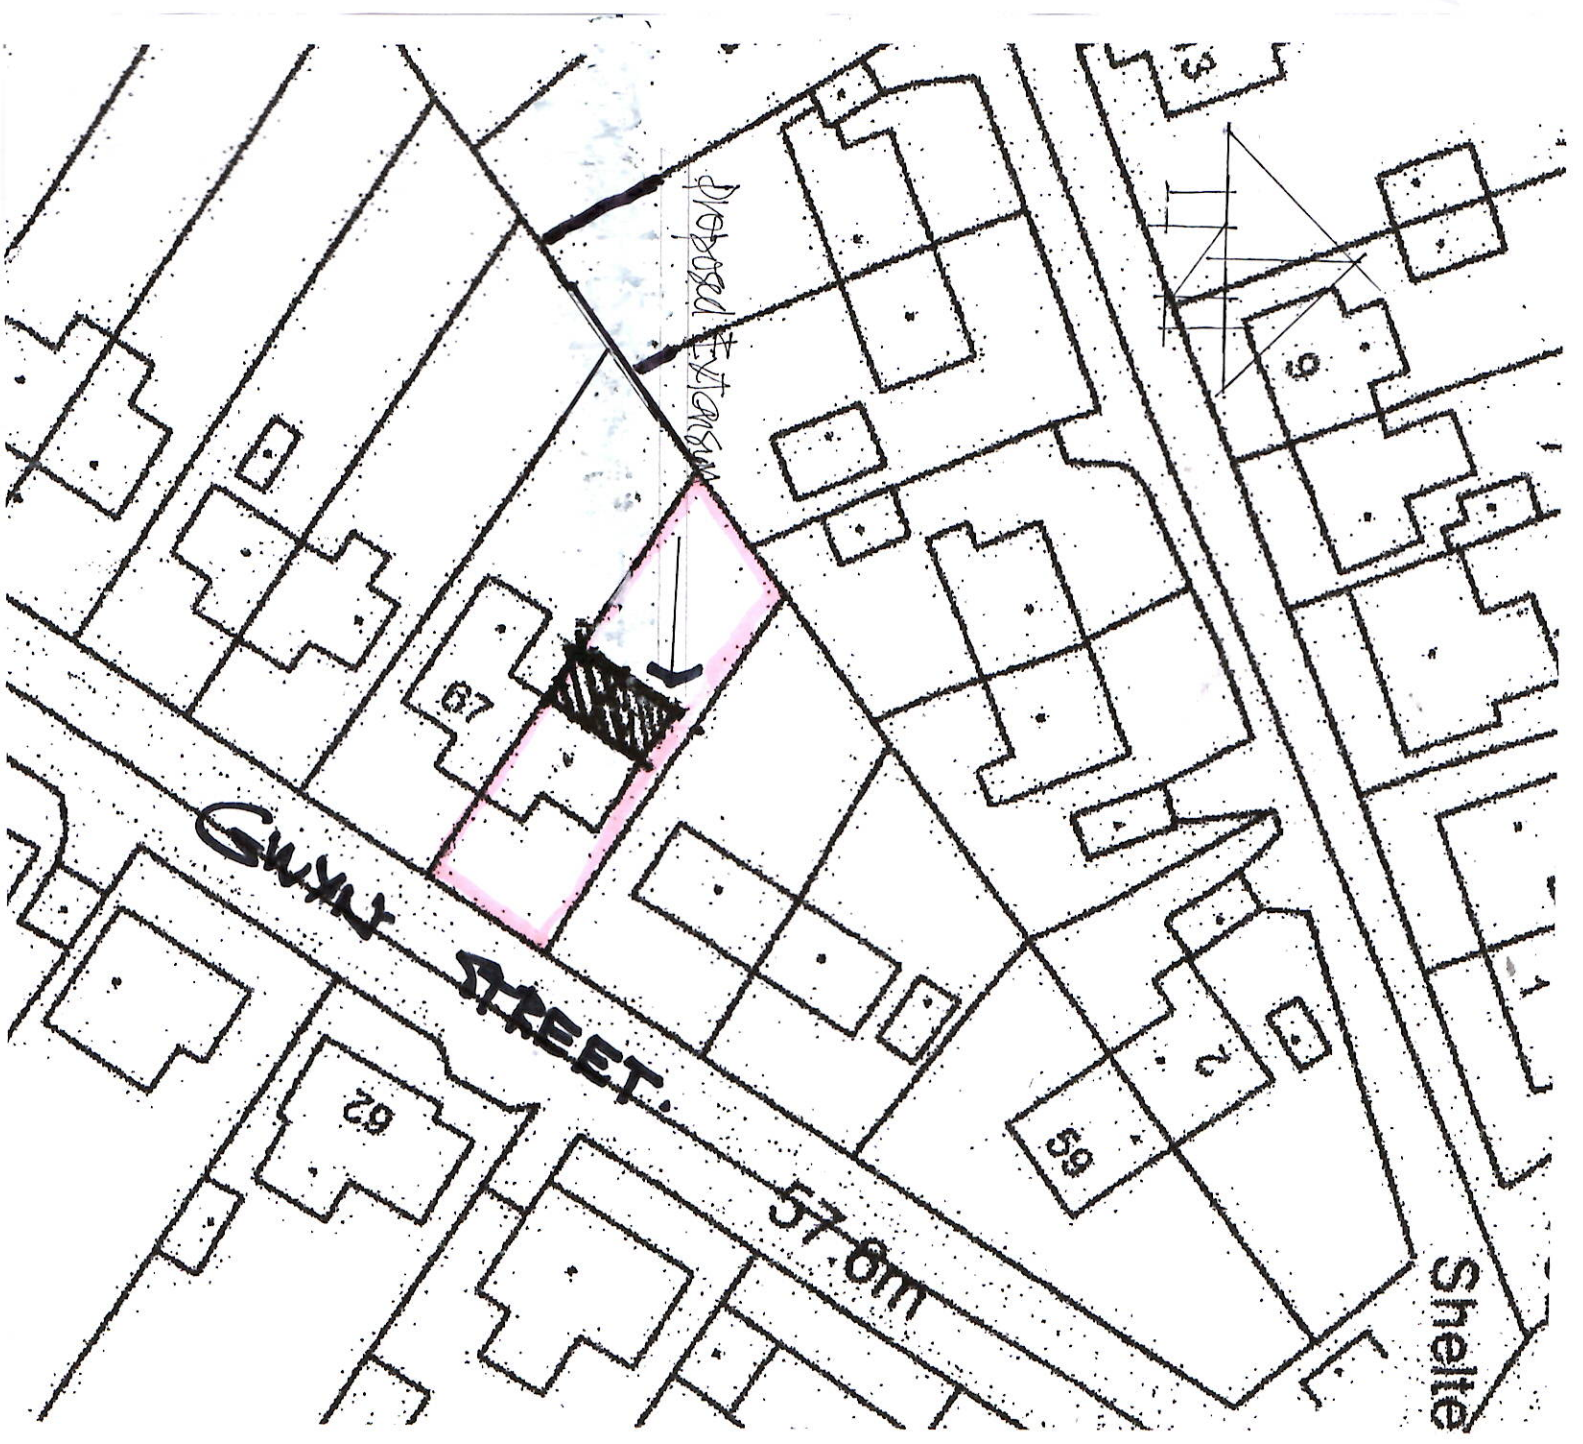


BLOCK PLAN 1:500

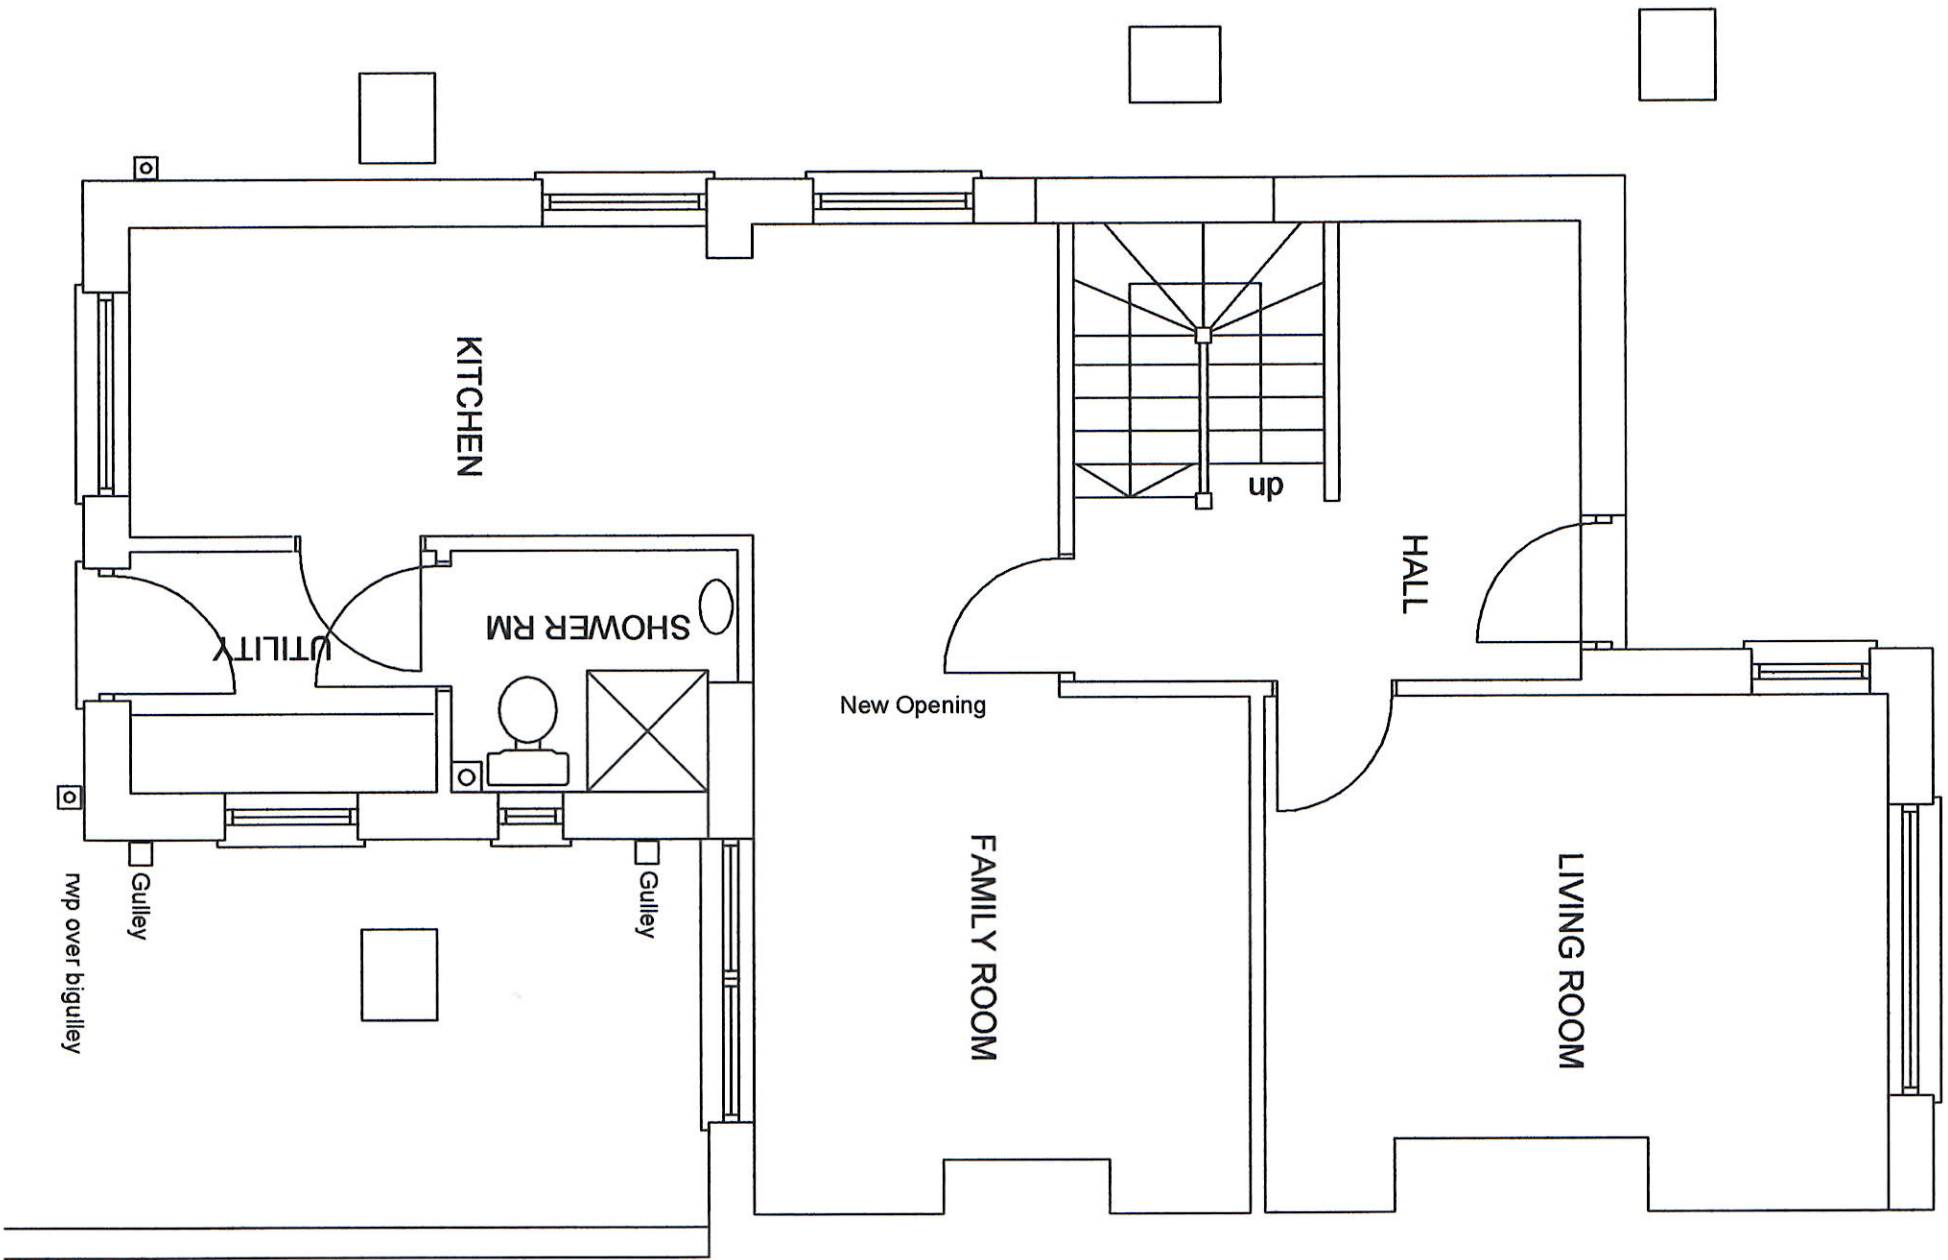

GROUND FLOOR PLAN

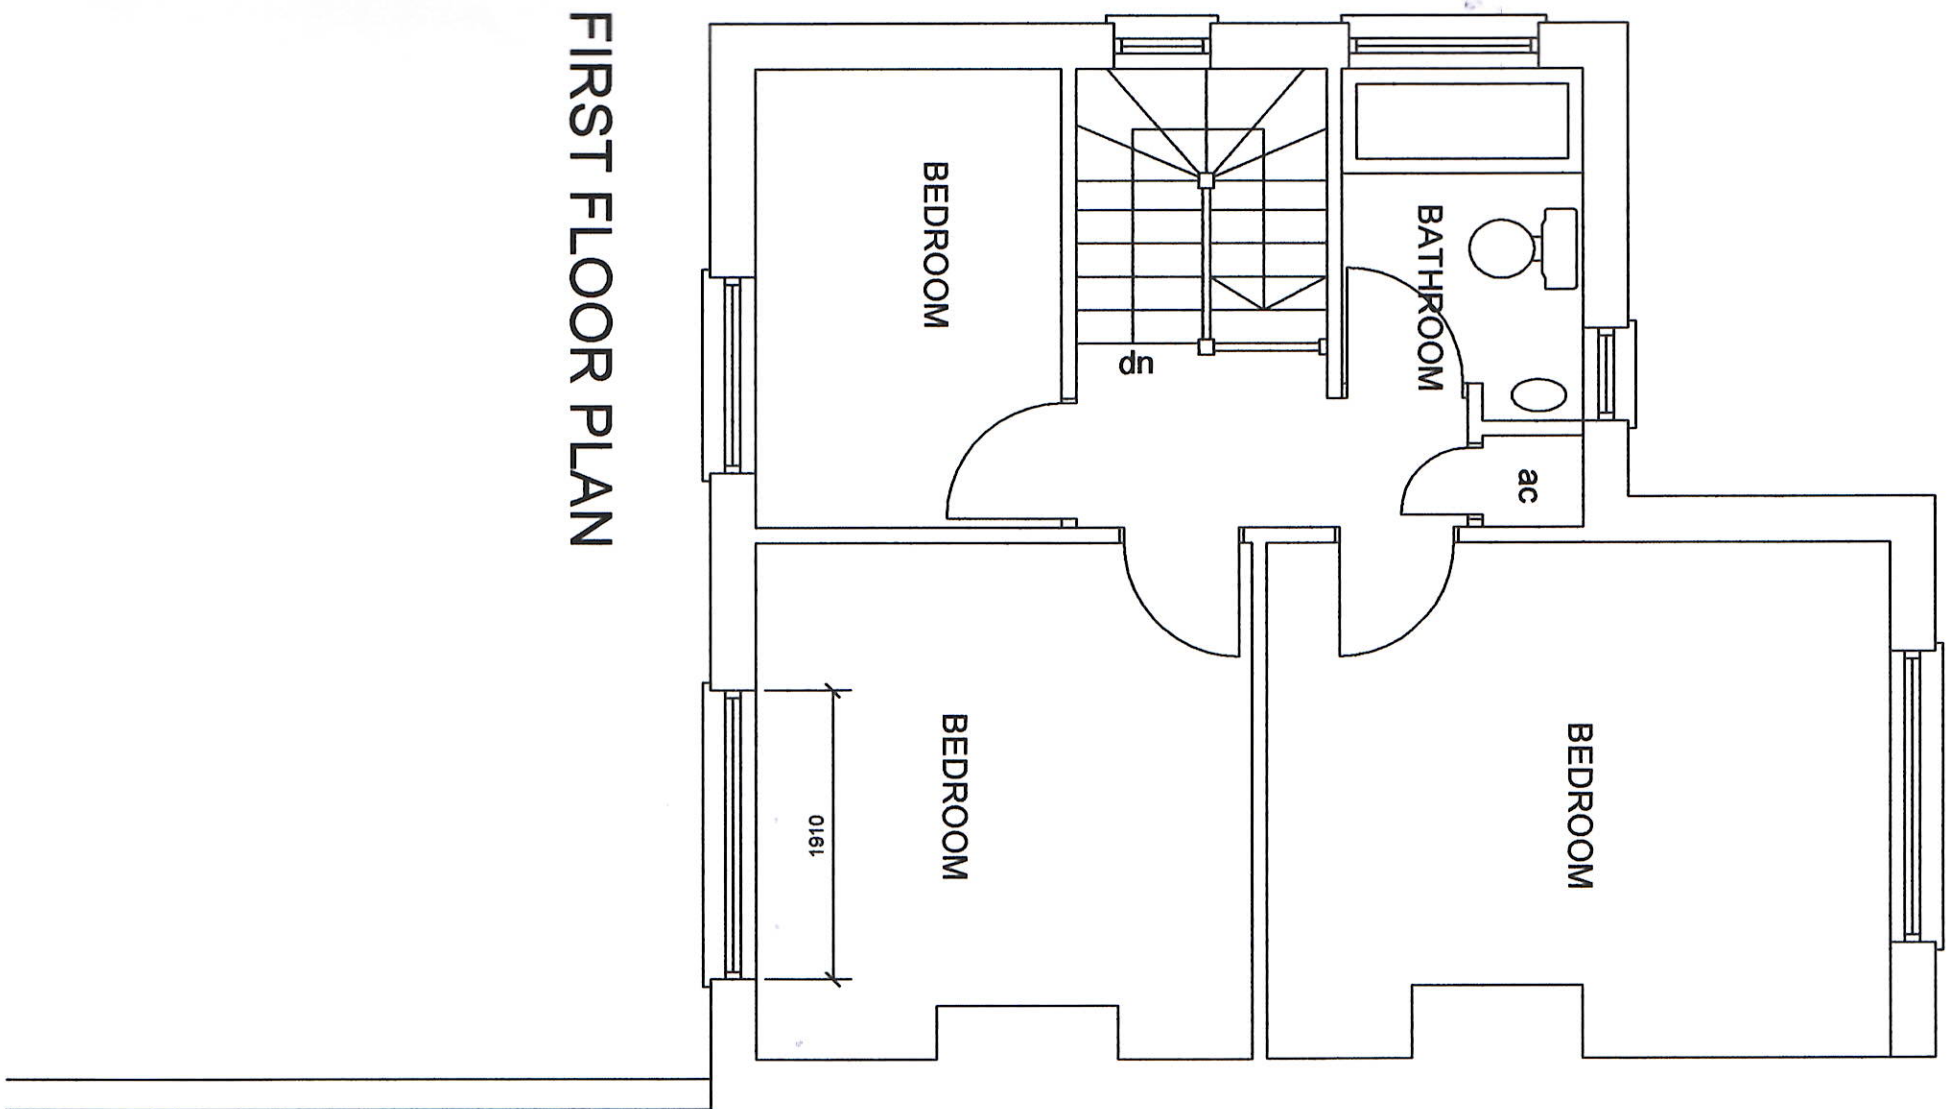

FIRST FLOOR PLAN

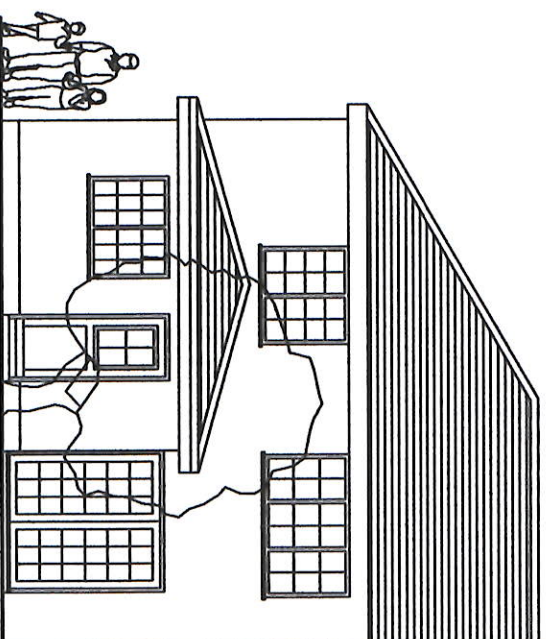

REAR ELEVATION AS EXISTING

Existing Finishes


Concrete Roofing Tiles

PVCu Fascia Boards

PVCu rwgoods

PVCu Windows and Doors

External Render

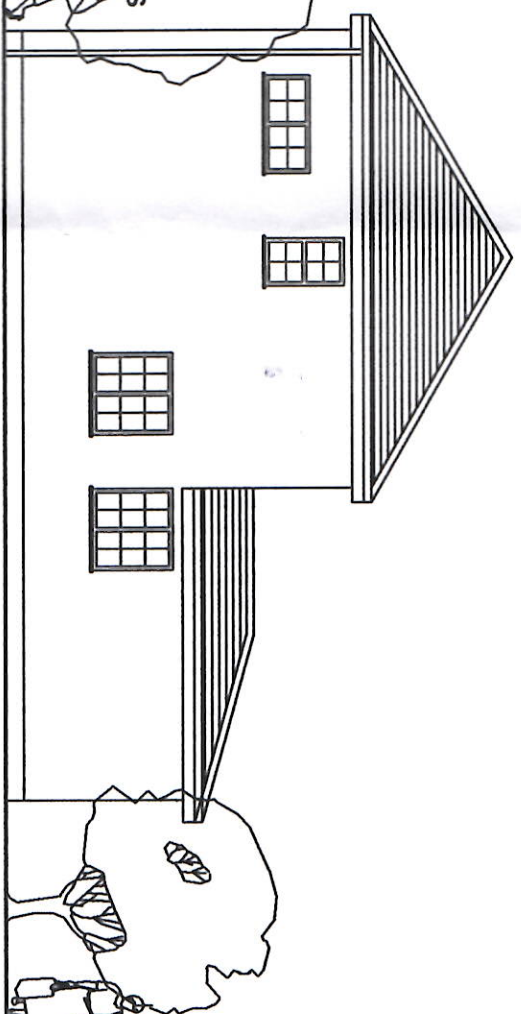

SIDE ELEVATION AS EXISTING

Existing Finishes


Concrete Roofing Tiles

PVCu Fascia Boards

PVCu rwgoods

PVCu Windows and Doors

External Render

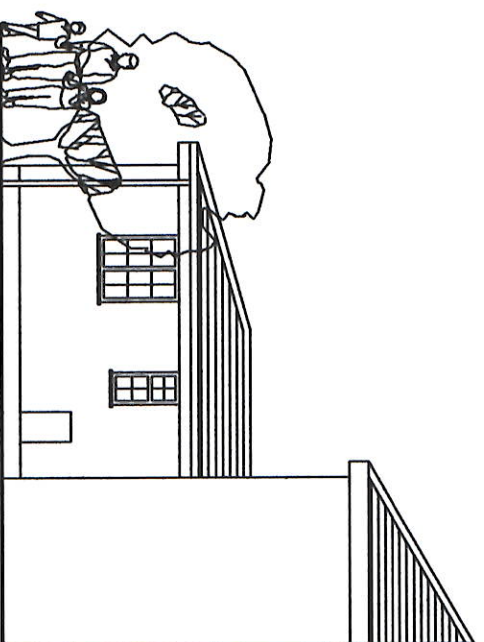

SIDE ELEVATION AS EXISTING

Existing Finishes

Concrete Roofing Tiles


PVCu Fascia Boards

PVCu rwgoods


PVCu Windows and Doors


External Render

# GROUND FLOOR PLAN

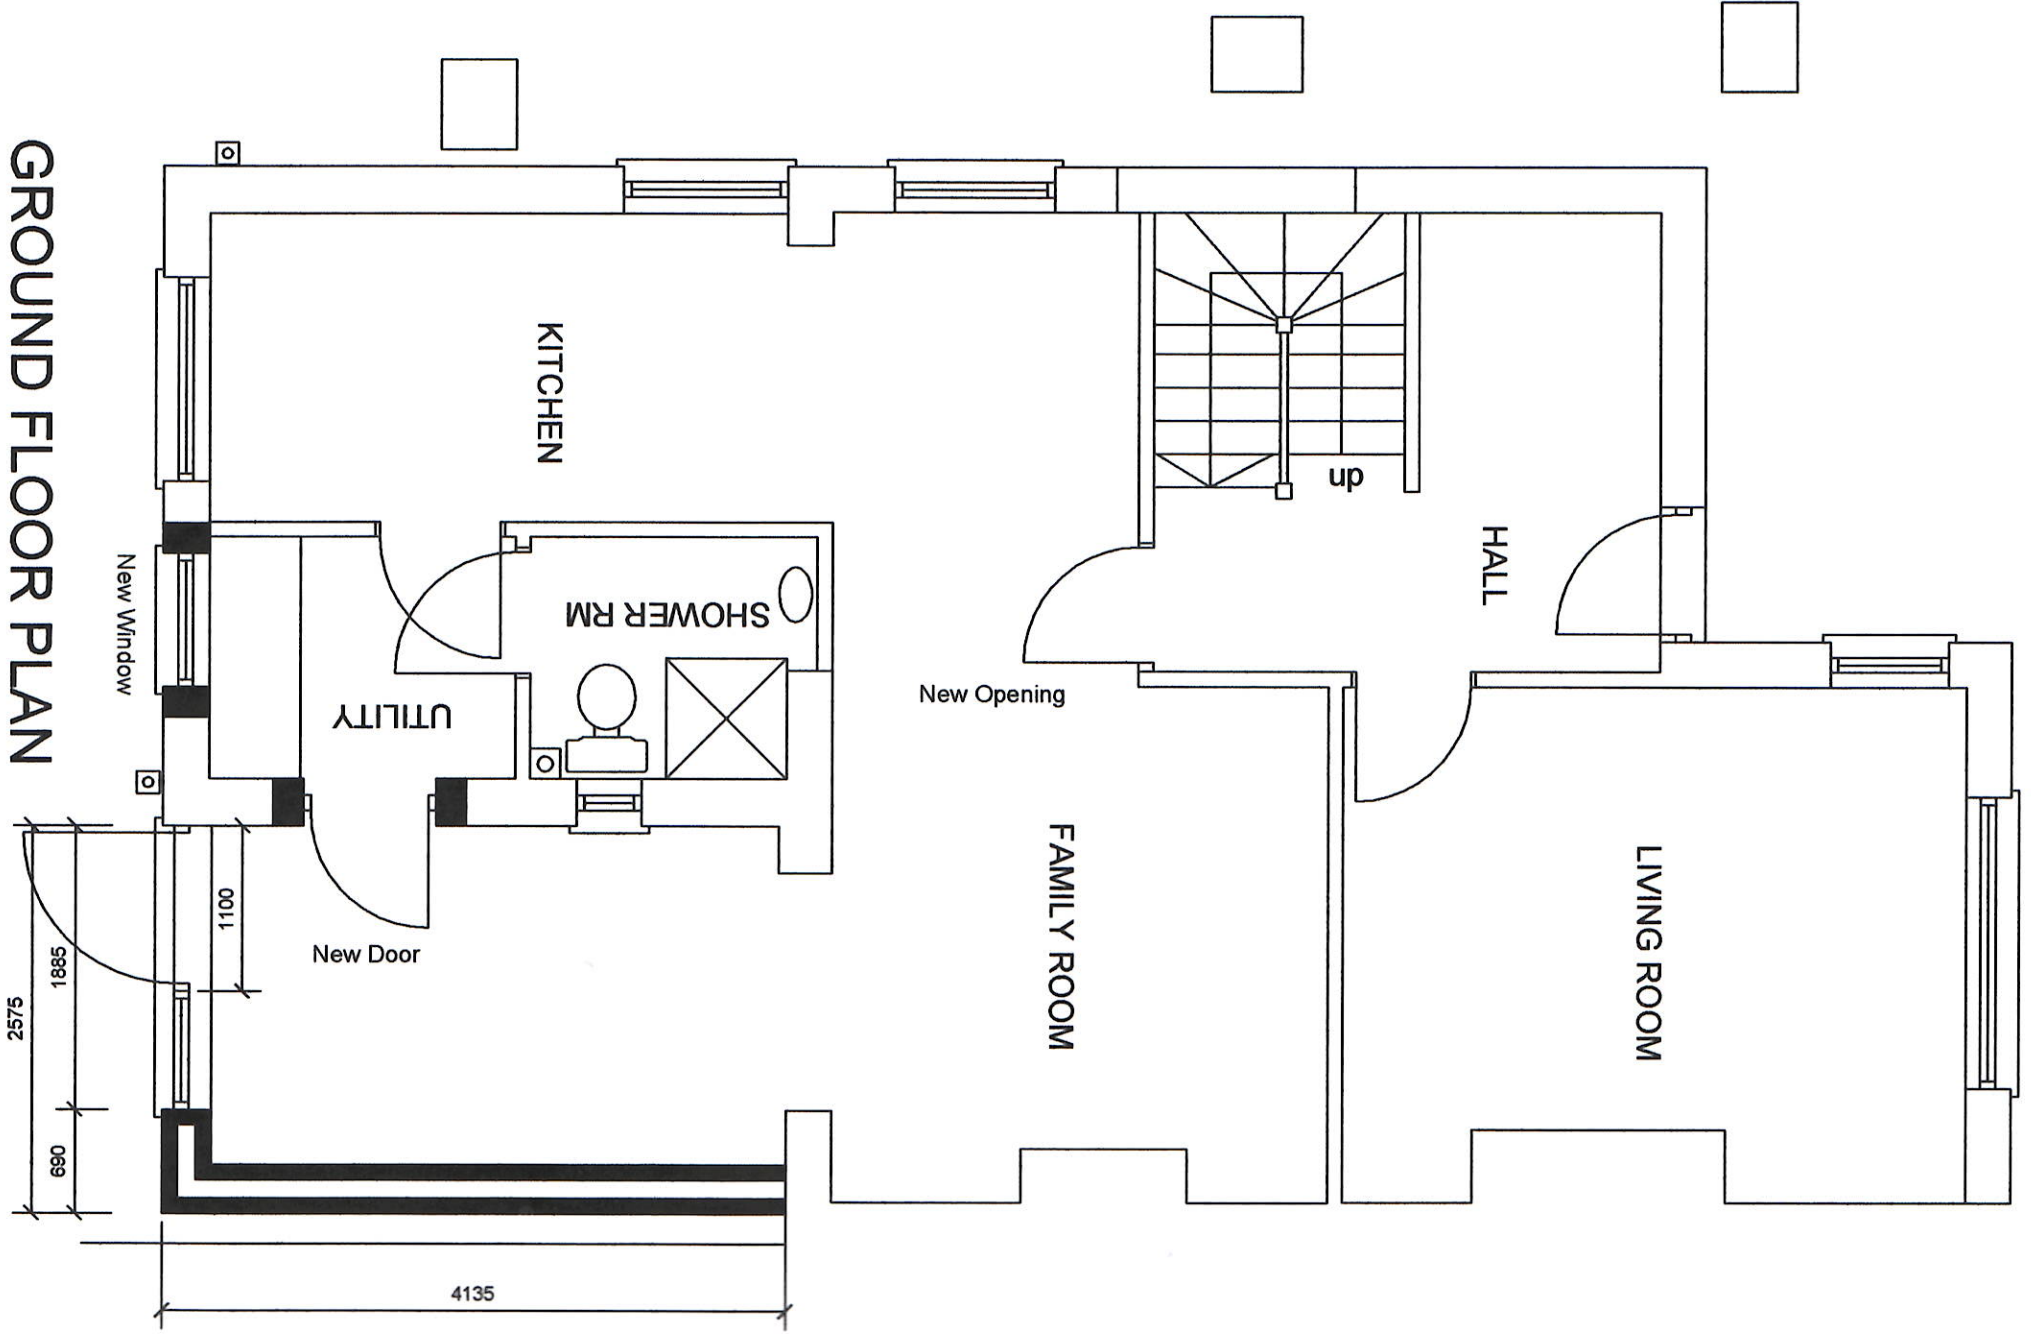


# FIRST FLOOR PLAN

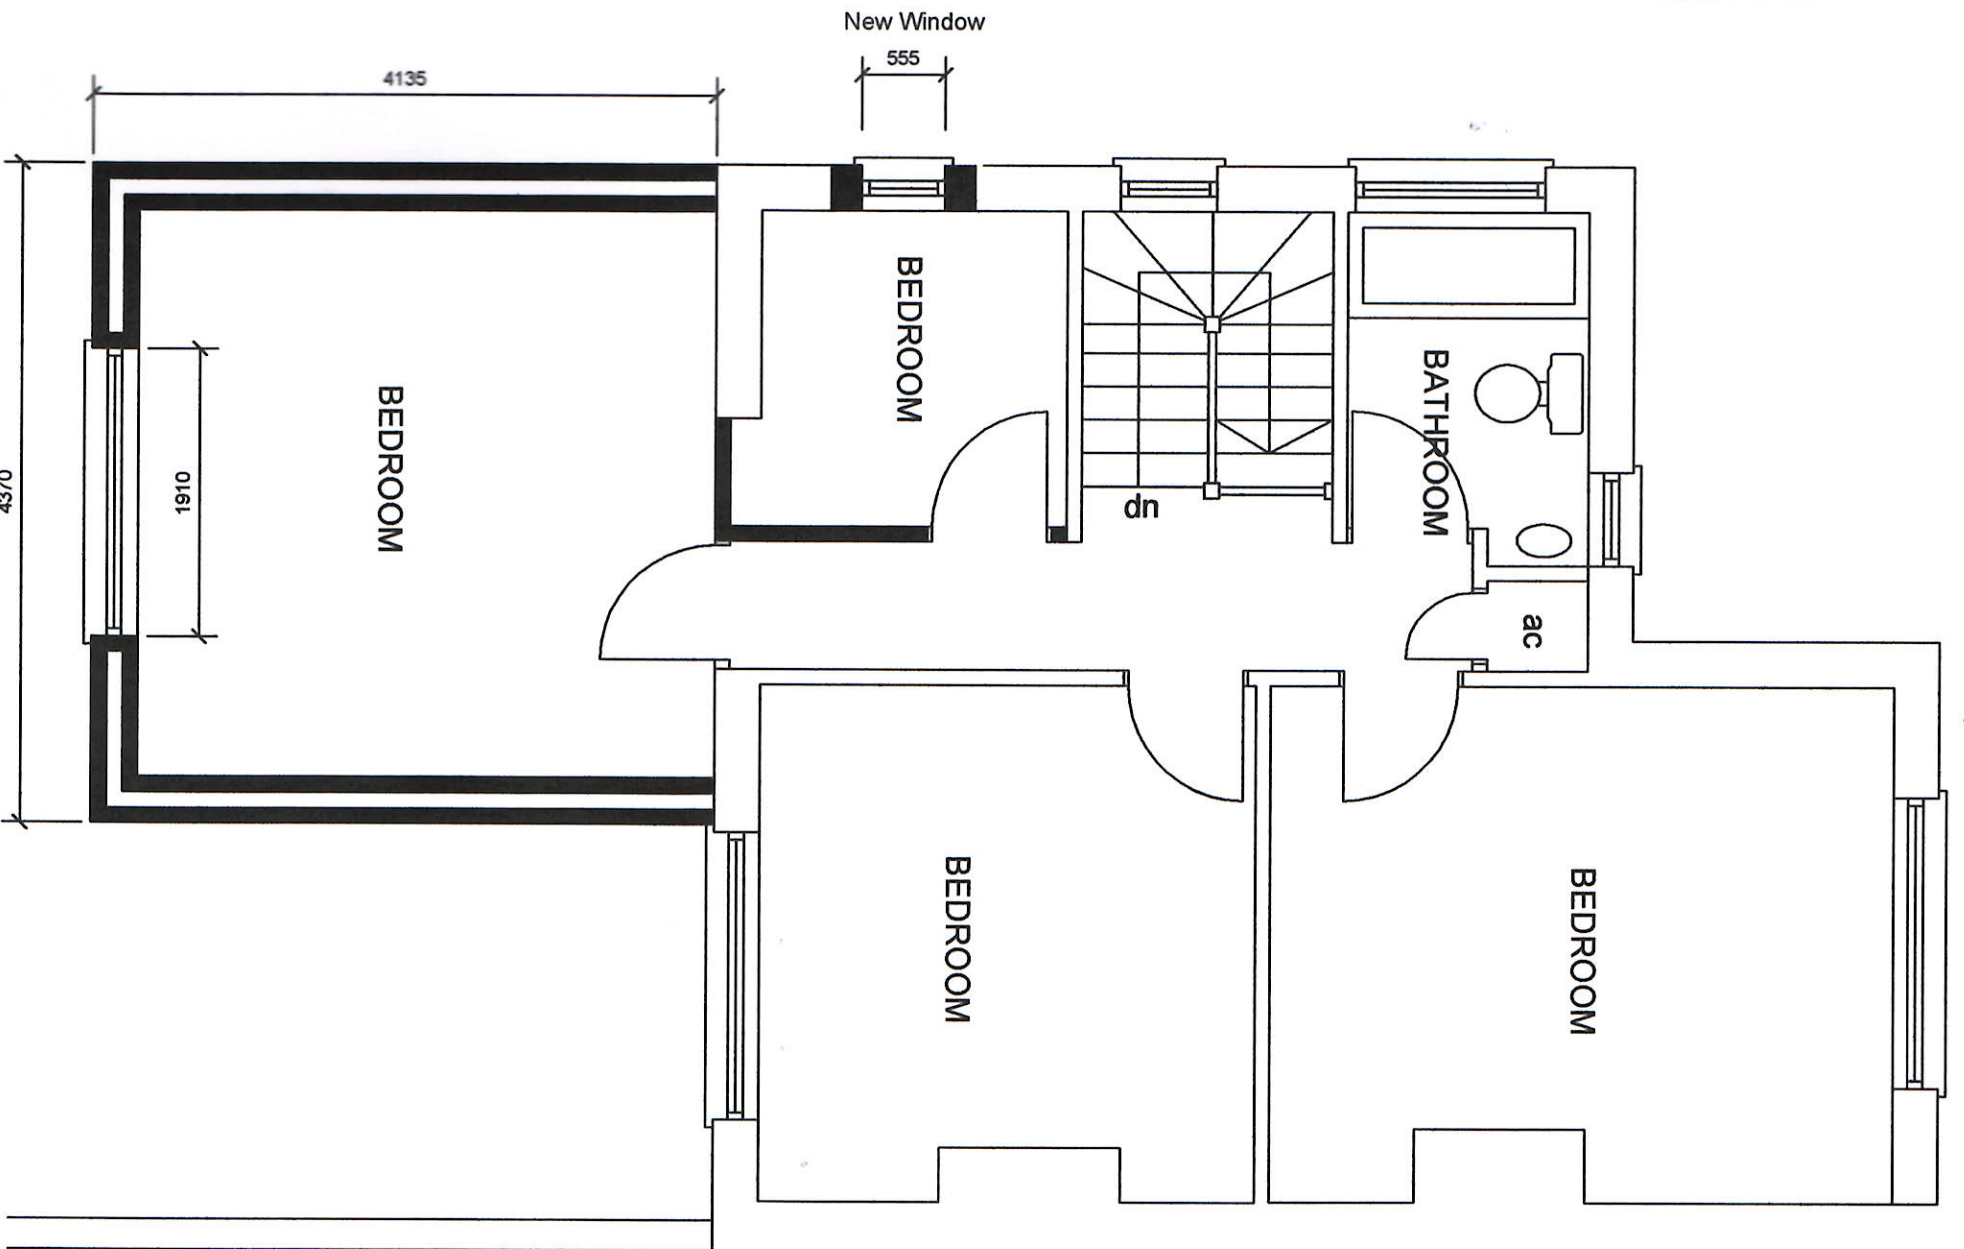

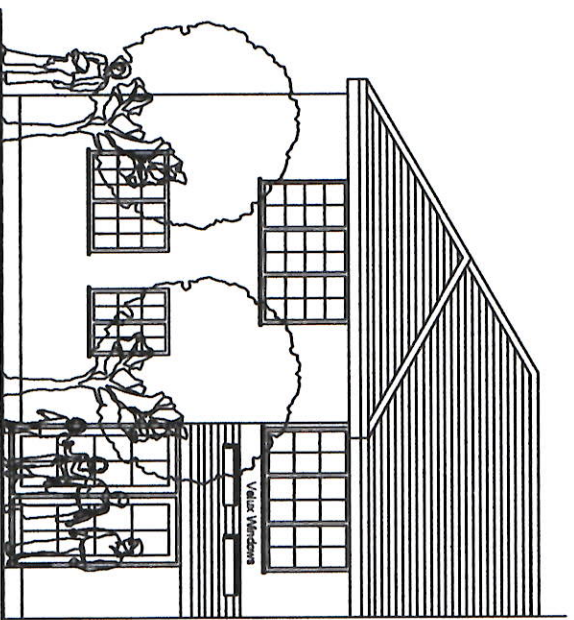


REAR ELEVATION AS PROPOSED

- Proposed Finishes
- Concrete Roofing Tiles
- PVCu Fascia Boards
- PVCu rsgoods
- PVCu Windows and Doors
- External Render

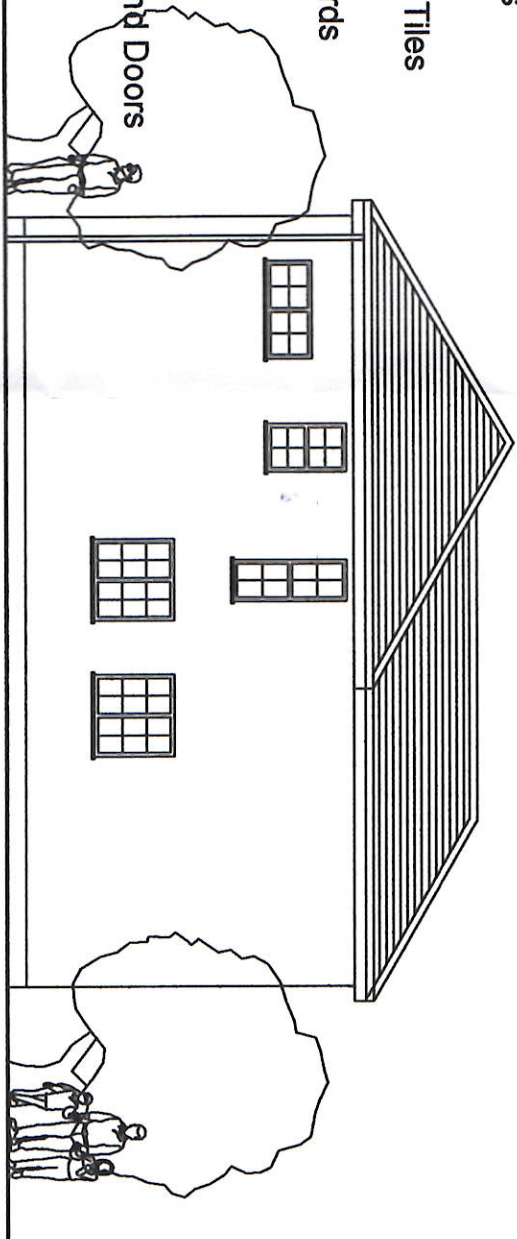

SIDE ELEVATION AS PROPOSED

- Proposed Finishes
- Concrete Roofing Tiles
- PVCu Fascia Boards
- PVCu rsgoods
- PVCu Windows and Doors
- External Render

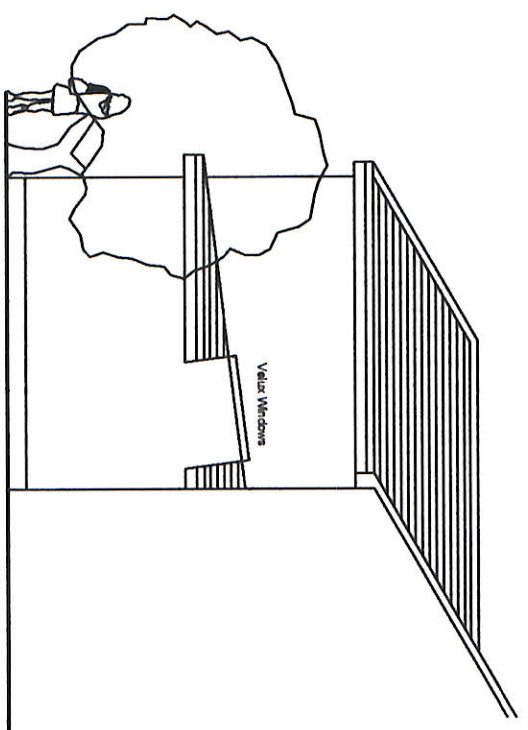

SIDE ELEVATION AS PROPOSED

- Proposed Finishes
- Concrete Roofing Tiles
- PVCu Fascia Boards
- PVCu rsgoods
- PVCu Windows and Doors
- External Render