



REFER TO DRAWING CT3SR/03A FOR LOCATION OF SECTION LINES

New finished levels shown thus  from zero datum at access gate

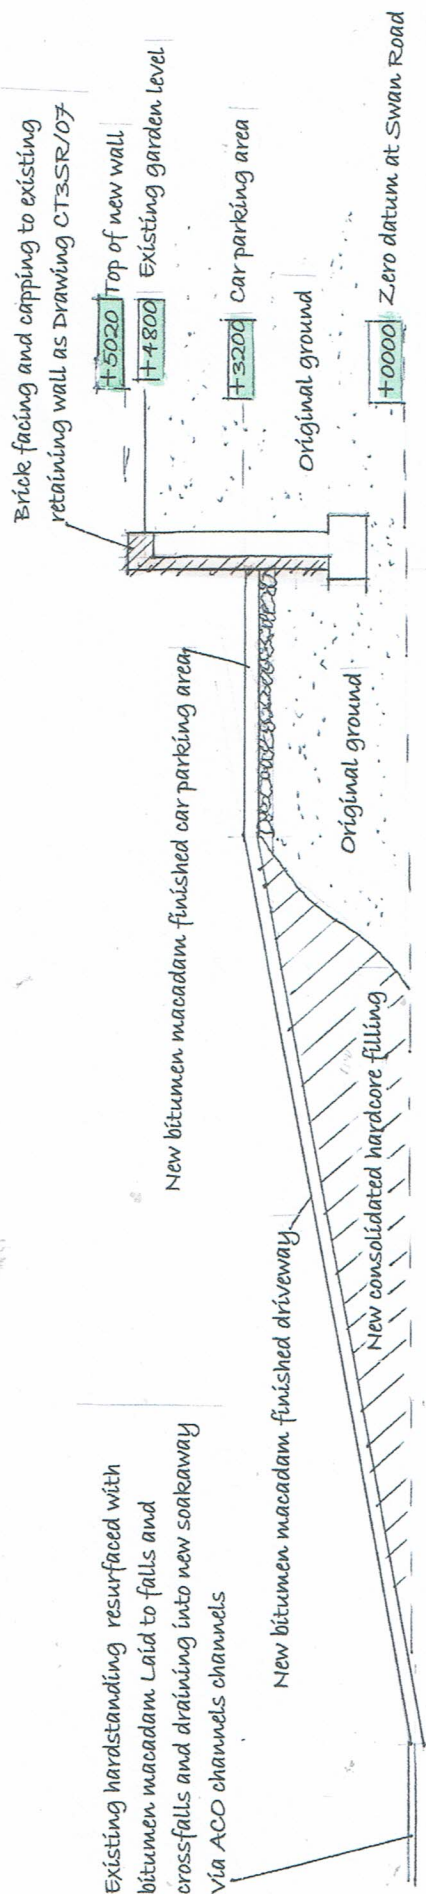

SECTION A A (ALONG LINE OF NEW DRIVEWAY AND THROUGH NEW CAR PARKING AREA)

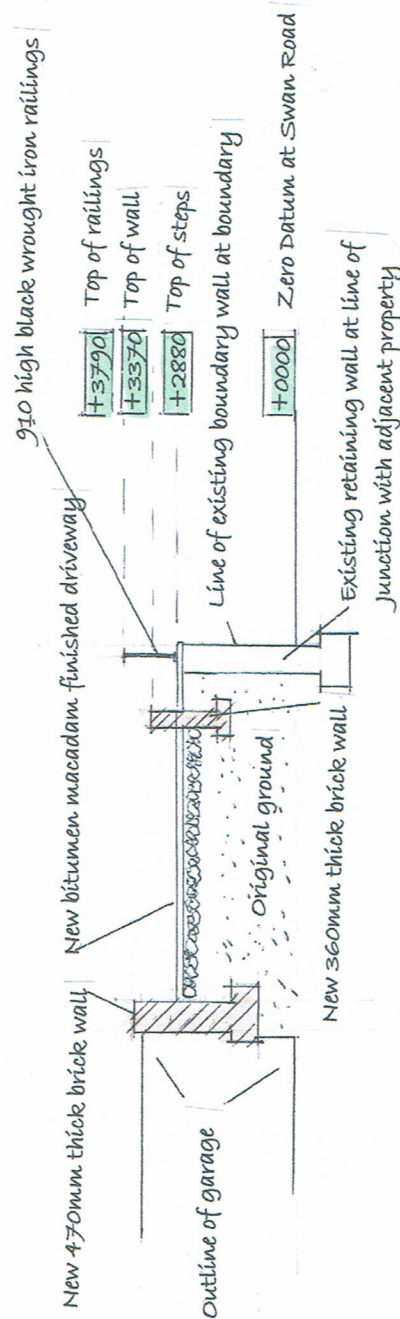

SECTION B B (ACROSS NEW DRIVEWAY AND NEW STEPS)

 MICHAEL EDWARDS MRICS CHARTERED SURVEYOR	
Client	MR CLIVE THOMPSON
Project	NEW DRIVEWAY AND OTHER GENERAL ALTERATIONS TO FRONT GARDEN AT 3 SWAN ROAD BAGLAN PORT TALBOT
Drawing Title SECTIONS THROUGH NEW DRIVEWAY AND HIGH LEVEL CAR PARKING AREA	
Drawing No	CT3SR/06
Revision	
Scale	1:100
Date	MARCH 2021
Revision	