


Superseded

Location Plan
Scale 1 : 1250



Block Plan
Scale 1 : 200

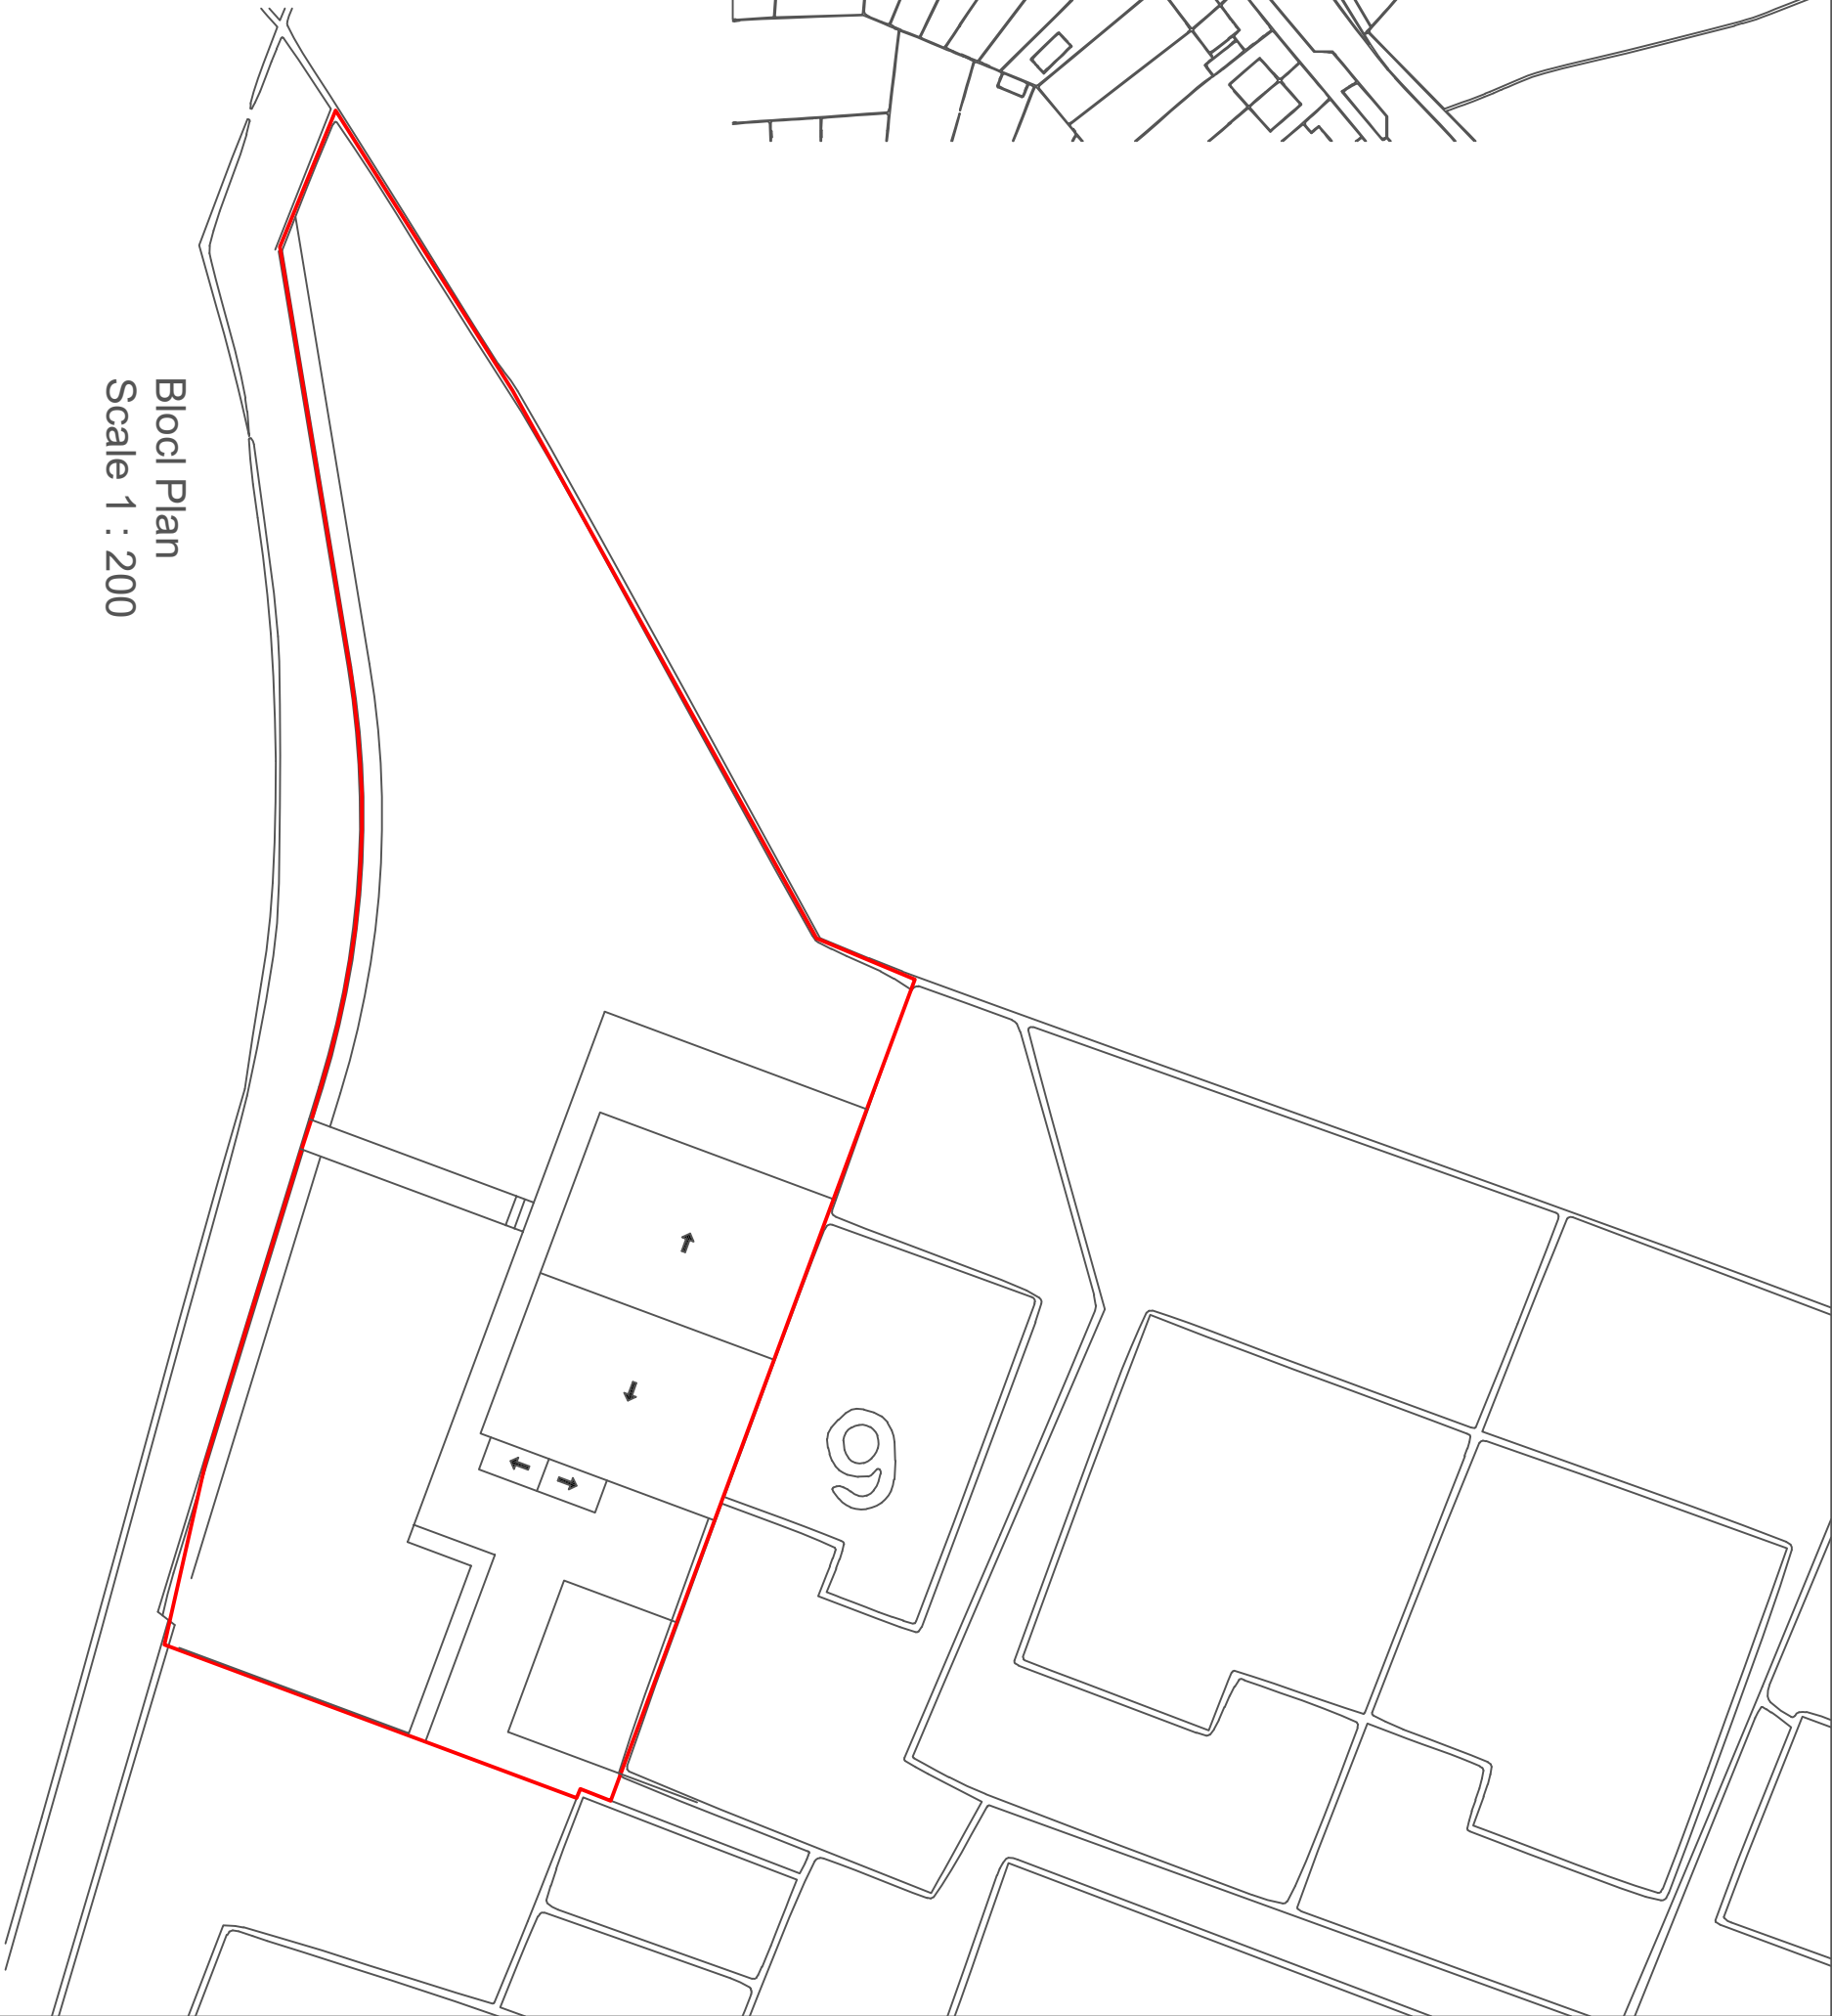

CLIENT Mr and Mrs Thomas 5 Maes Rhosyn Rhos, Pontardawe Swansea, SA8 3HT		JOB TITLE Proposed Domestic double storey side extension, New Driveway and Shed in garden at 5 Maes Rhosyn, Rhos		DRWG. TITLE Location and Block Plan - EXISTING	
DATE: 30th March 2021	CHECKED:	SCALE: As Noted	A3	DRWG. NO.: JD001	REV.: