


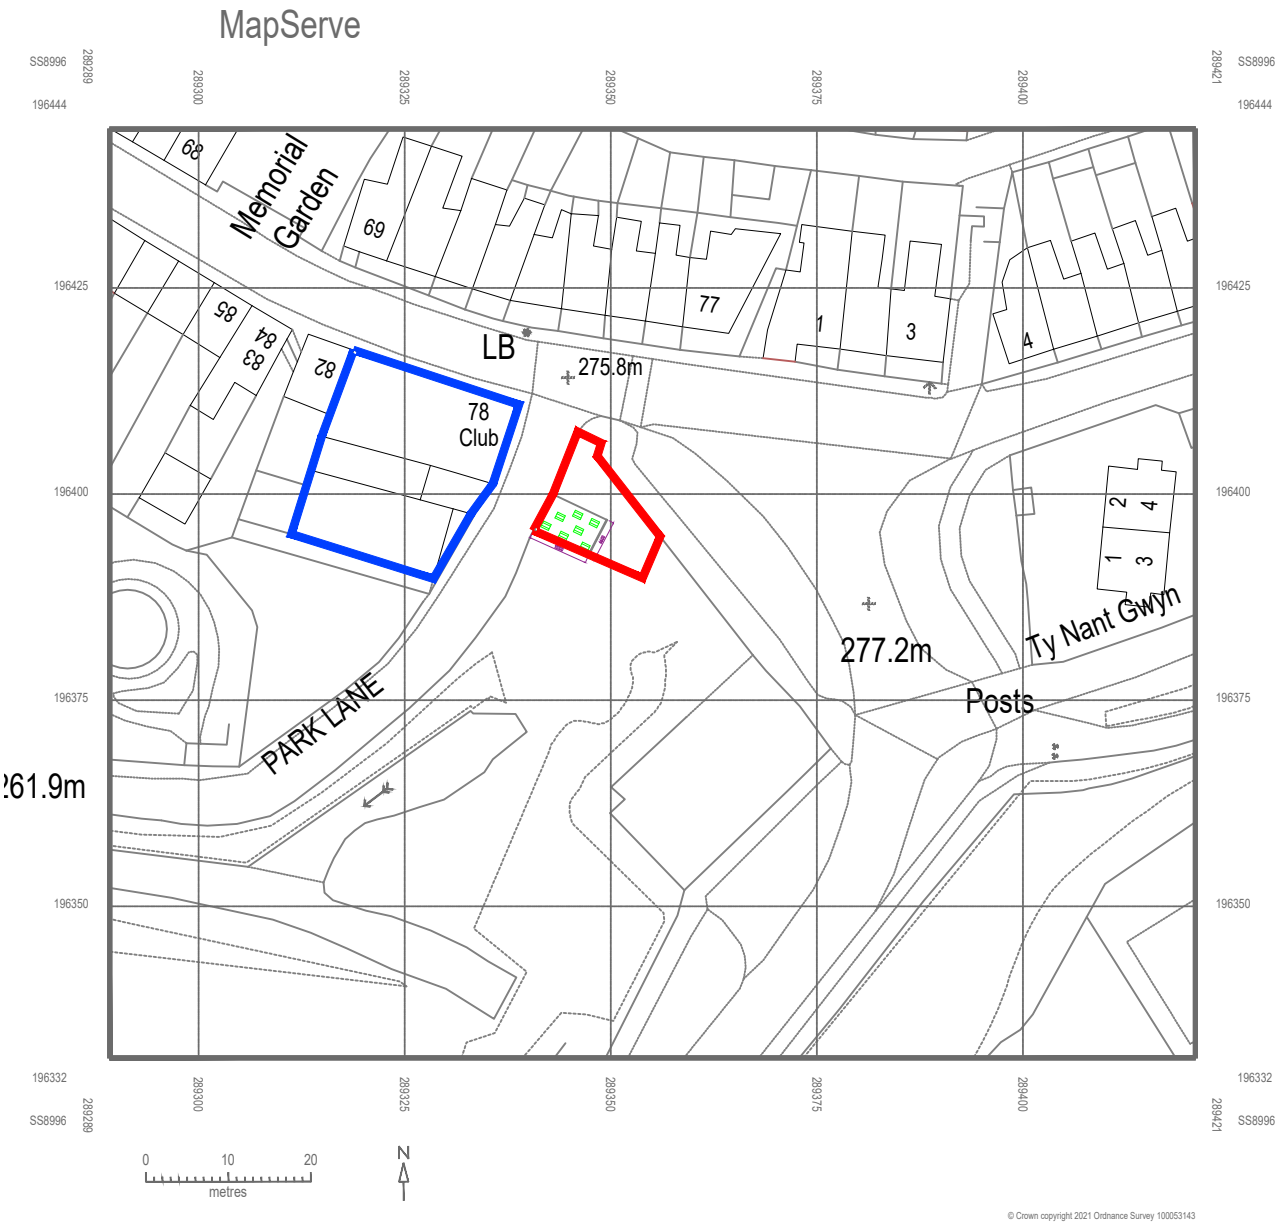


Site Location Plan

scale 1:1250

Scope of Work

- Extend area by 4.0m x 6.6m / area to be 10.0m x 6.6m
- Extend fencing to match existing & decorate at 1200mm high
- New secure gate to area to match style of fencing at 1200mm high
- New concrete paving slabs to complete area - Marshalls grey
- Solar external lighting
- Seating area comprising Timber 4 Seater Heavy Duty, Supreme Picnic Benches by Fentontimber.co.uk (107cm (L) x 140cm (W) x 74cm (H))
- Area to be soft landscaped adjacent to patio

PROJECT Proposed Hard Landscaped Area adjacent to: G2 Public House 78-81 Jersey Road Blaengwynfi SA13 3TD		TITLE Site Location & Block Plans		G2	
DRAWN BY CR	CHECKED BY G2	SCALE 1:1250 / 1:500 @ A3	DATE 06 April 2021	Revision. Rev A	DWG No. CR/21/01A

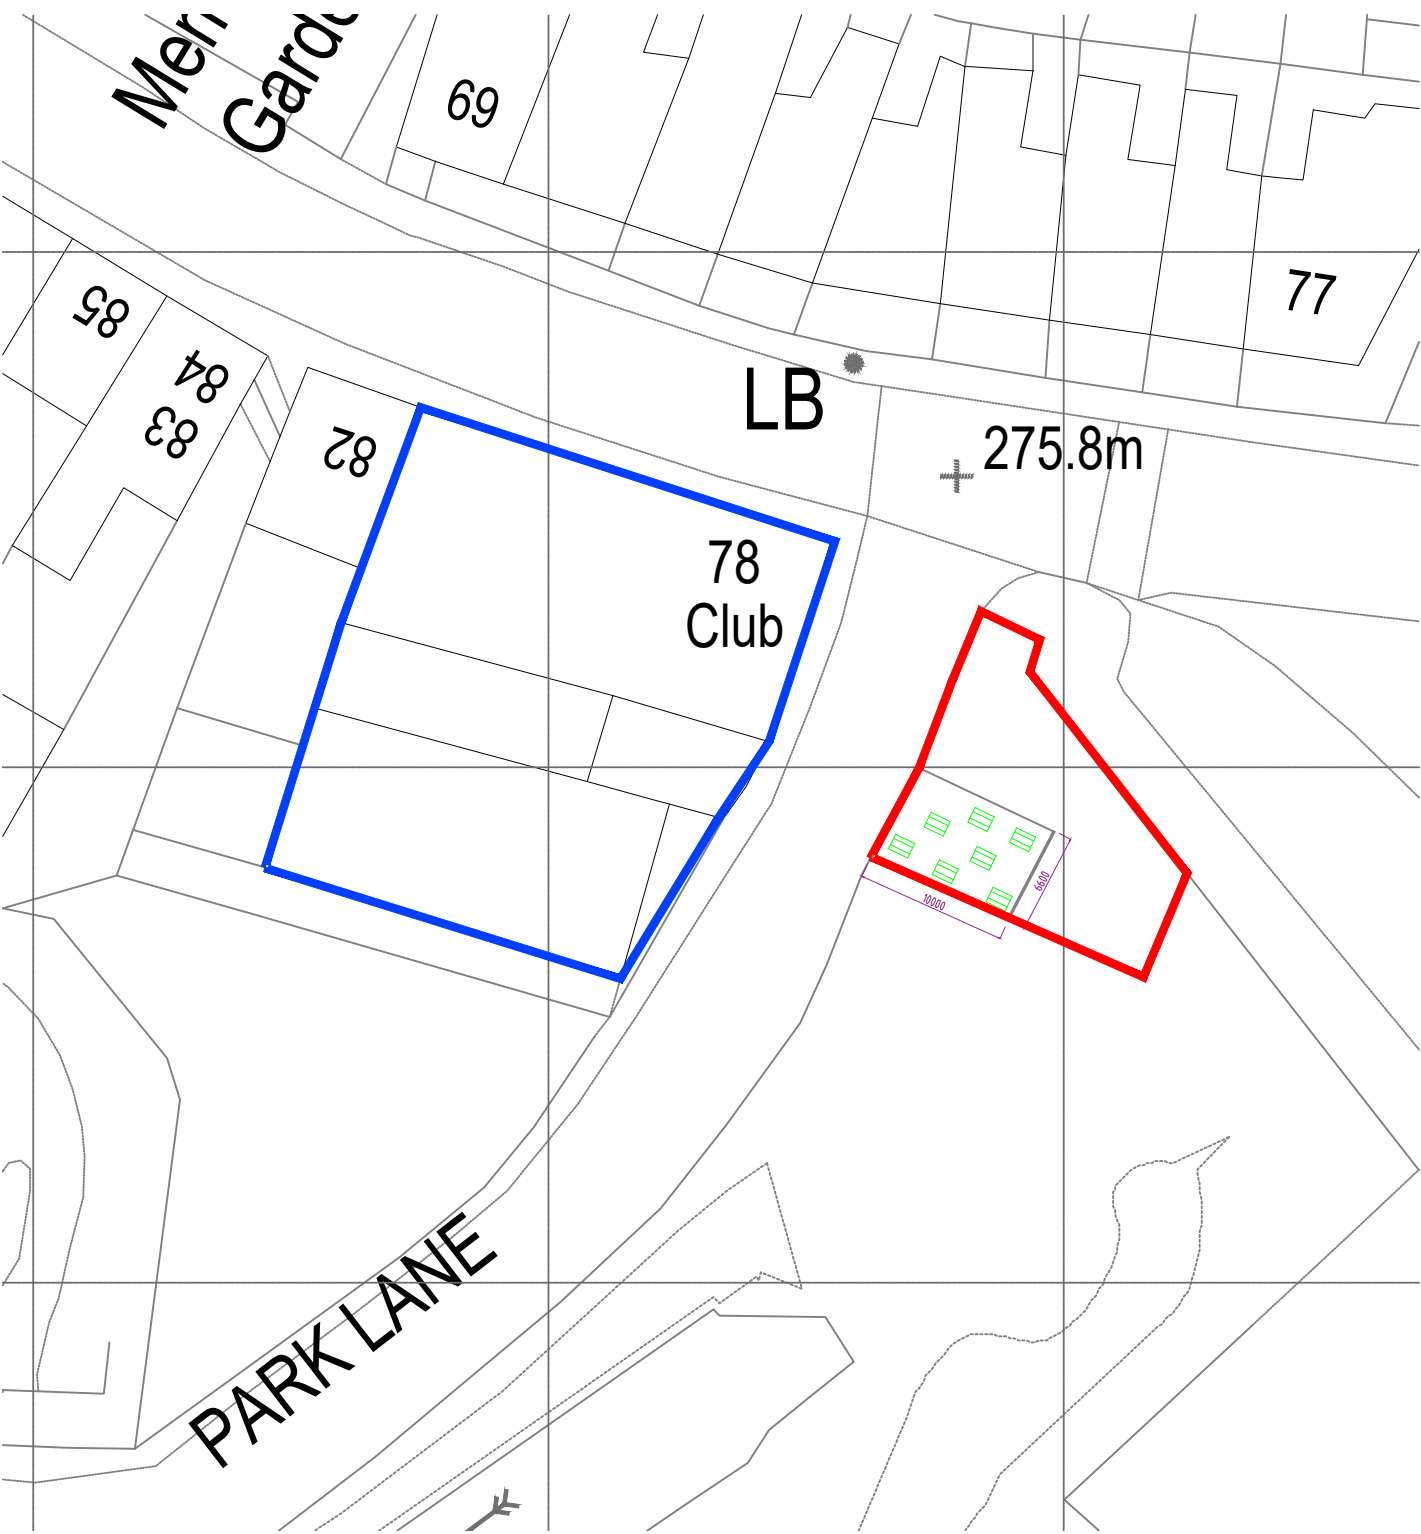

Block Plan

scale 1:500