




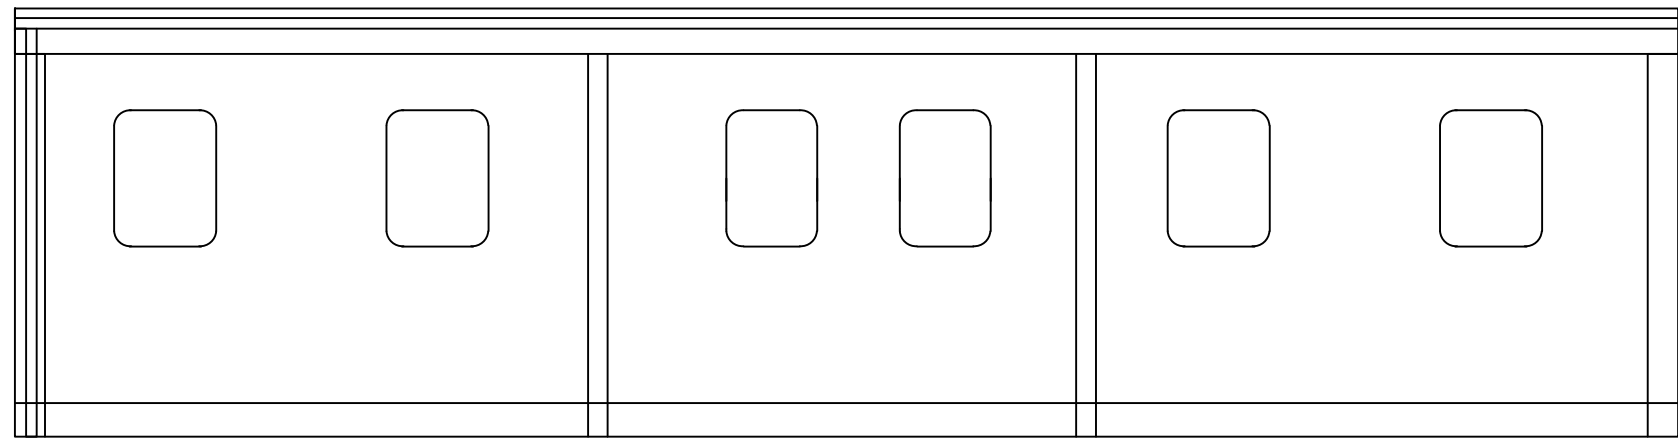


PROPOSED EAST ELEVATION

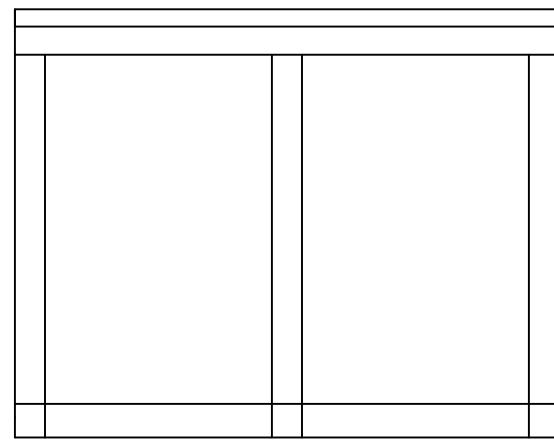

PROPOSED SOUTH ELEVATION

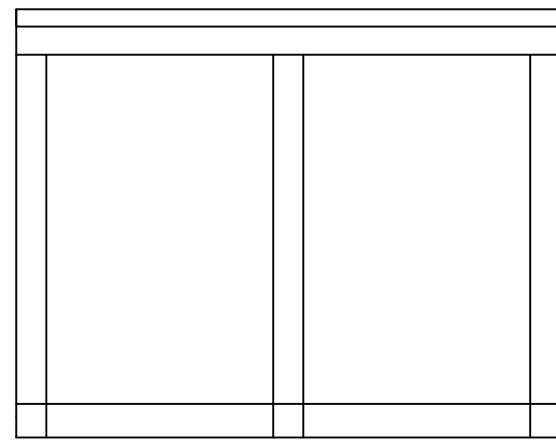


PROPOSED NORTH ELEVATION

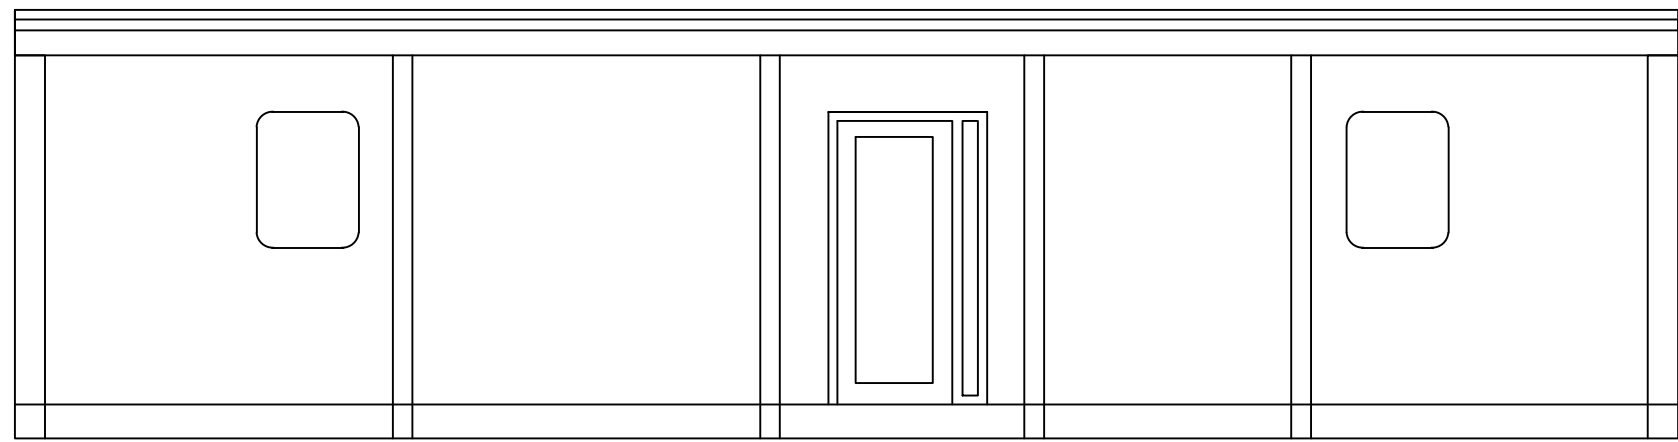


PROPOSED WEST ELEVATION


PROPOSED PORTAKABIN 01

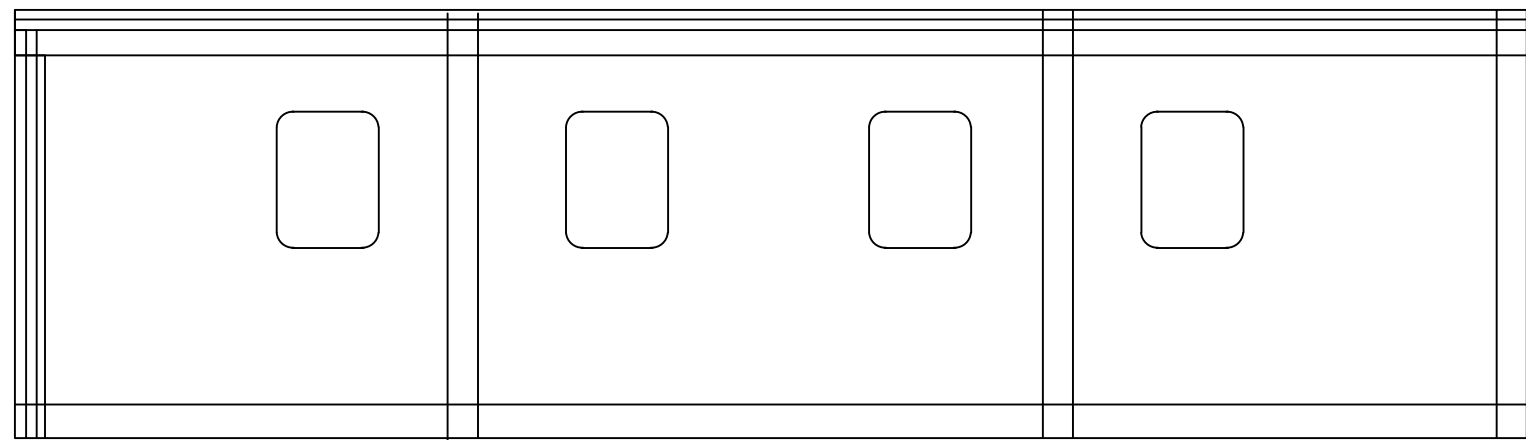


PROPOSED EAST ELEVATION

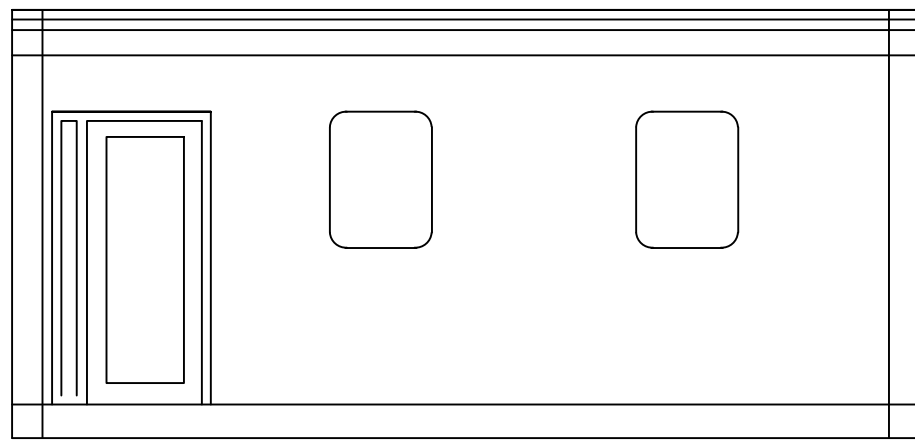

PROPOSED NORTH ELEVATION

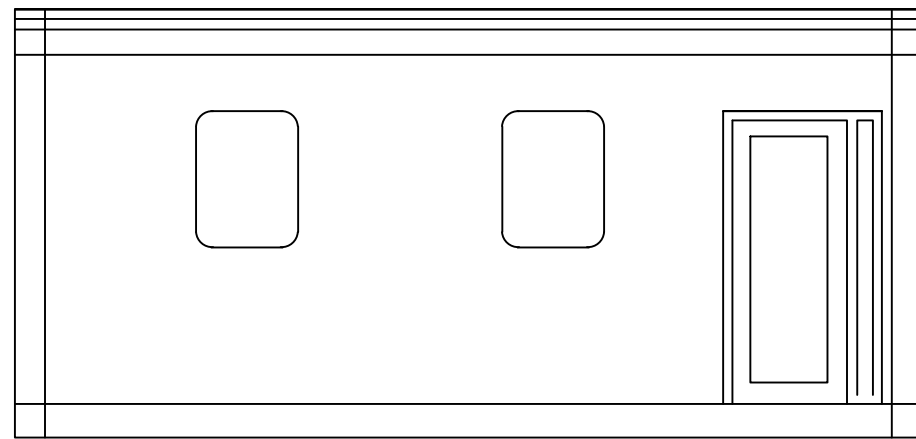

PROPOSED SOUTH ELEVATION

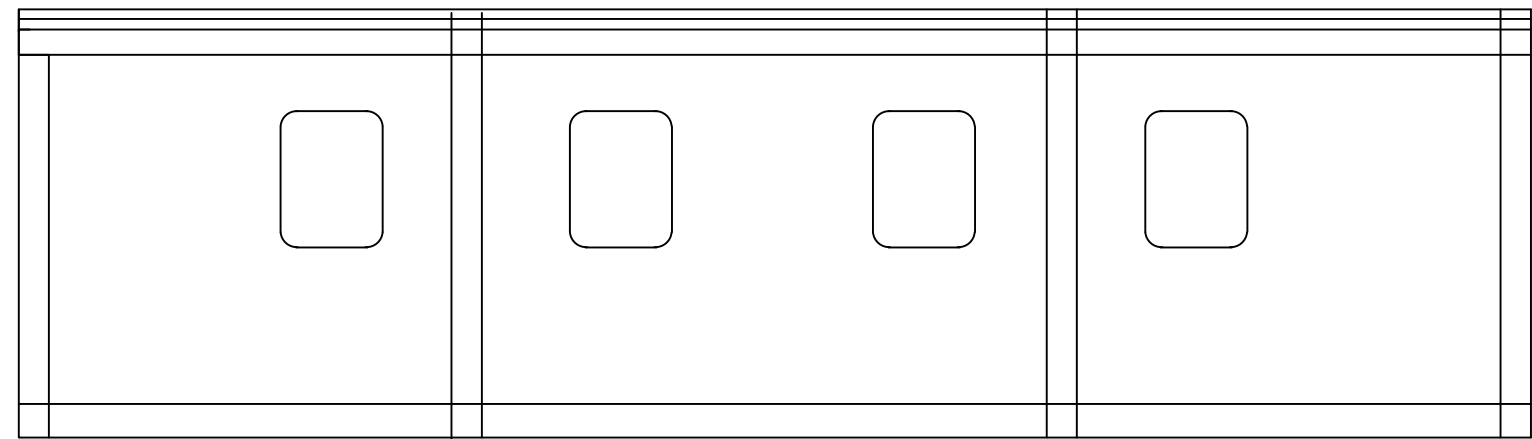

PROPOSED WEST ELEVATION

PROPOSED PORTAKABIN 02

General Notes

No.	Revision/Issue	Date

Firm Name and Address

Project Name and Address

PROPOSED ELEVATIONS
2 No. New Portacabins
Llandarcy Academy
Llandarcy, Neath

Project	Osp_5	Sheet
Date	06.04.2021	B-04
Scale	1:50	