
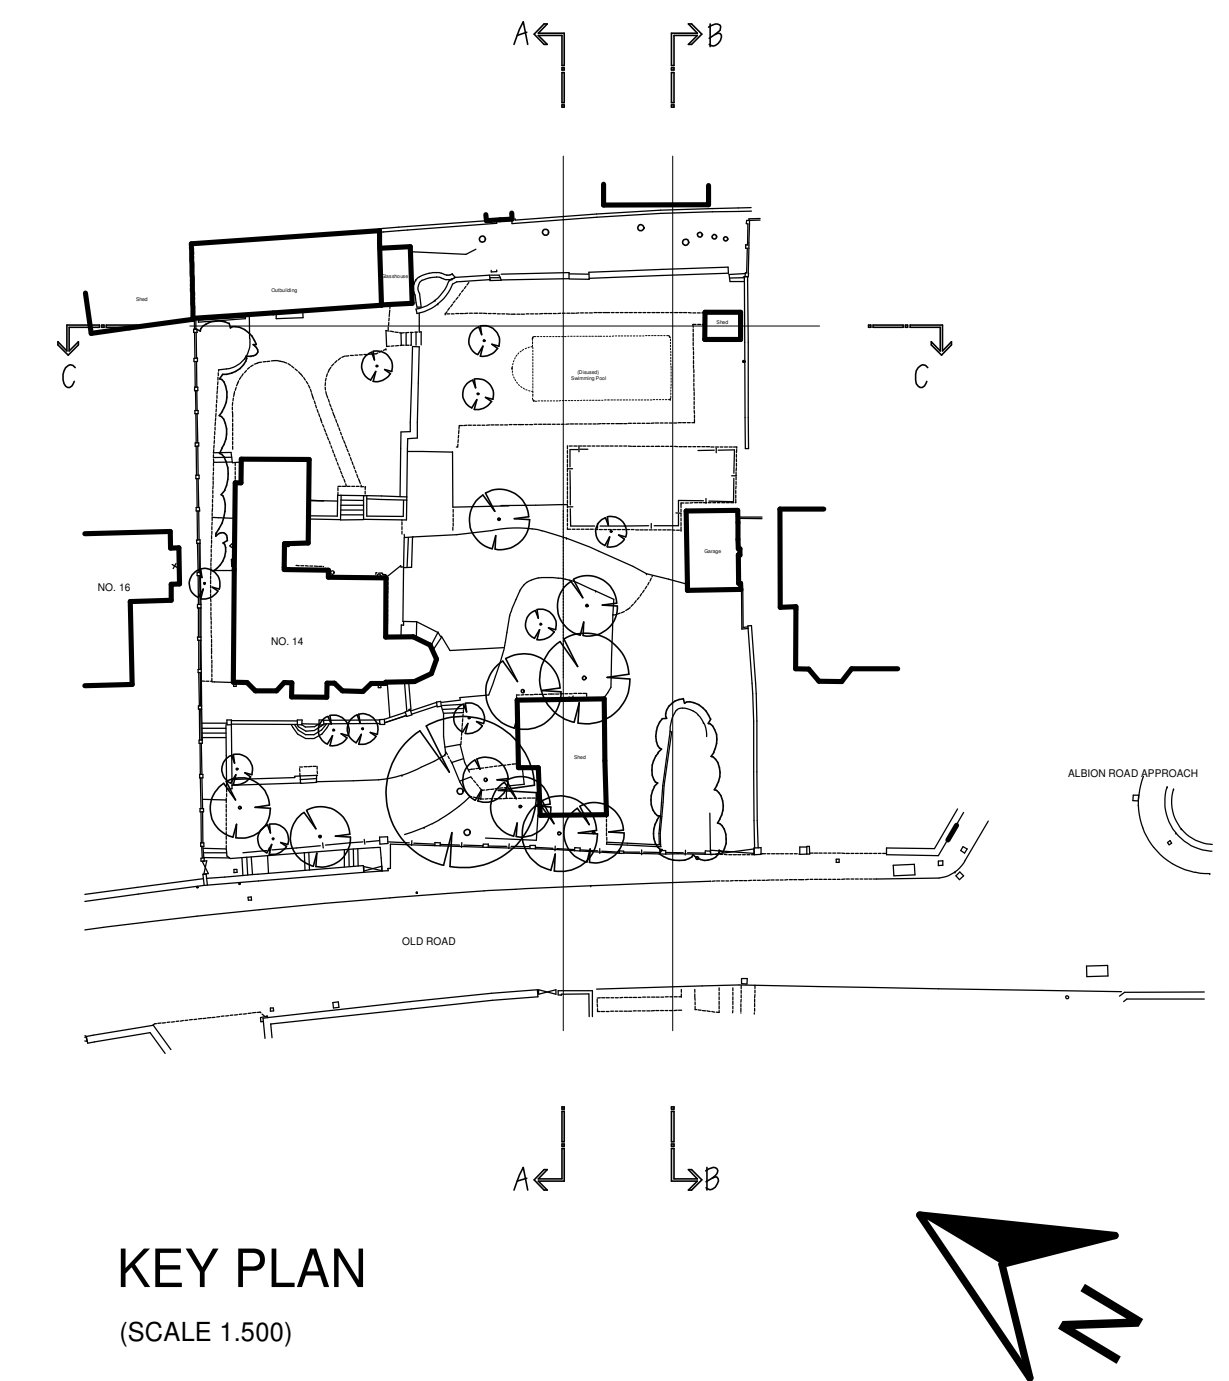
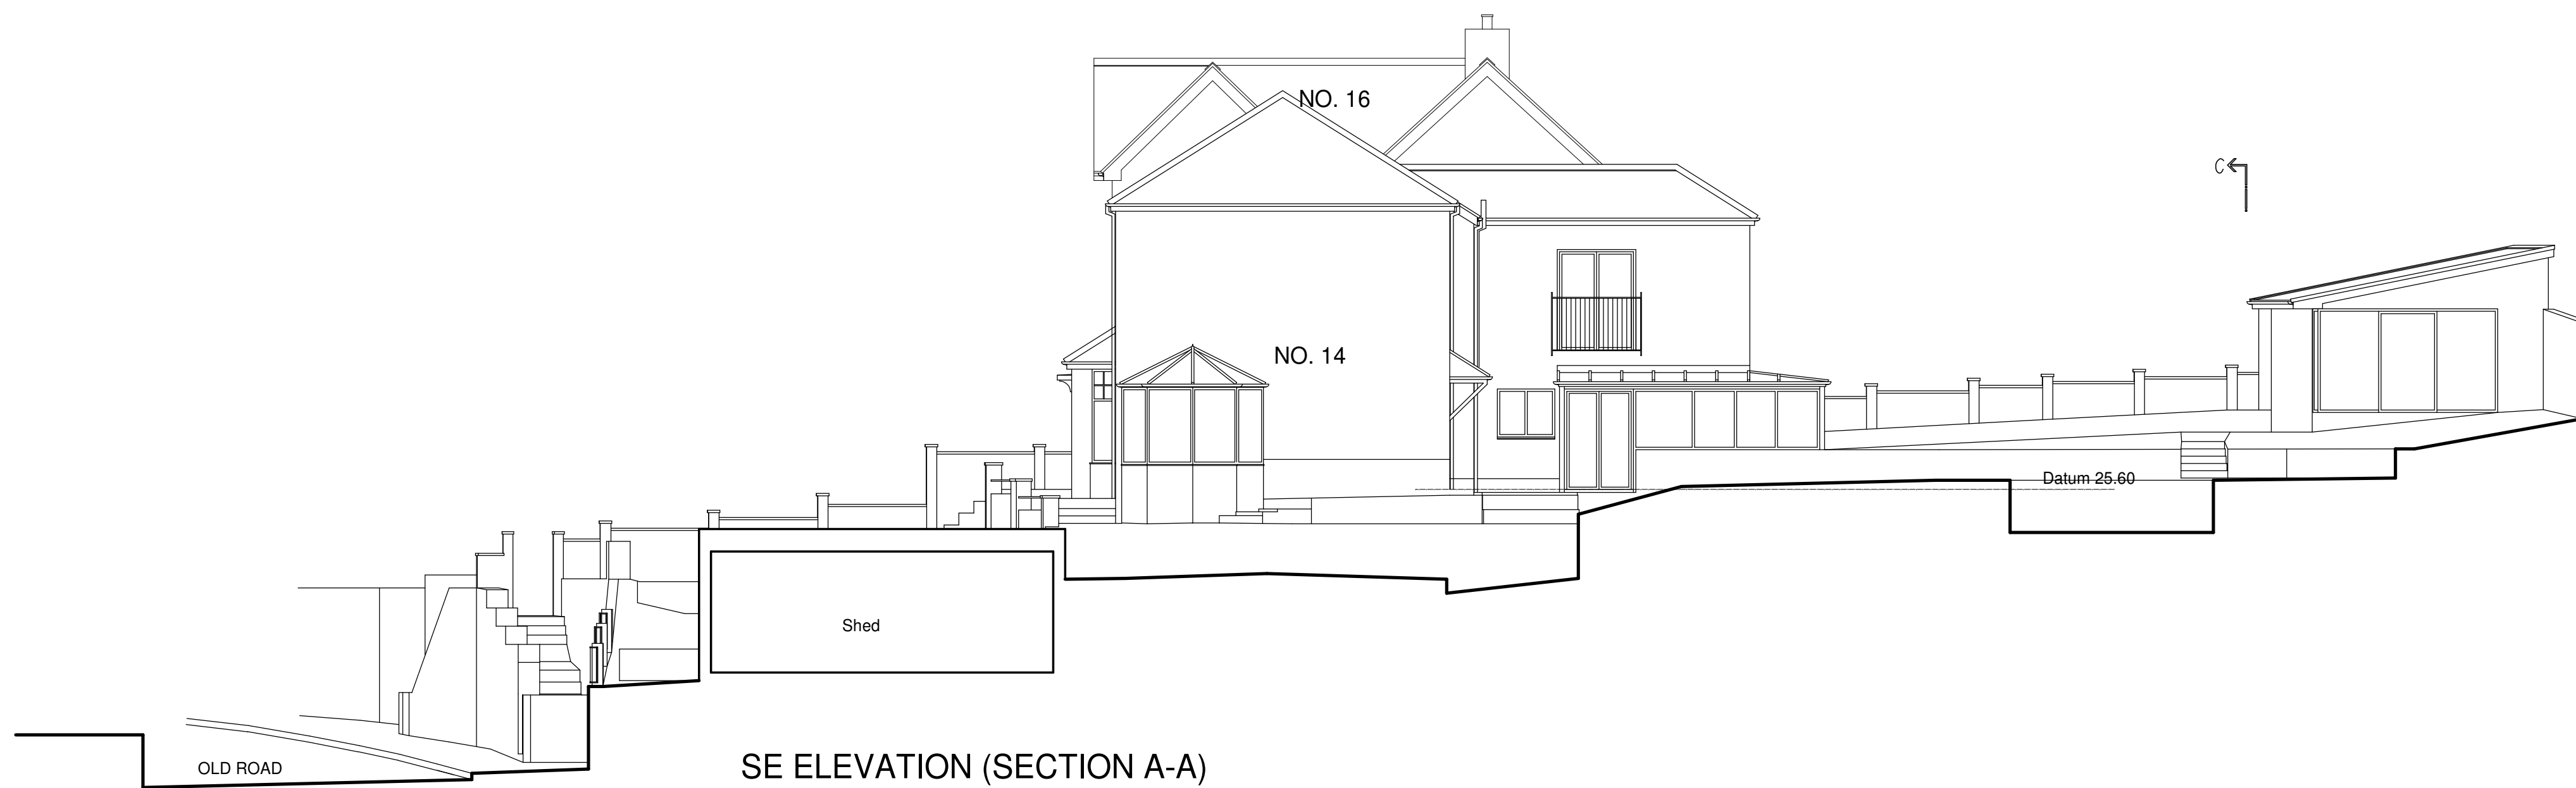
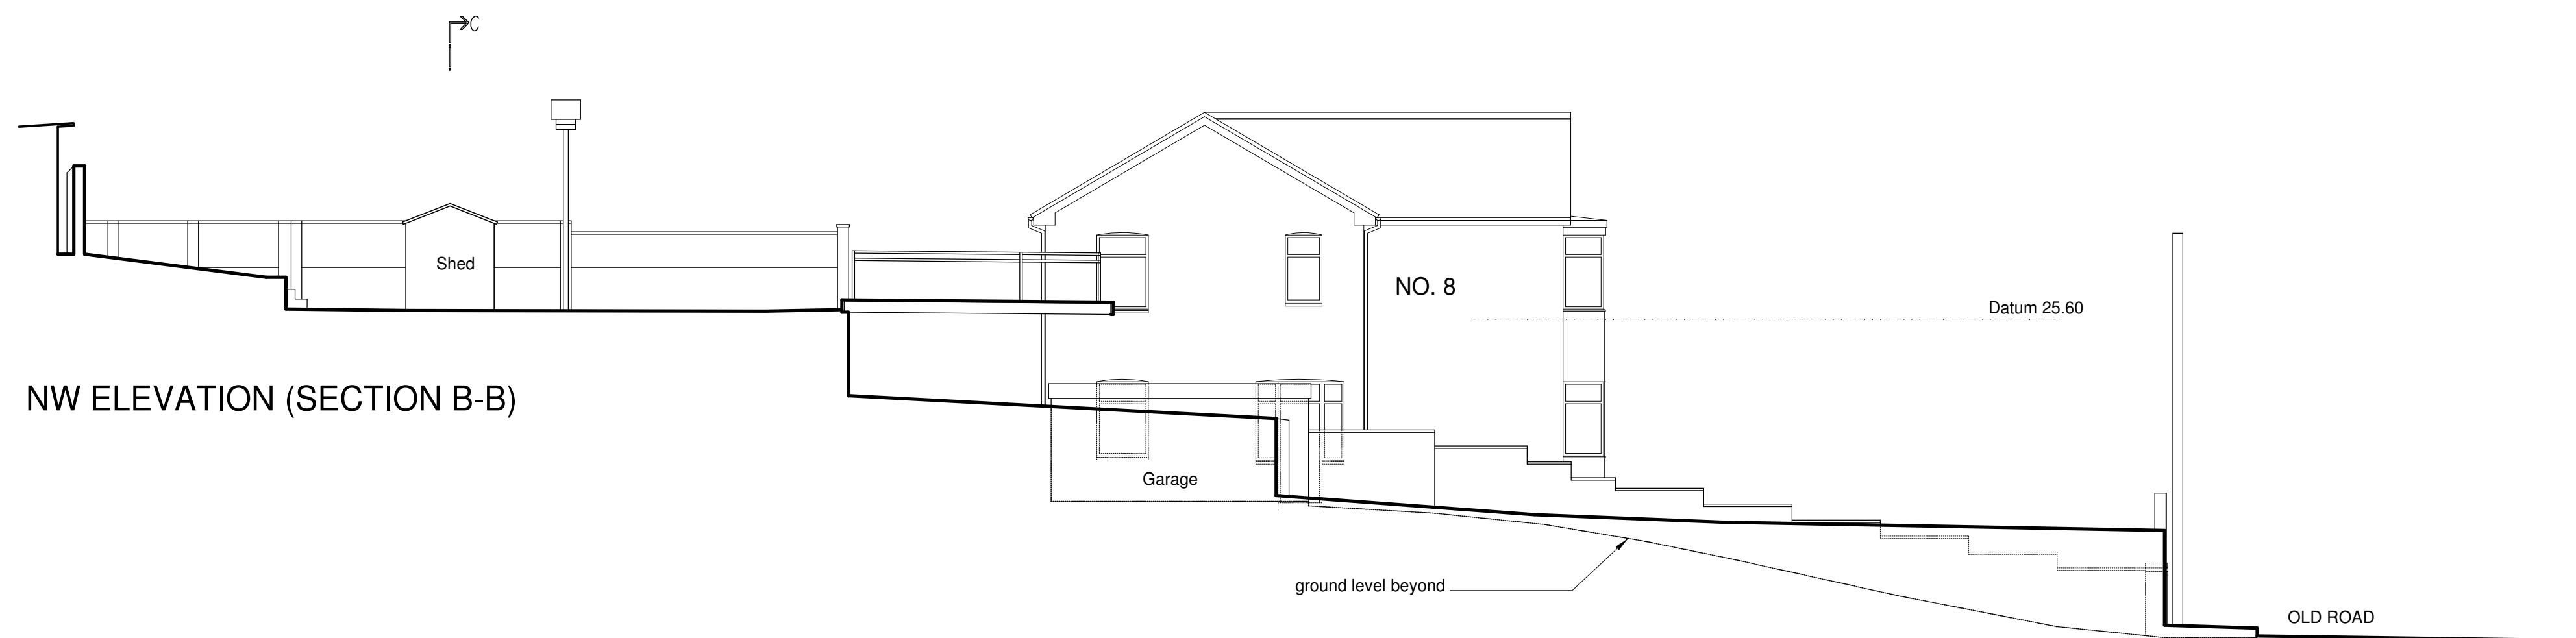


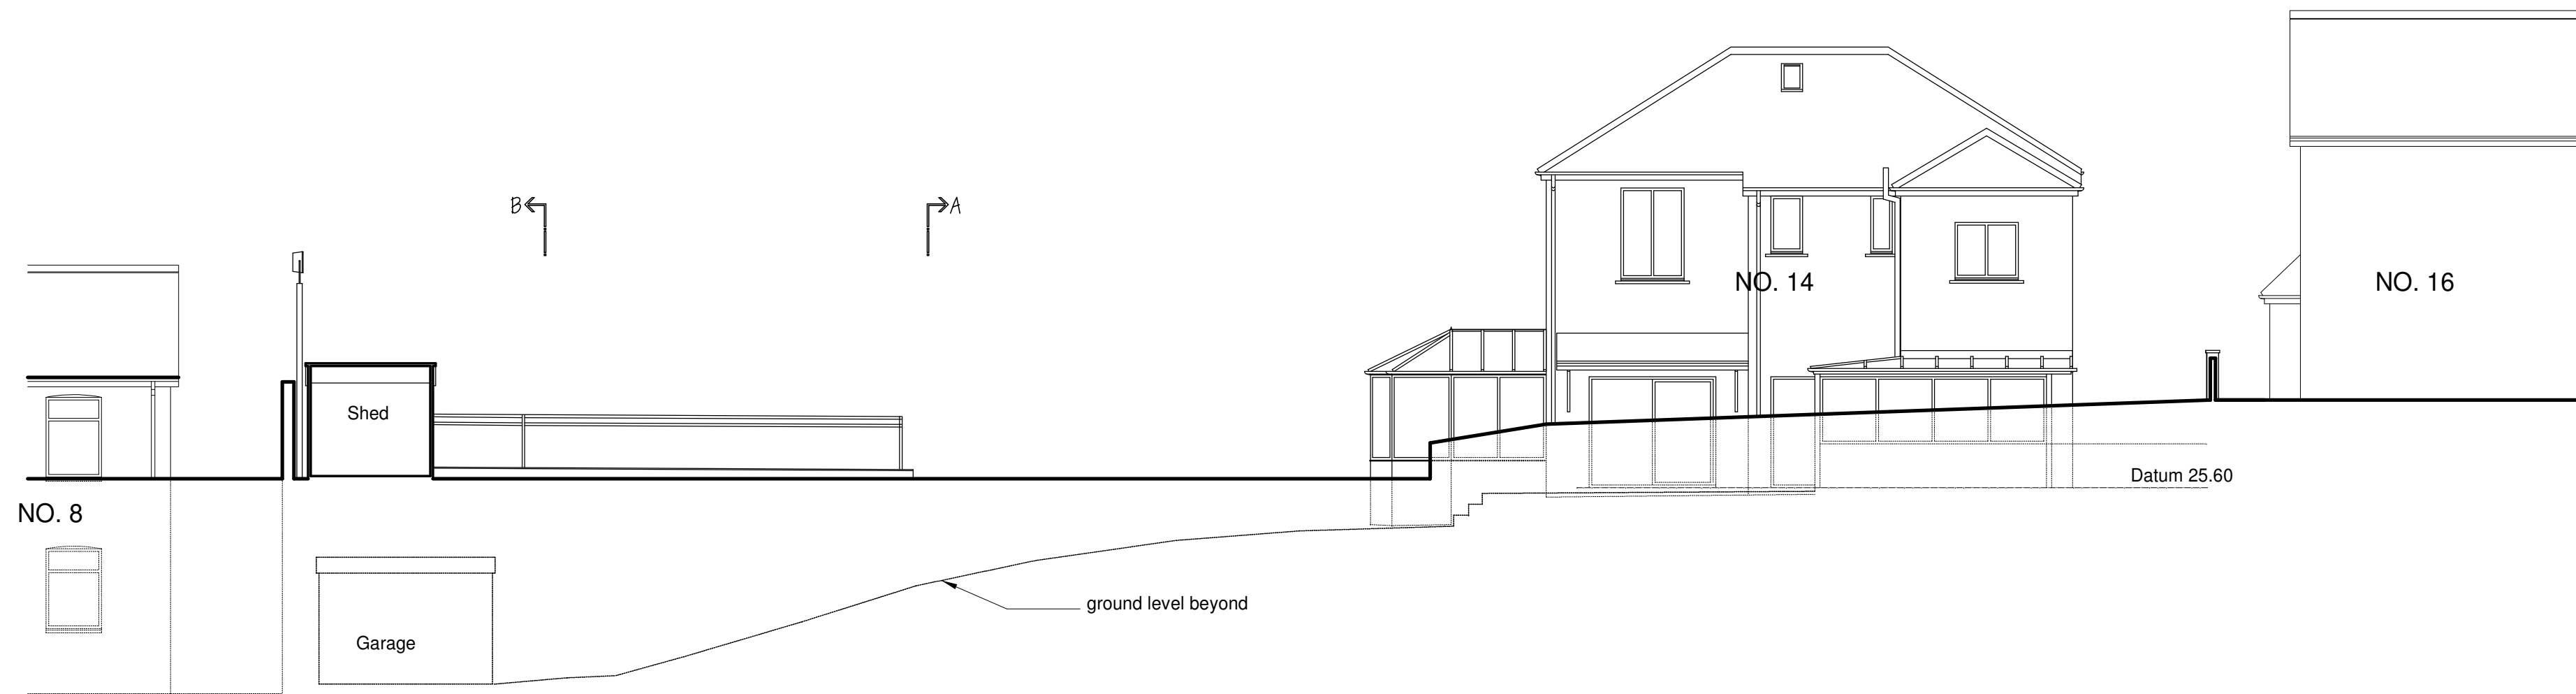

rev	description		author	date
 Stephen Waldron Architects Ltd 07584 056 714; 01685 647 618; enquiries@stephenwaldronarchitects.com; www.stephenwaldronarchitects.com				
client Mr Fred & Mrs Celia Best				
project Houses, 14 Old Rd, Baglan. SA12 8TT				
drawing title Survey - existing elevation cross sections				
drawing no. 2010.501		scale 1:100 @ A1	date 06.10.20	signed RC