

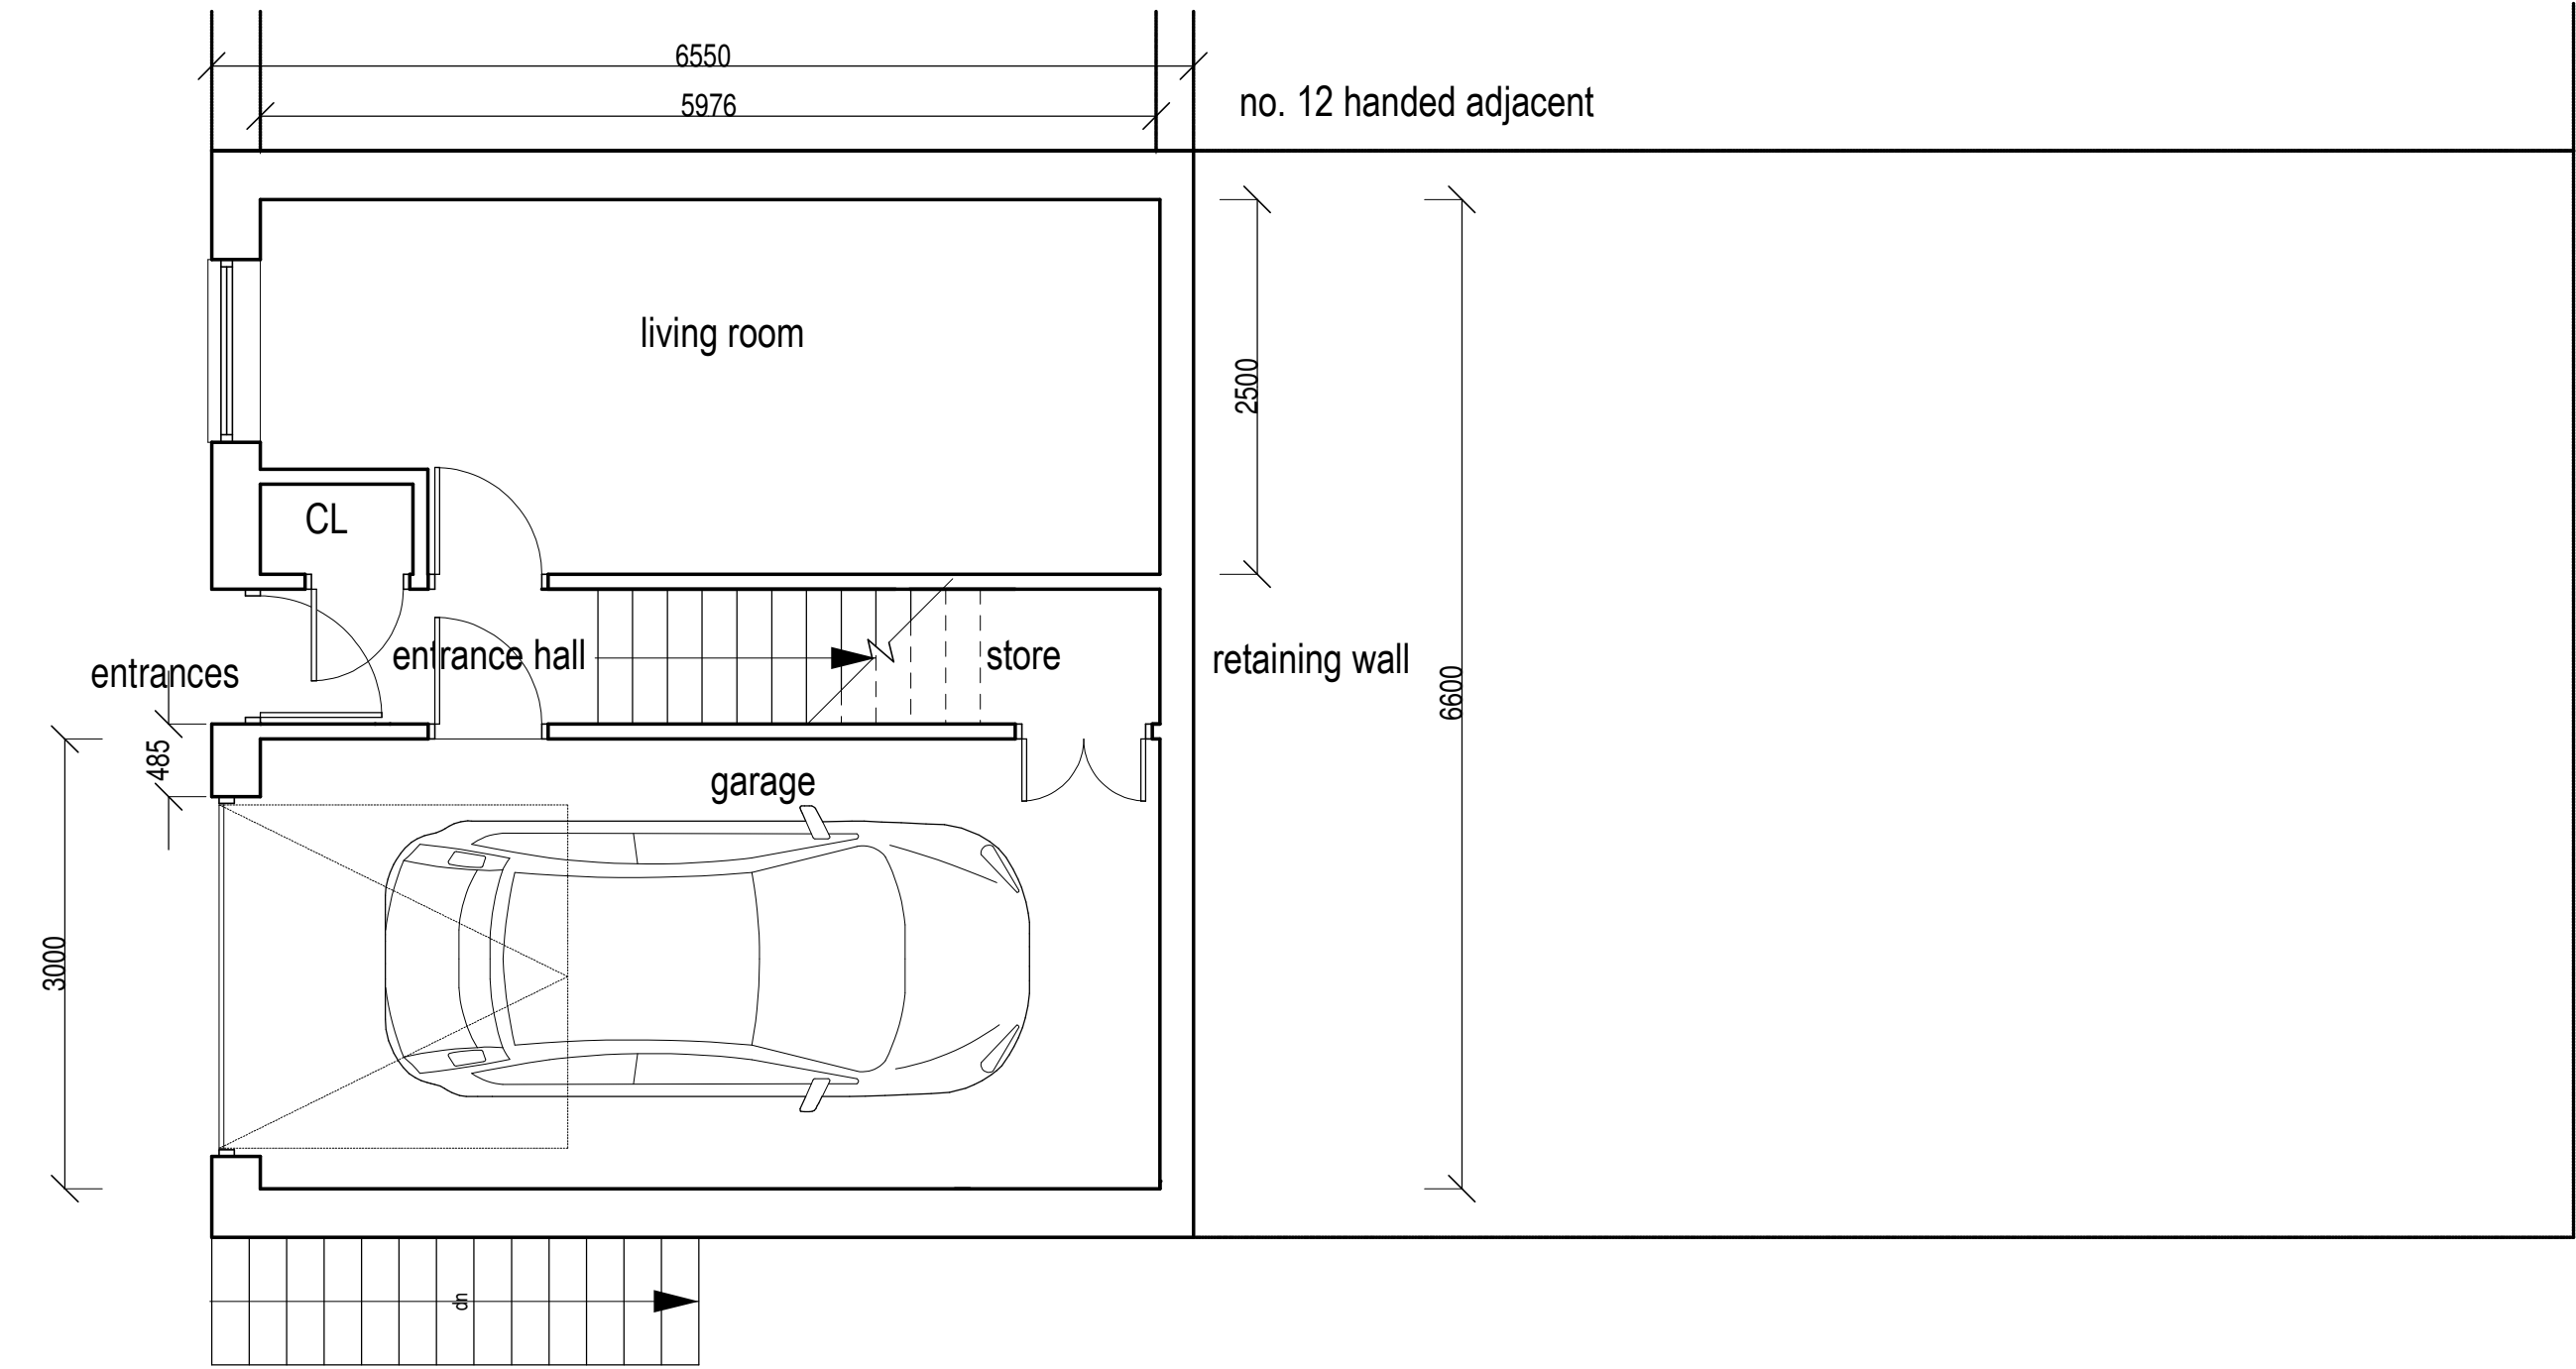
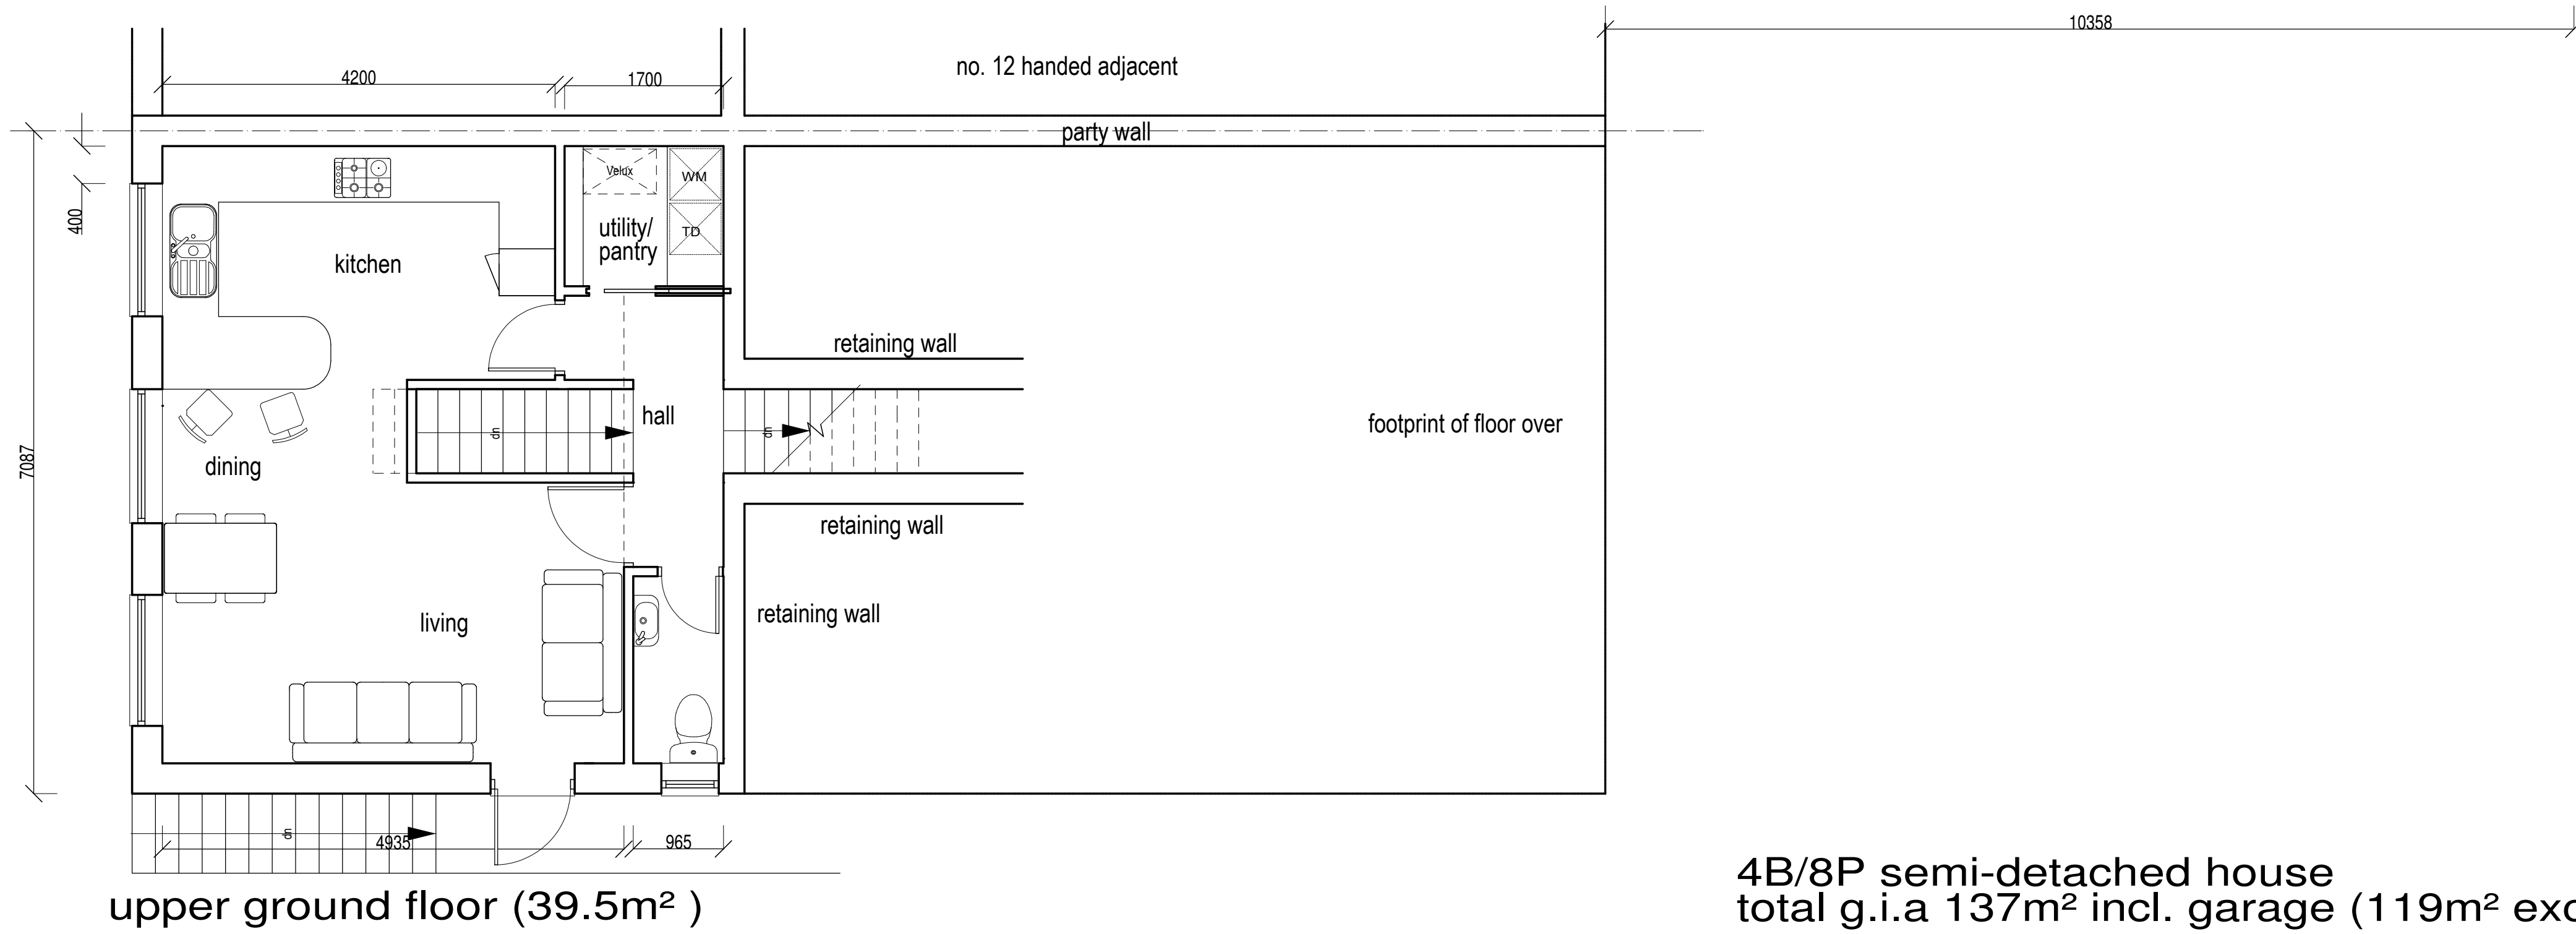
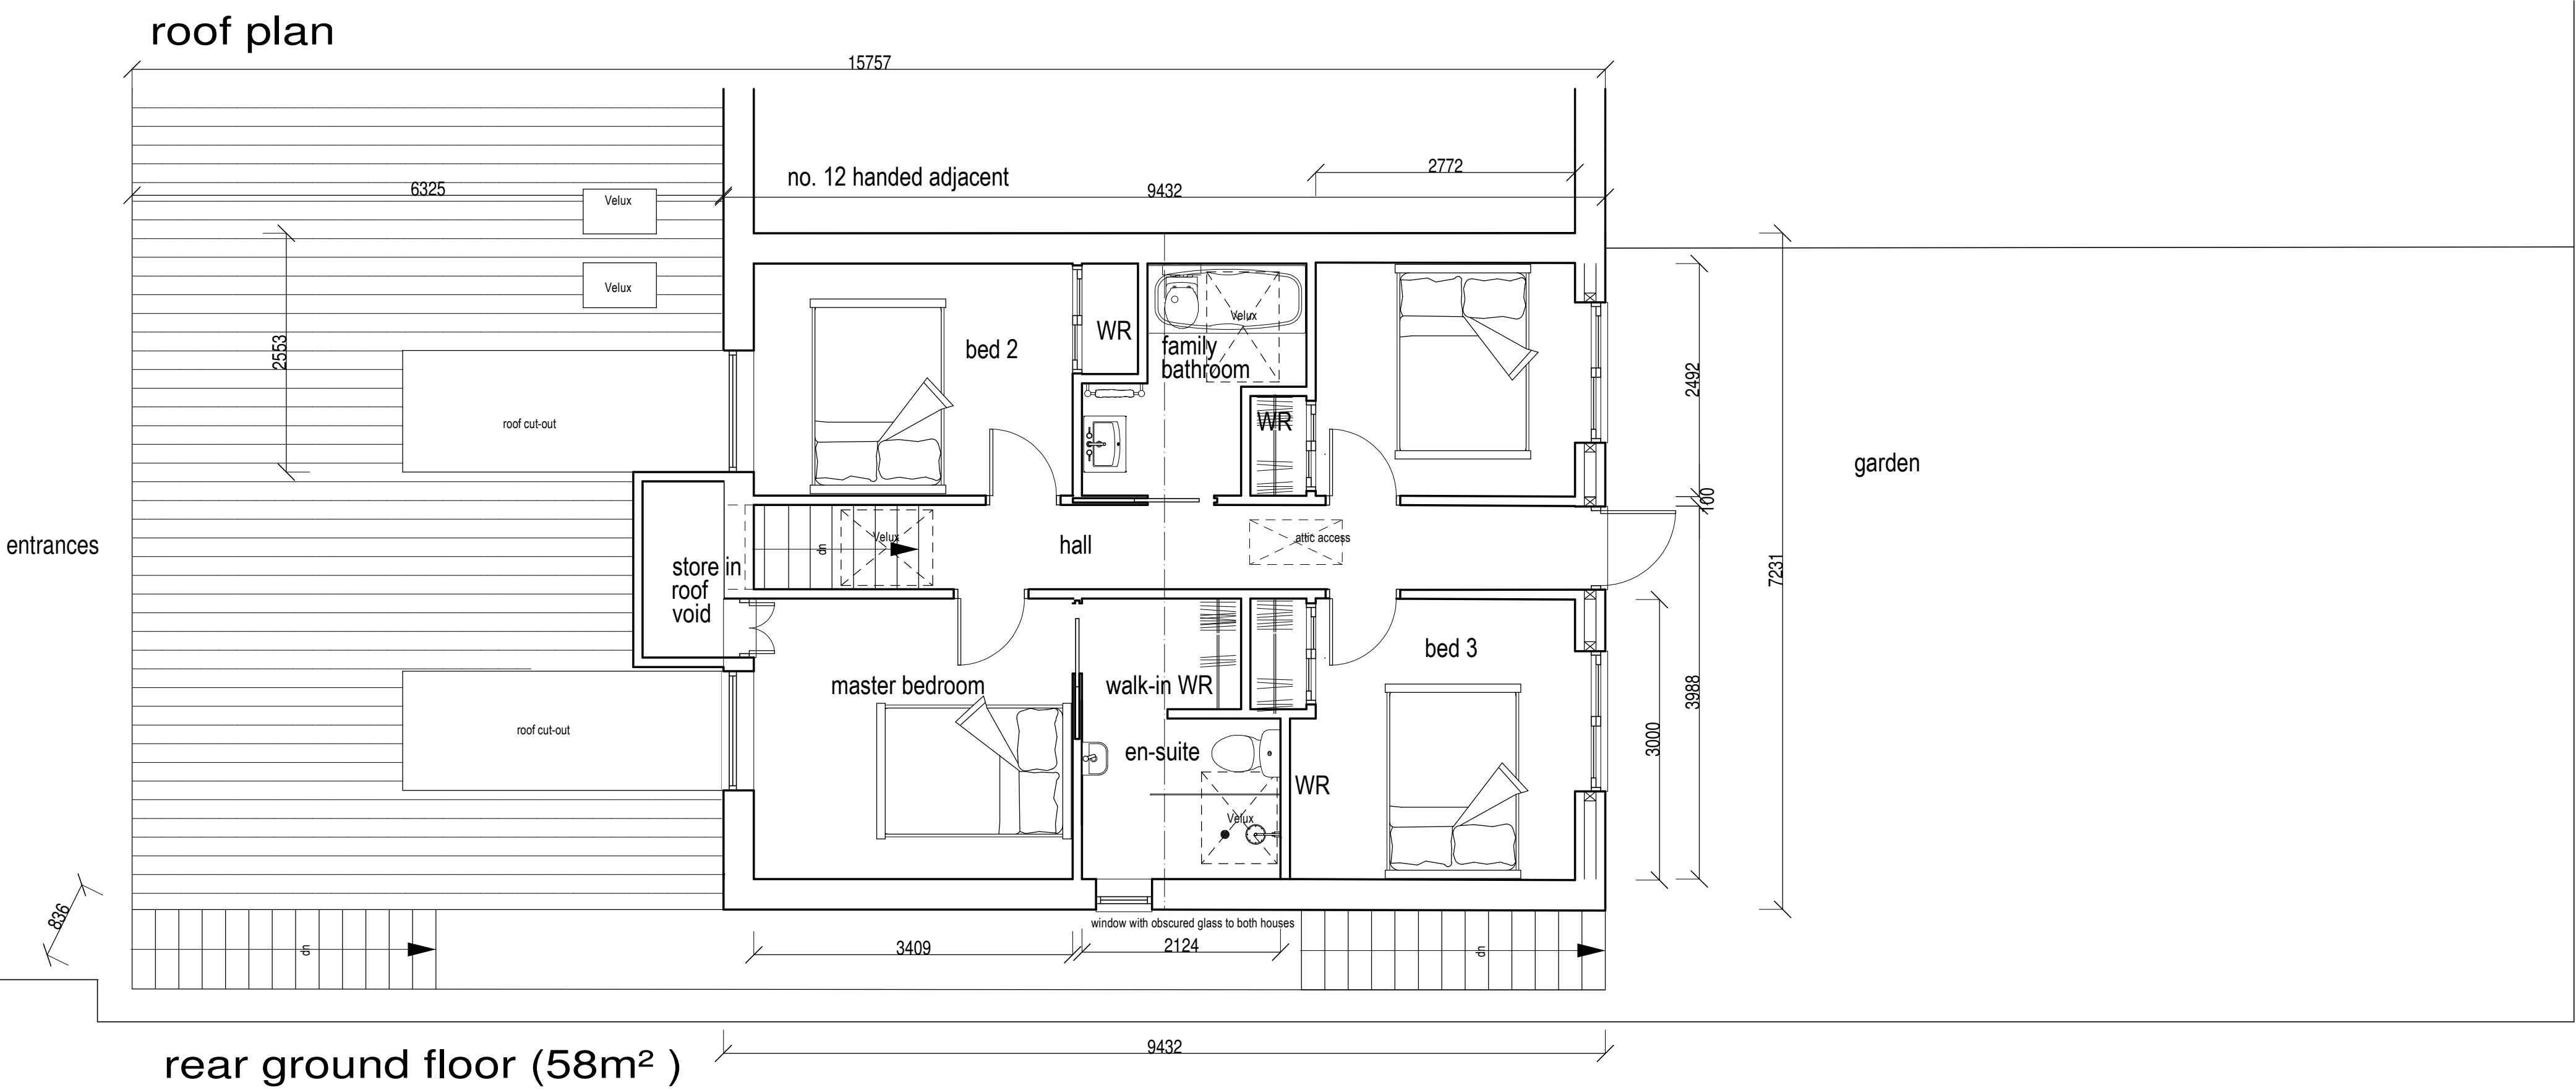
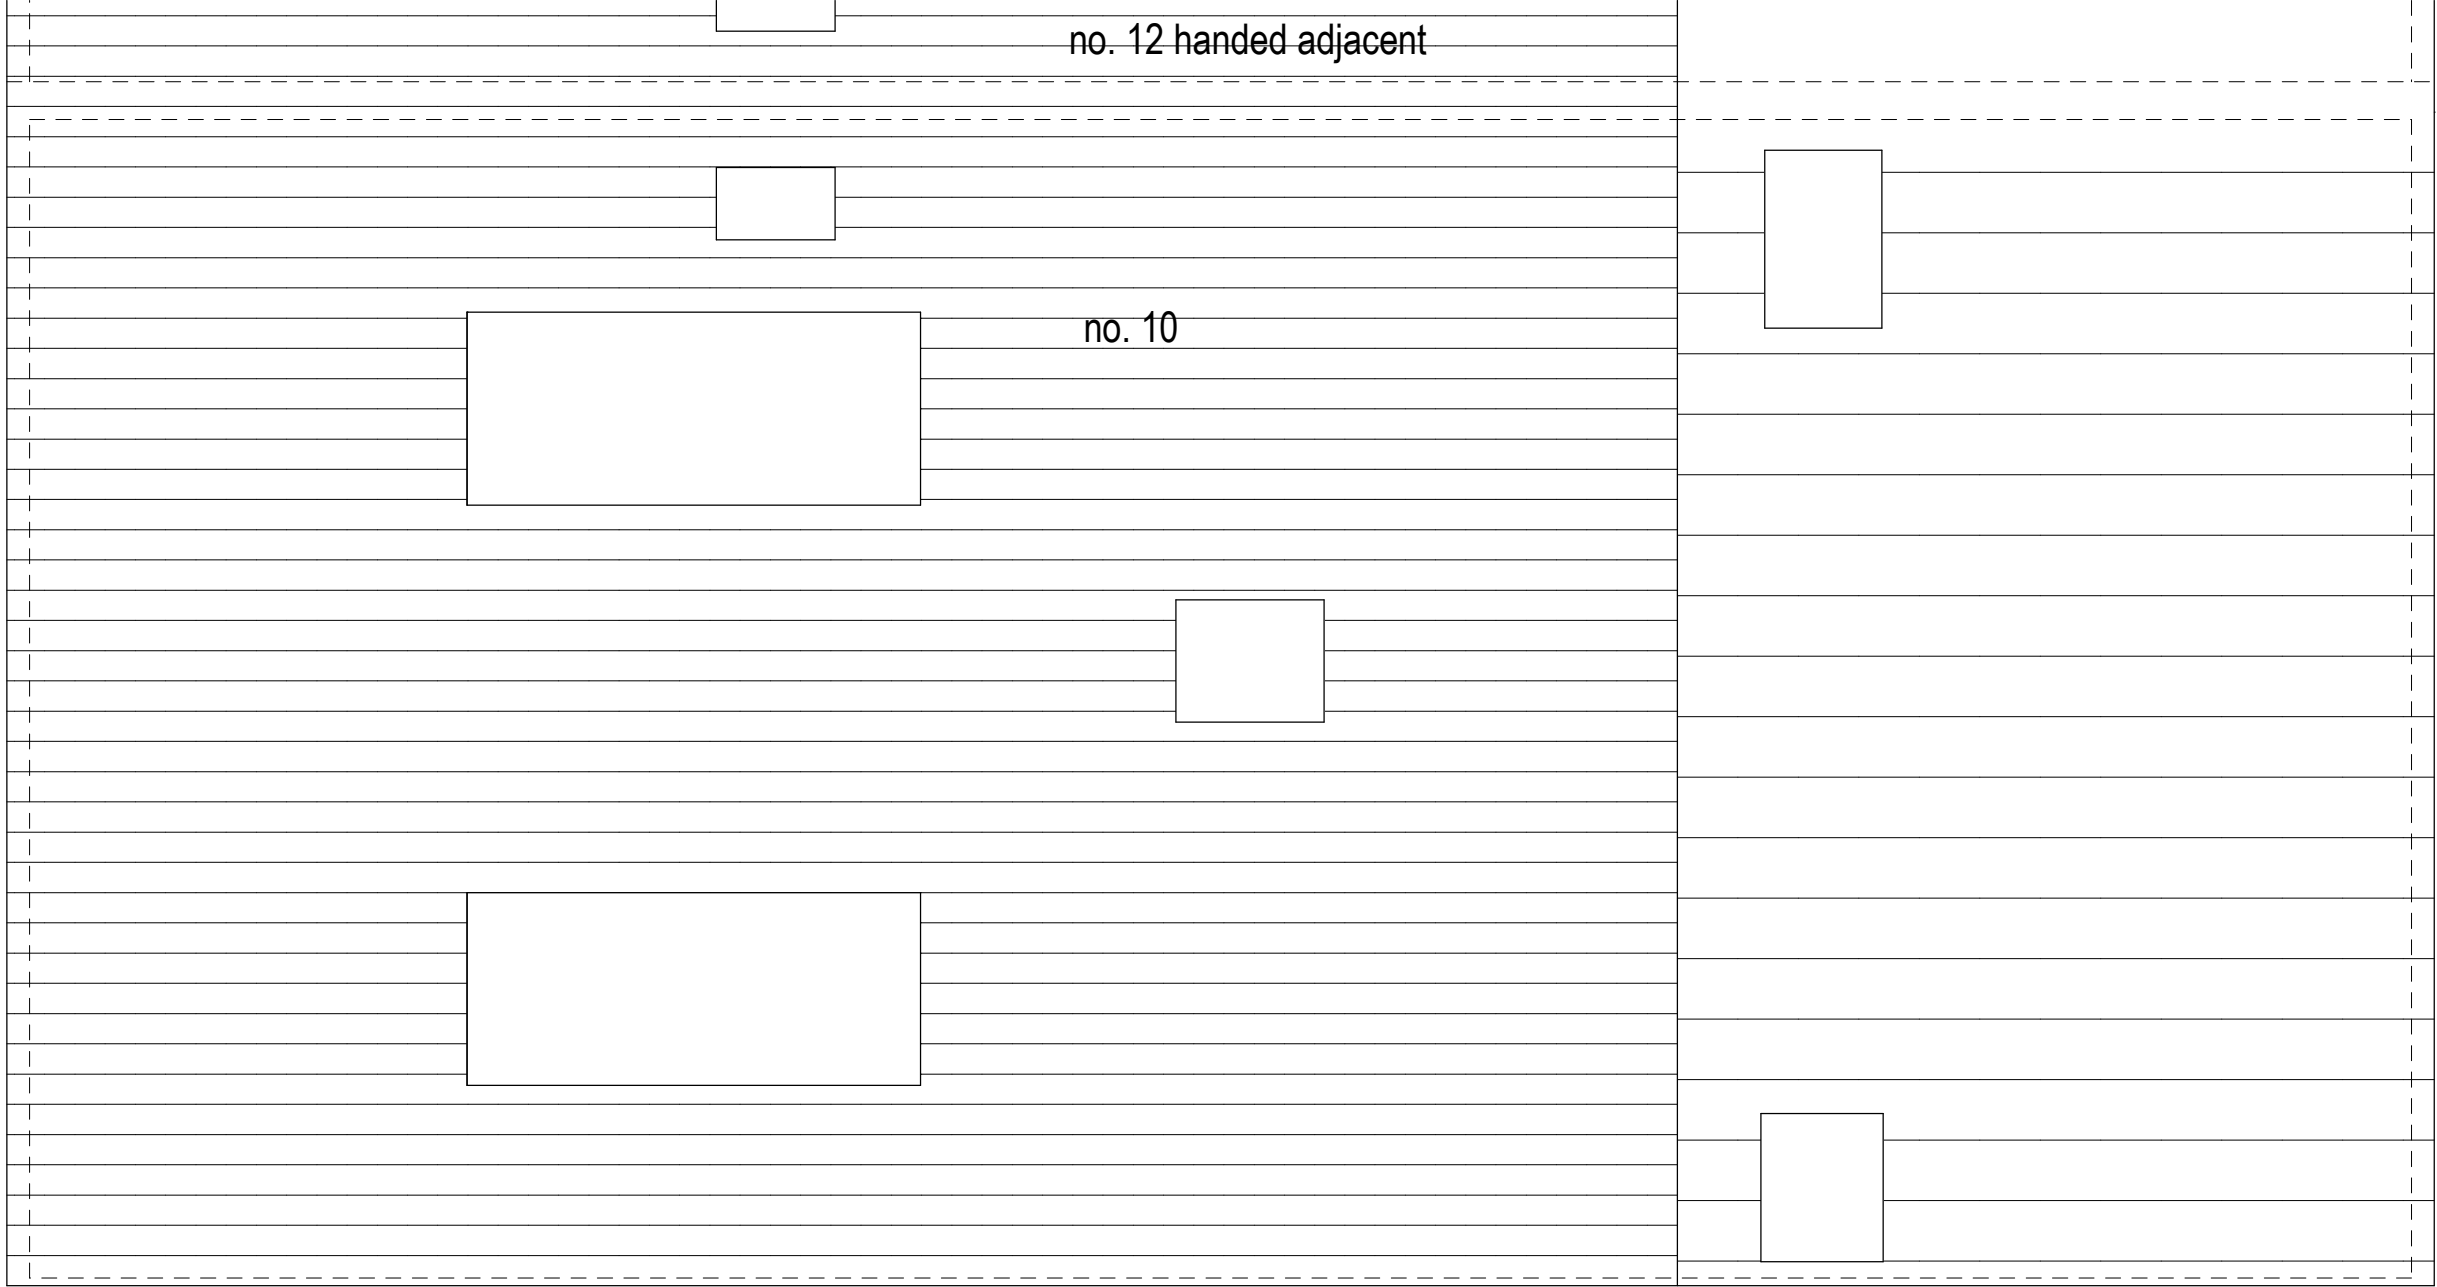


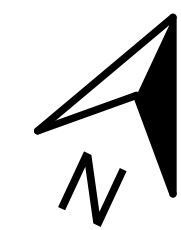

4B/8P semi-detached house
total g.i.a 137m² incl. garage (119m² excl.)

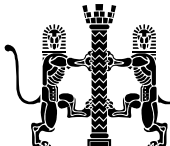

rev	description		author	date
 Stephen Waldron Architects Ltd 07584 056 714: 01685 647 618: enquiries@stephenwaldronarchitects.com: www.stephenwaldronarchitects.com				
client Mr Fred & Mrs Tricia Best				
project Houses, 14 Old Rd, Baglan. SA12 8TT				
drawing title proposed plans: houses 10 & 12				
drawing no. 2010.PL03		scale 1:50 @ A1	date 6.4.21	signed SNBW