




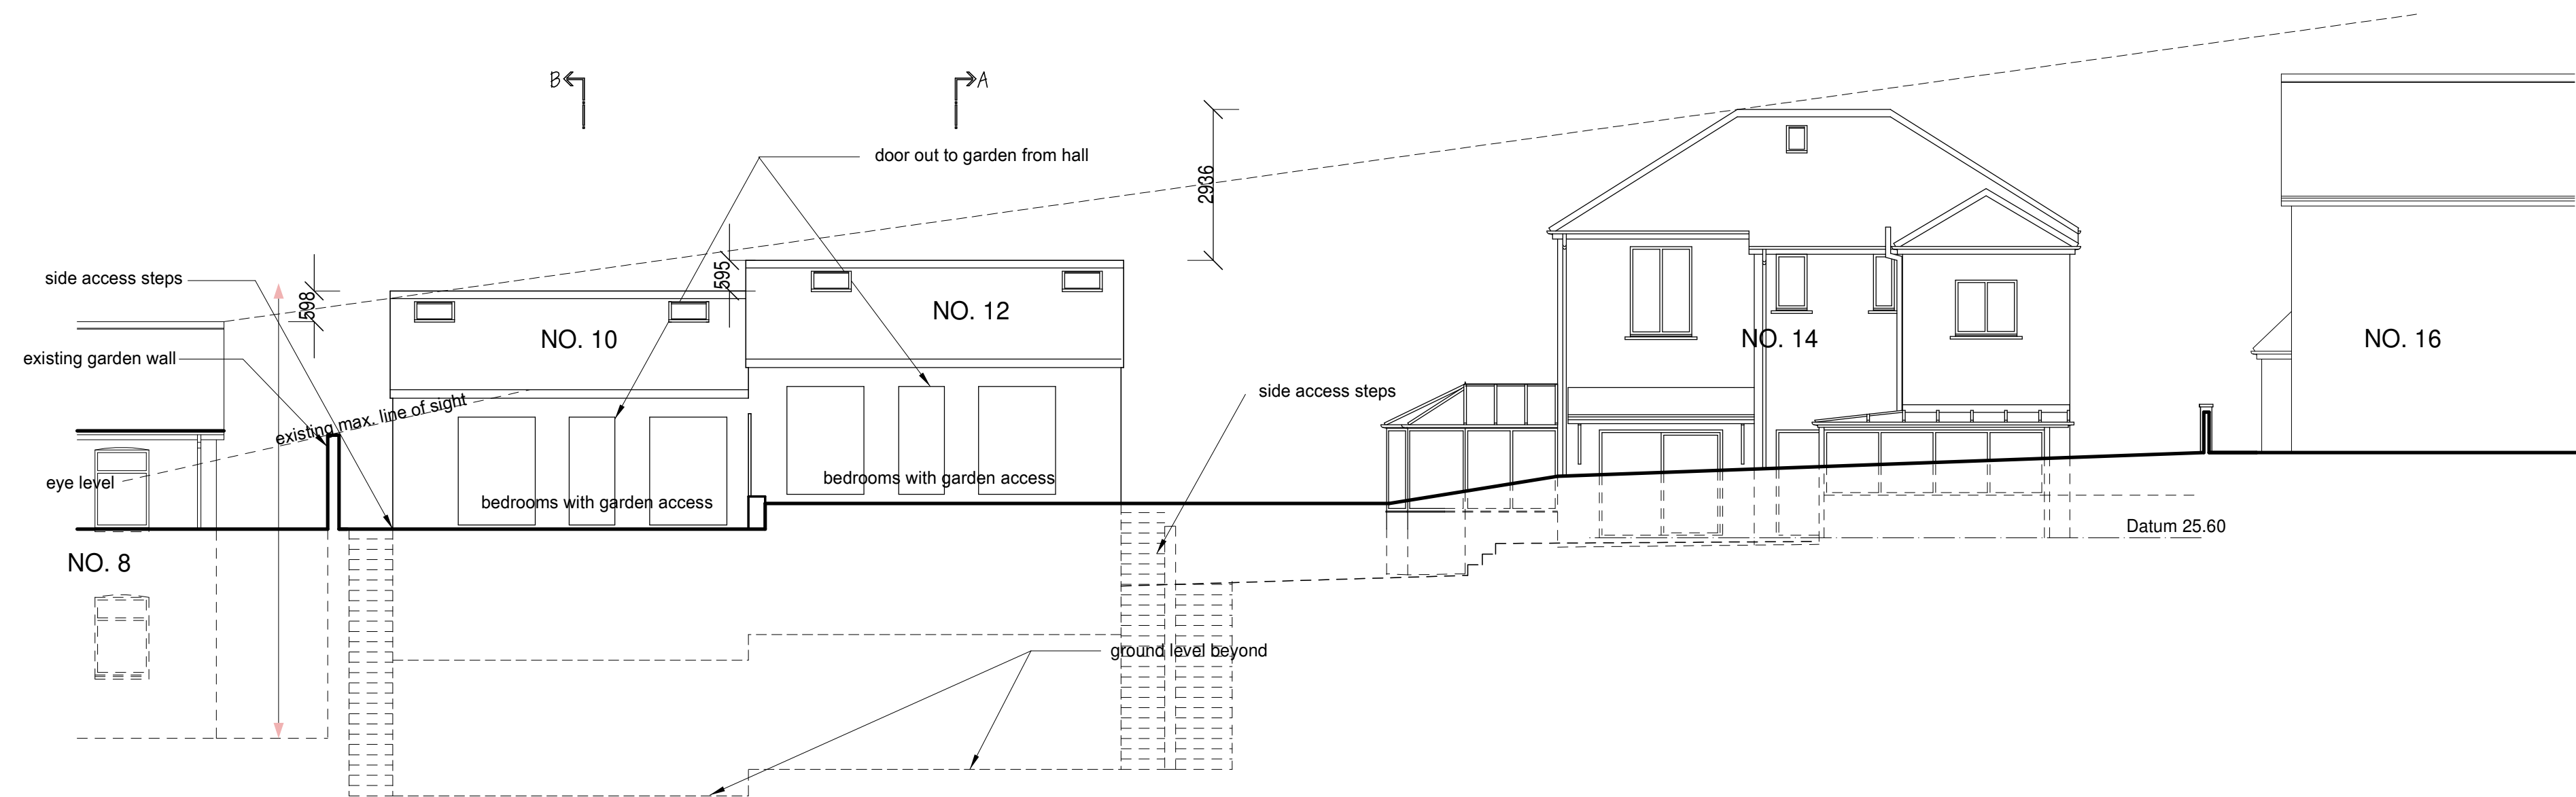


NE ELEVATION (SECTION C-C)

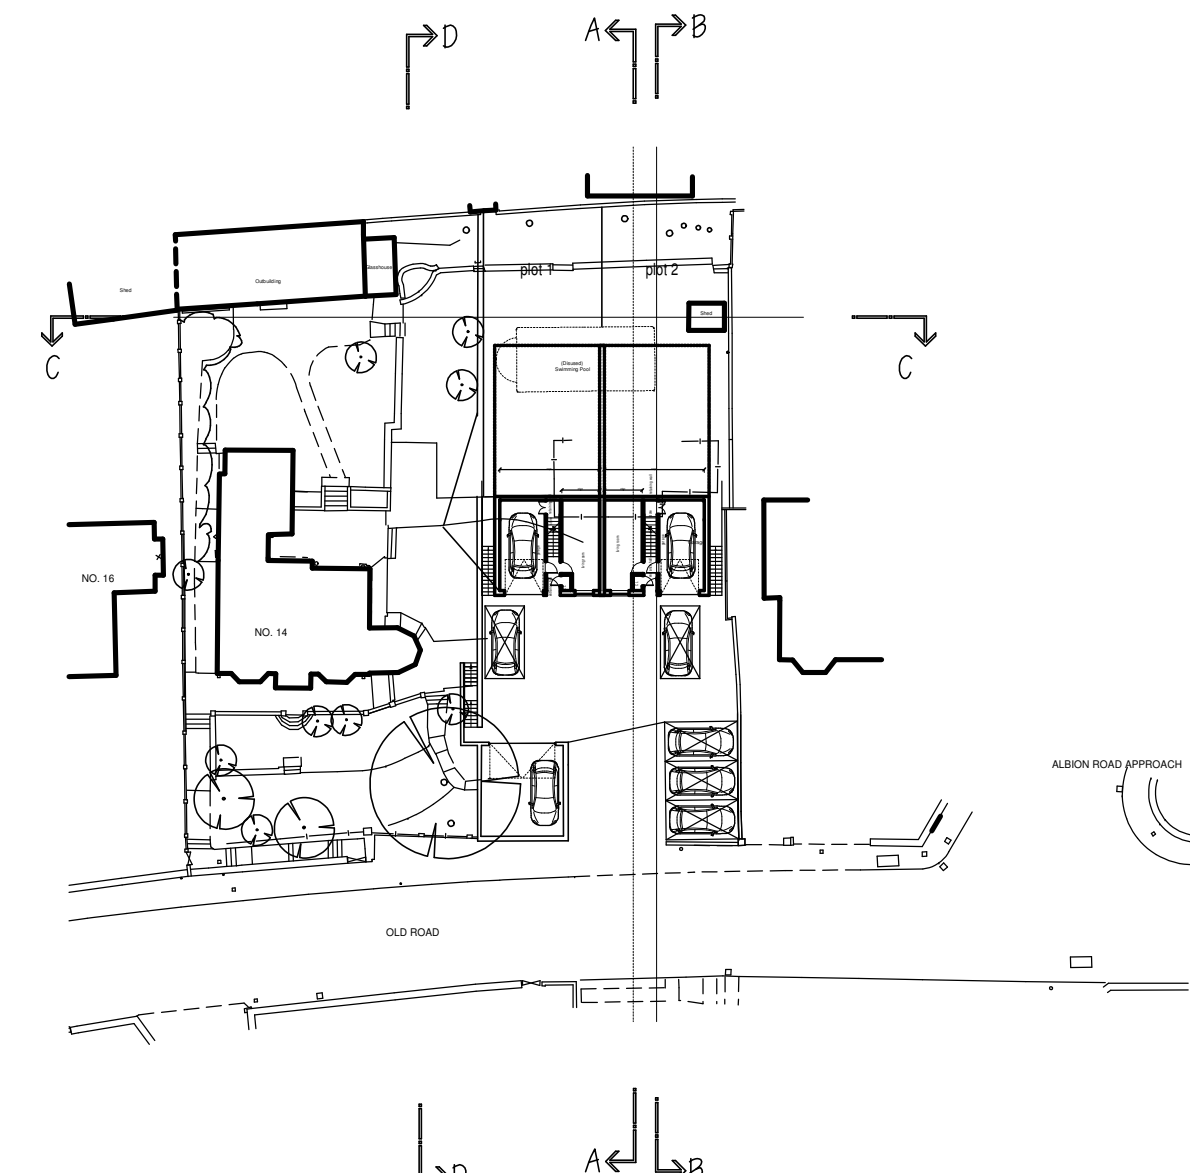

KEY PLAN
(SCALE 1:500)

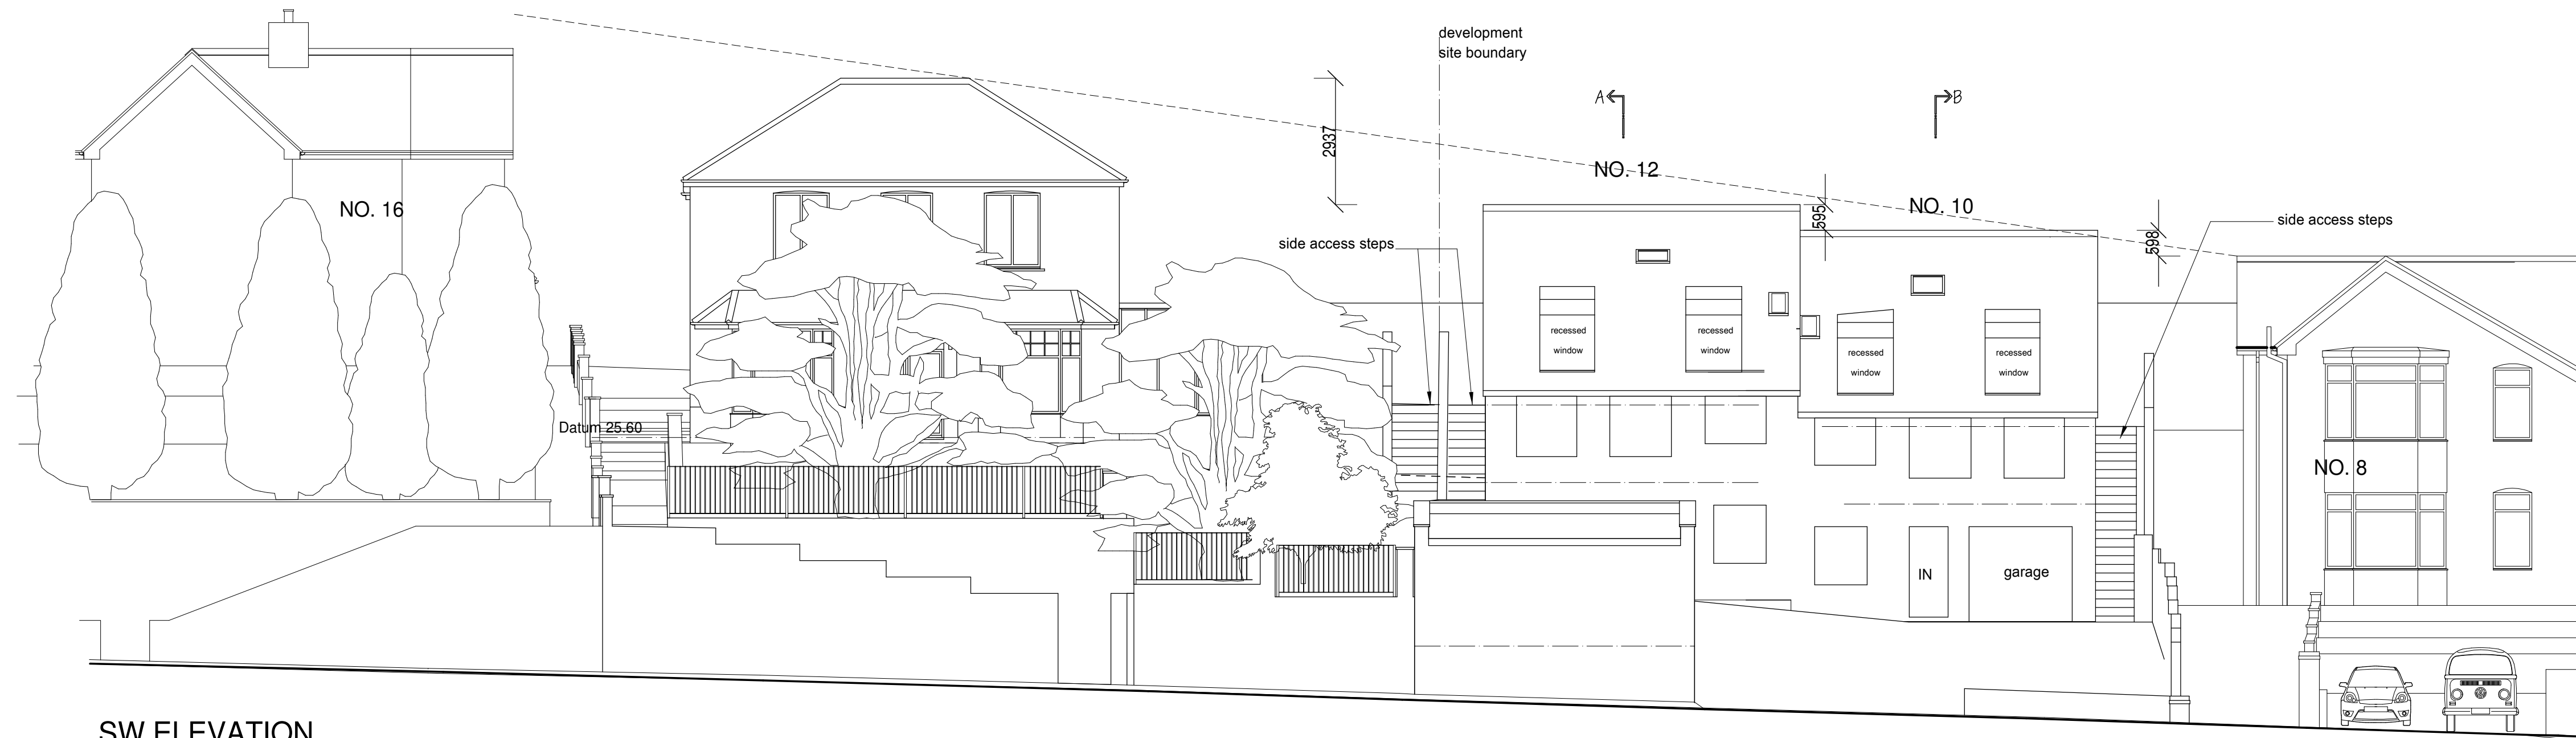

SW ELEVATION

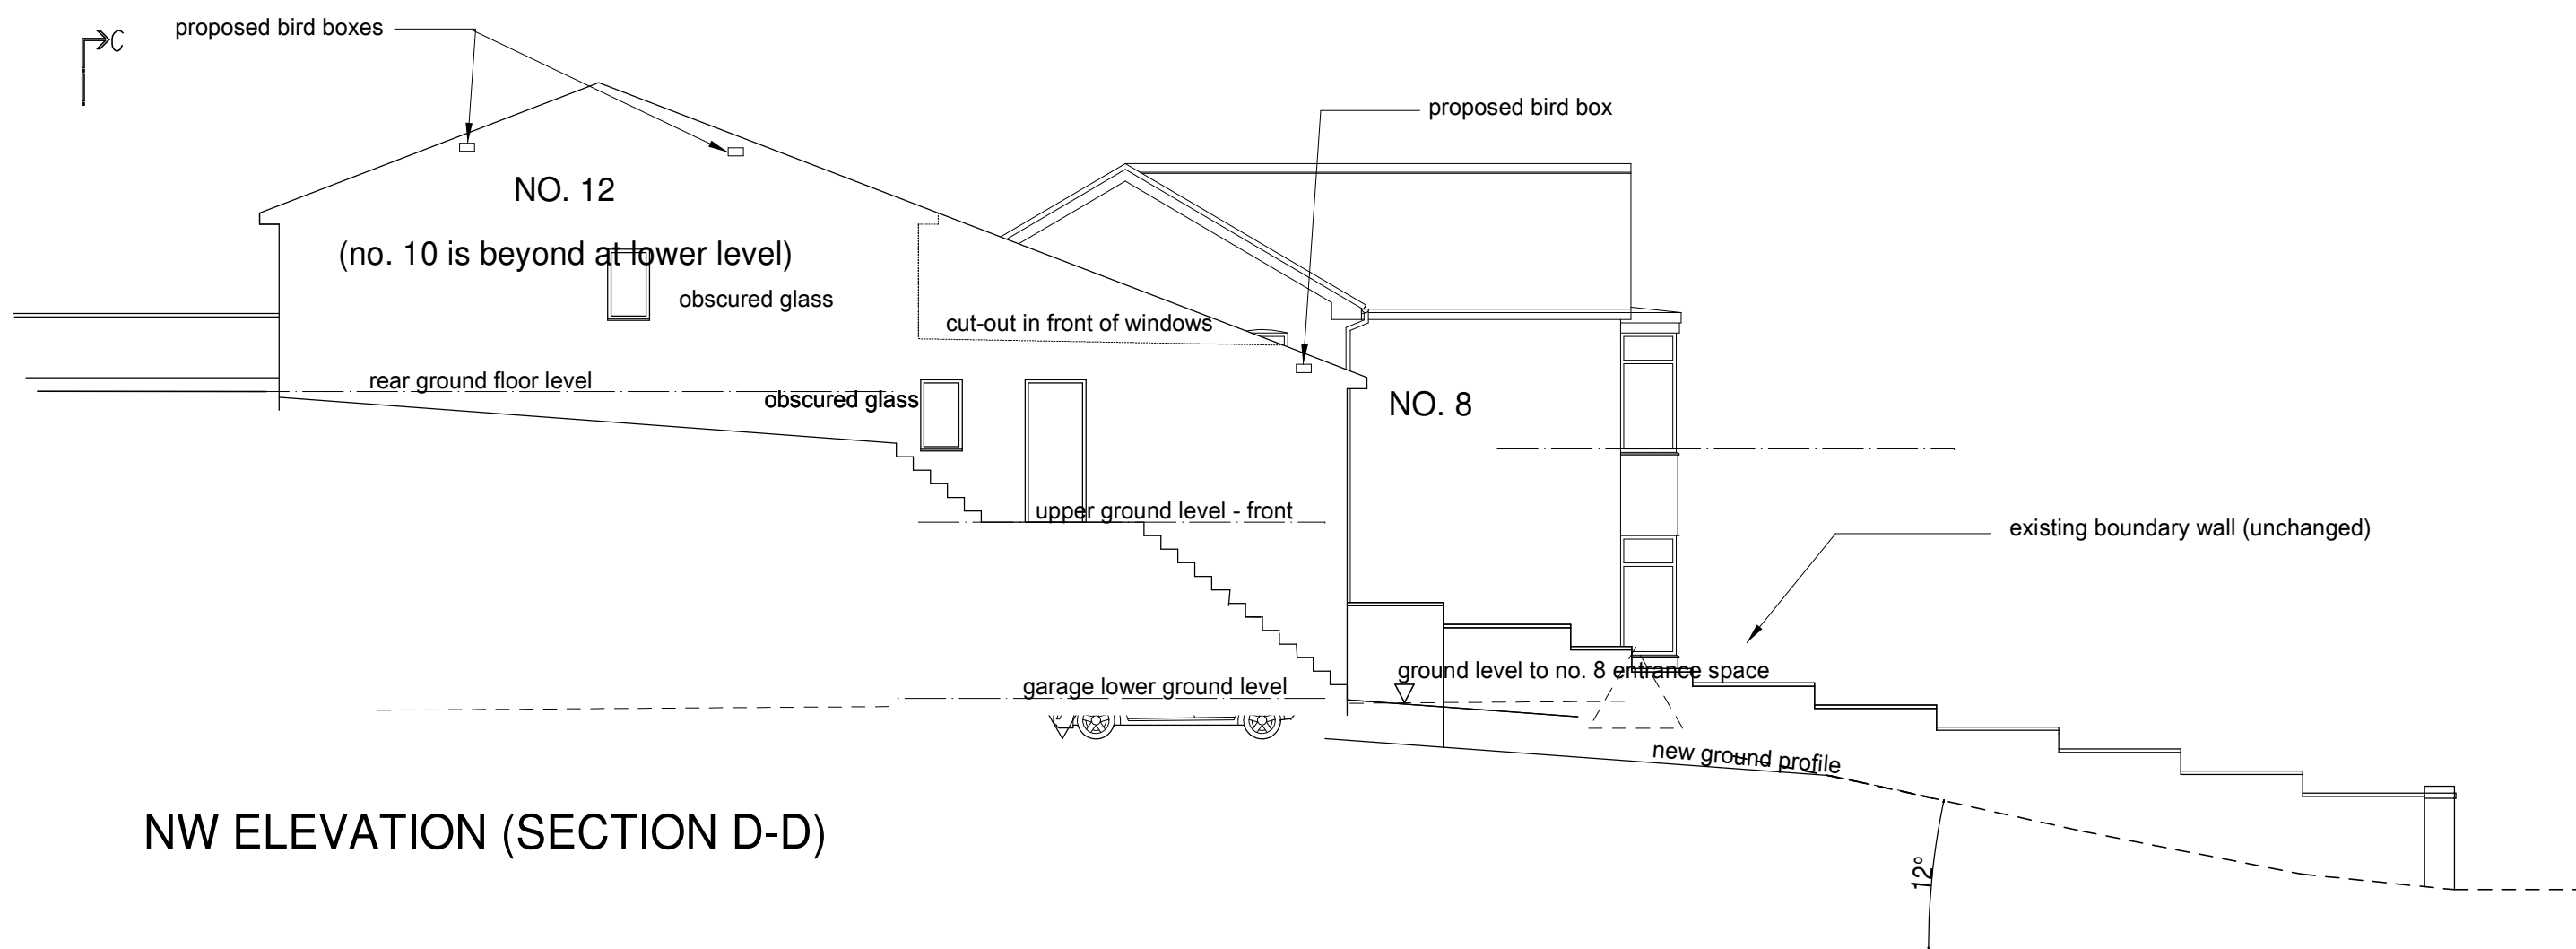

NW ELEVATION (SECTION D-D)

rev	description		author	date
 Stephen Waldron Architects Ltd 07584 056 714; 01685 647 618; enquiries@stephenwaldronarchitects.com: www.stephenwaldronarchitects.com				
client				
Mr Fred & Mrs Tricia Best				
project				
Houses, 14 Old Rd, Baglan. SA12 8TT				
drawing title				
proposed elevations				
drawing no.		scale	date	signed
2010.PL02		1:100 @ A1	6.4.21	SNBW