


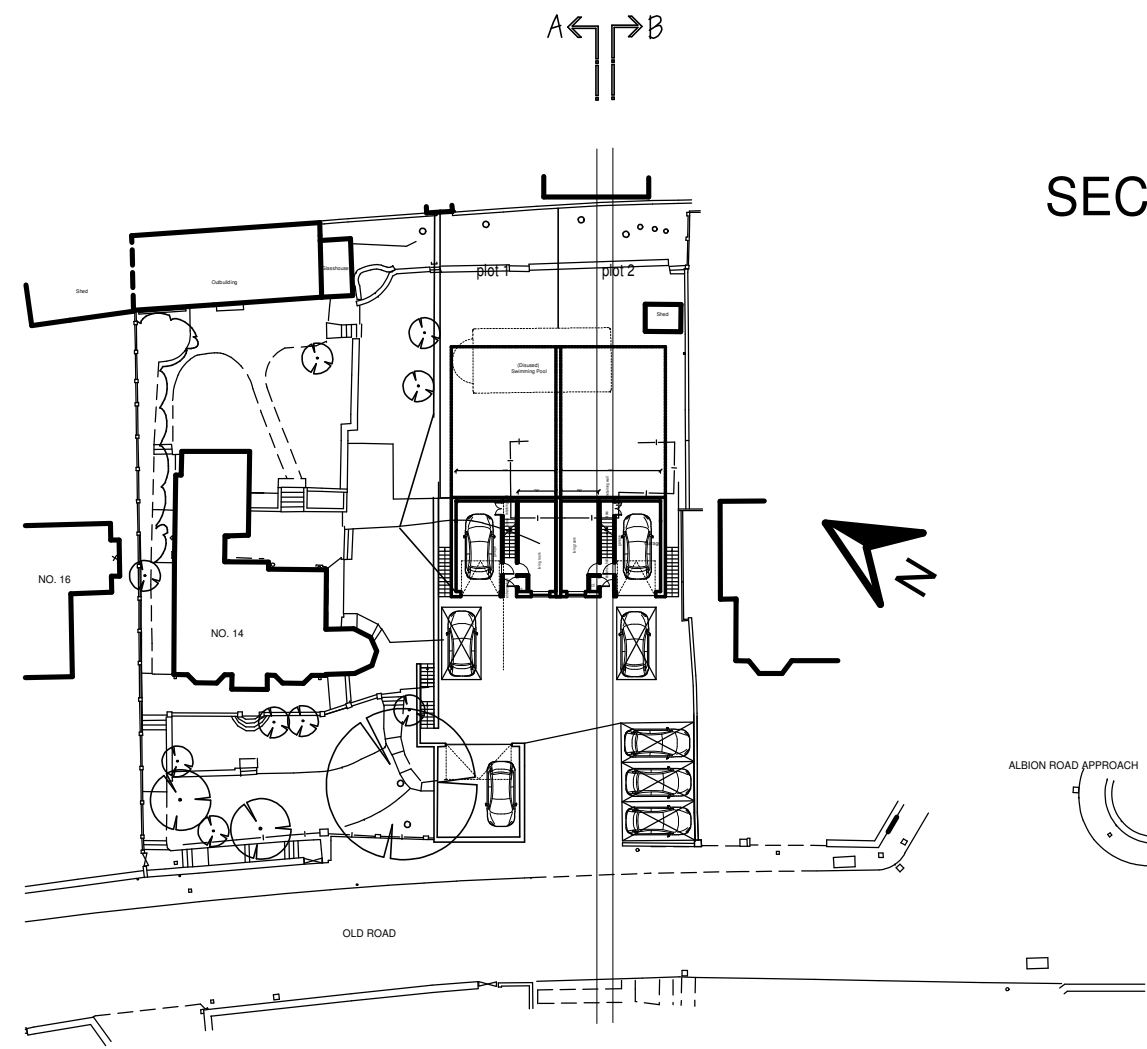


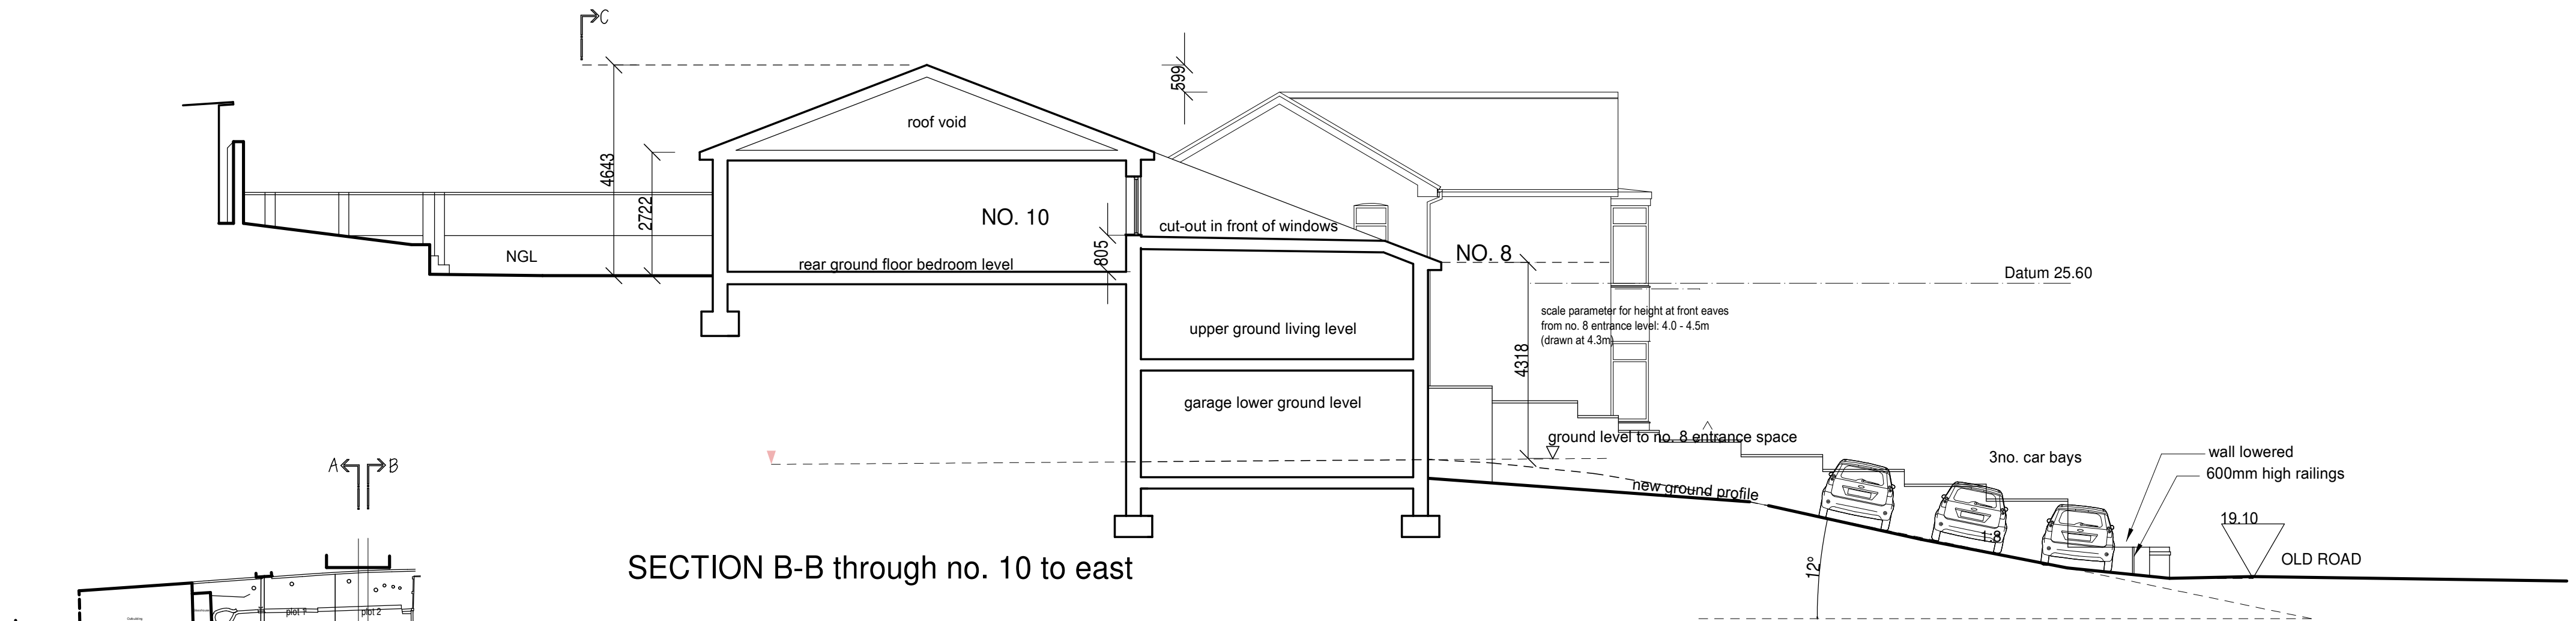

KEY PLAN
(SCALE 1:500 @ A2)

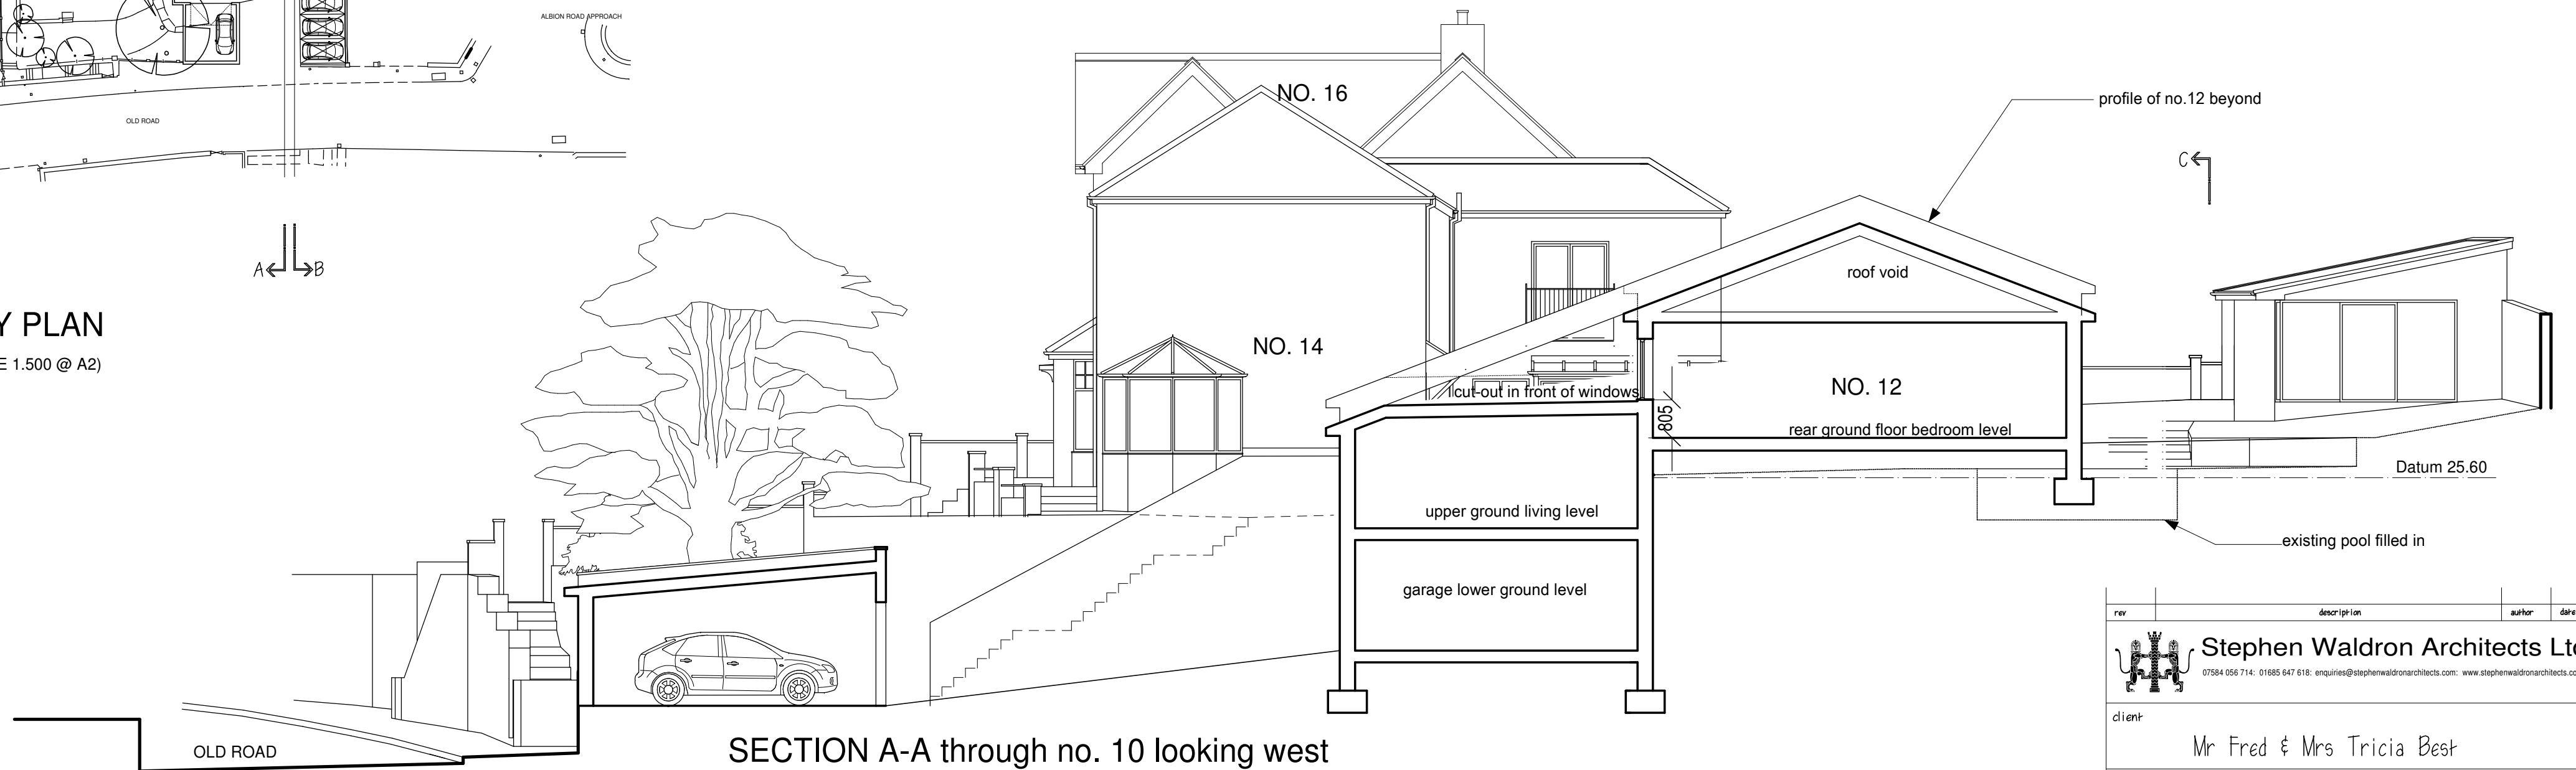

SECTION A-A through no. 10 looking west

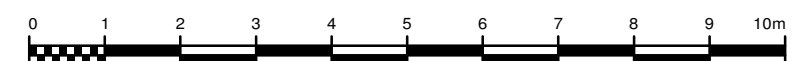

rev	description	author	date
 Stephen Waldron Architects Ltd 01584 056 714; 01685 647 618; enquiries@stephenwaldronarchitects.com; www.stephenwaldronarchitects.com			
client Mr Fred & Mrs Tricia Best			
project Houses, 14 Old Rd, Baglan. SA12 8TT			
drawing title proposed sections			
drawing no. 2010.PL04	scale 1:100 @ A2	date 6.4.21	signed SNBW