


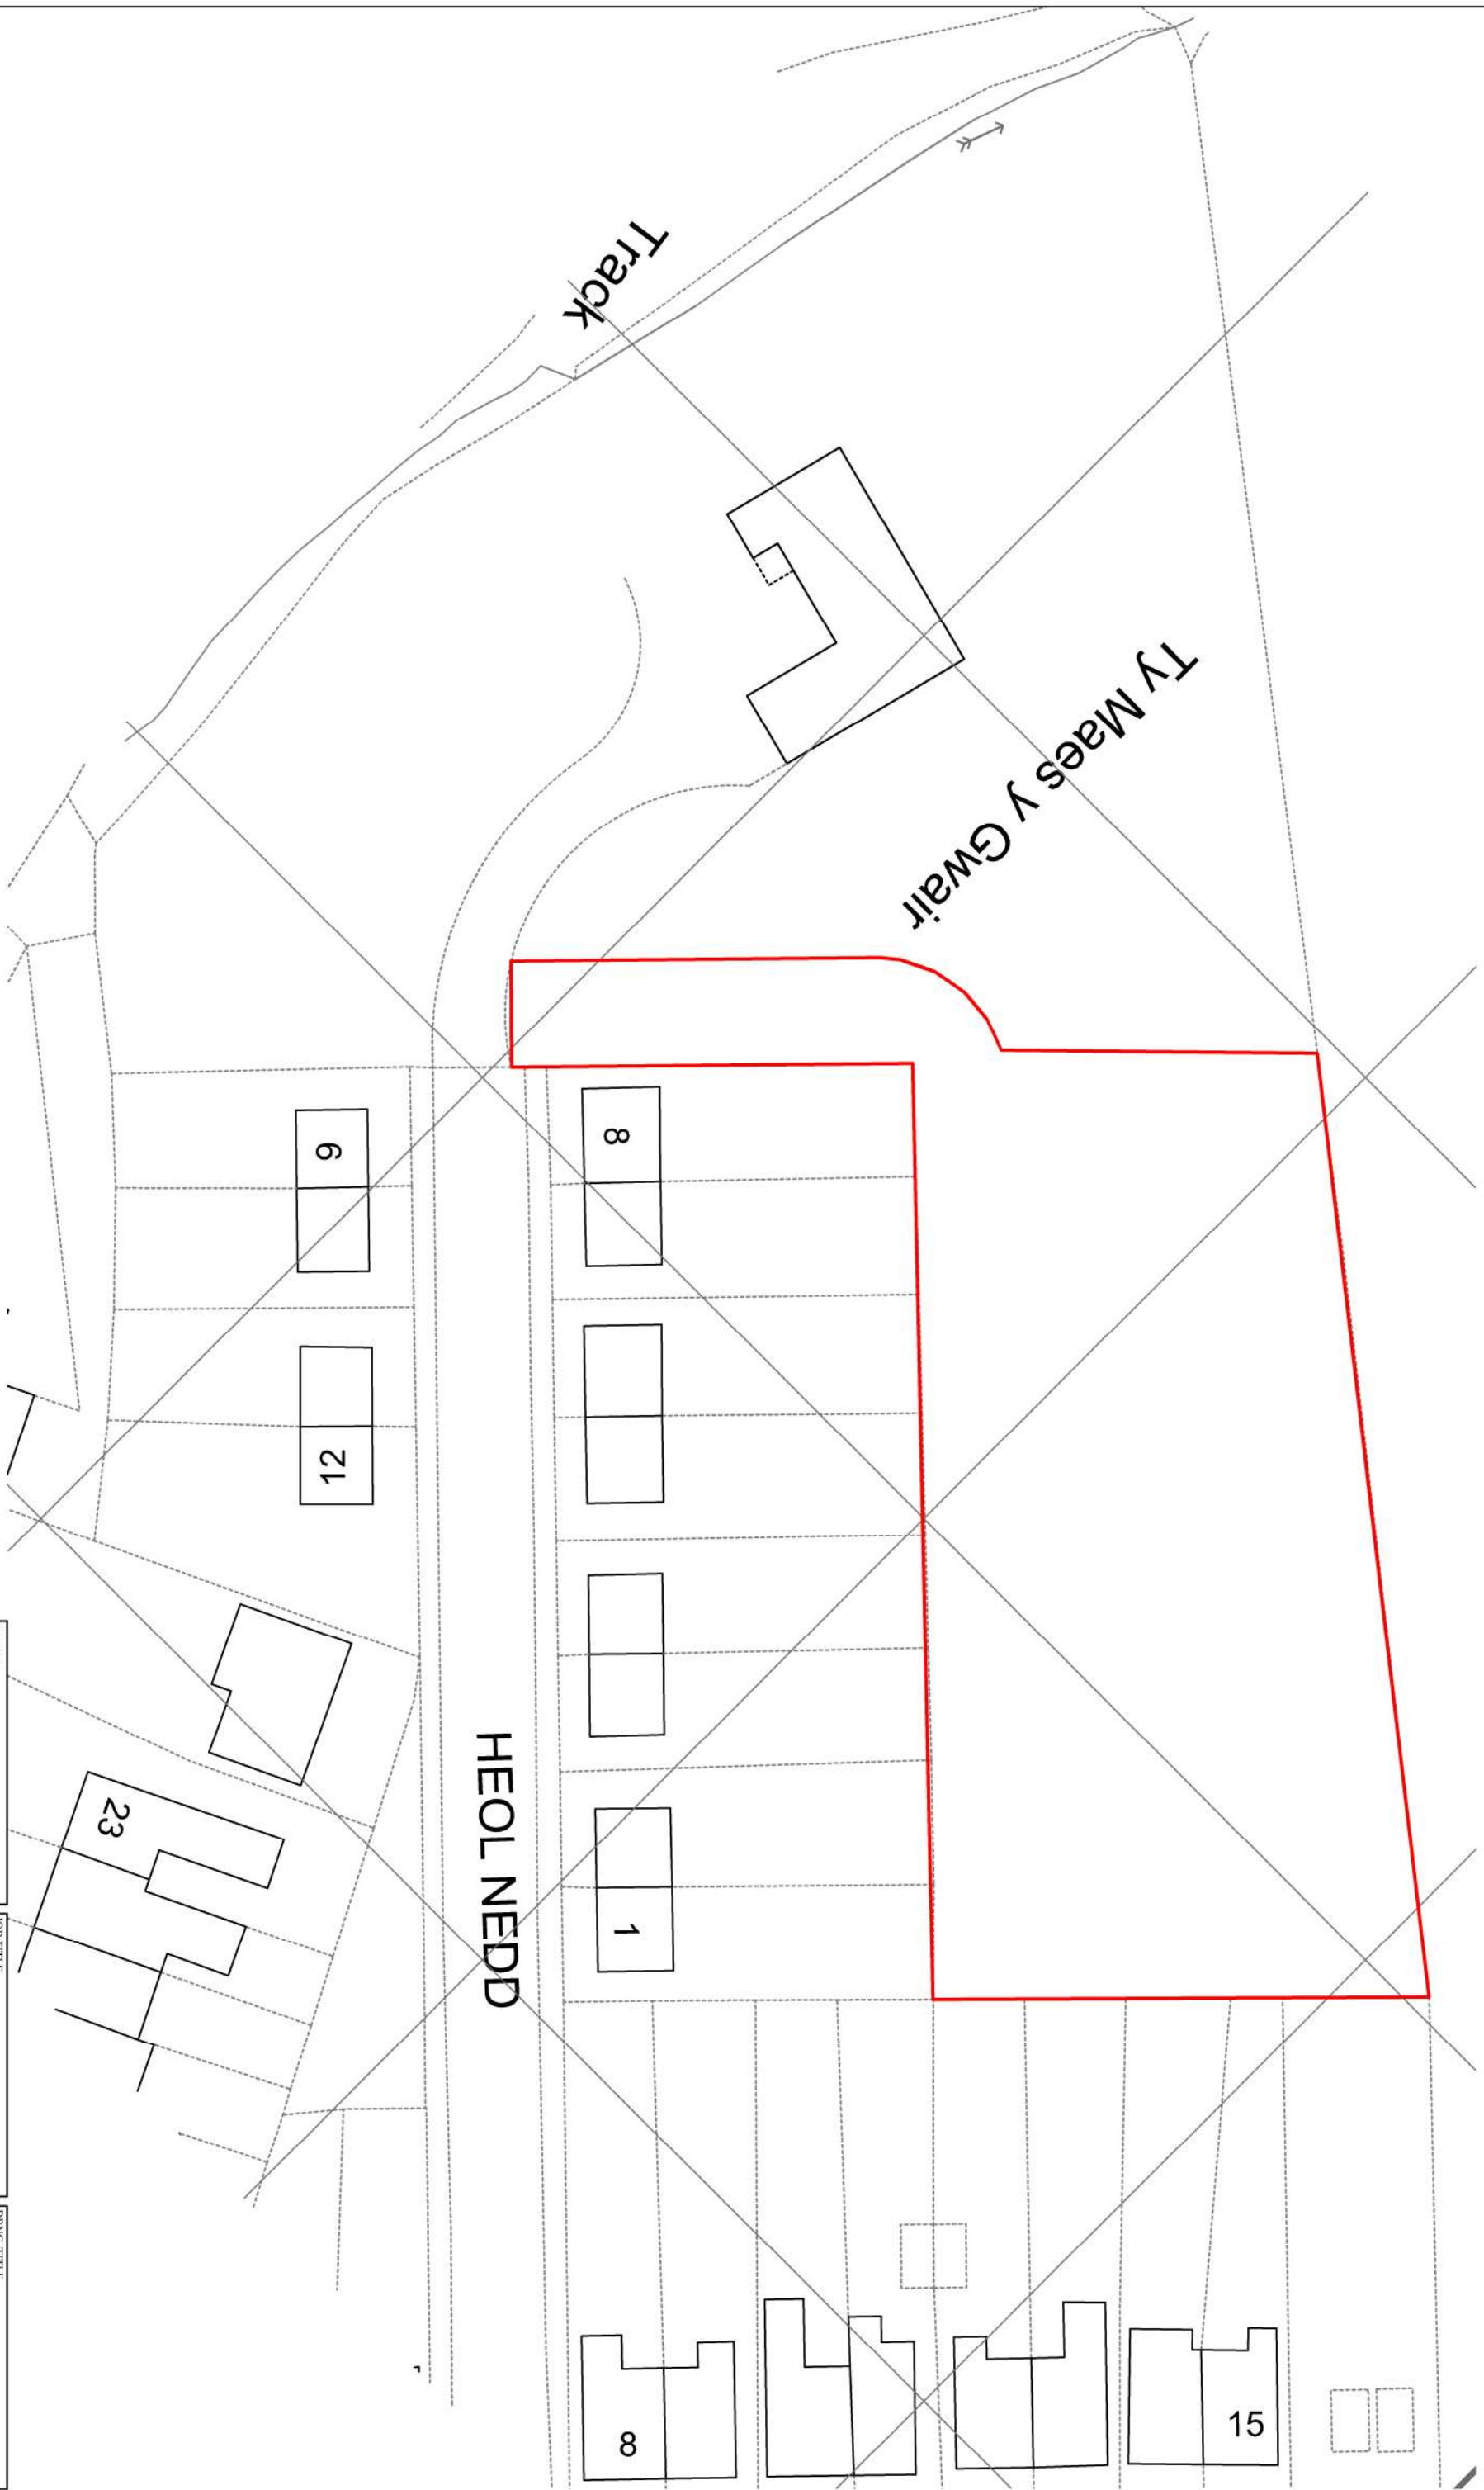

Track

Ty Maes y Gwair

HEOL NEDD



This drawing is copyright ©  
NOTE: All dimensions to be checked on  
site and not scaled from the drawing.

|                                            |              |              |       |                    |          |
|--------------------------------------------|--------------|--------------|-------|--------------------|----------|
| CLIENT                                     |              | JOB TITLE    |       | DRWG. TITLE        |          |
| Miss Aimee Moran and<br>Mr Christian Sandy |              | New Dwelling |       | Existing Site Plan |          |
| DATE:                                      | October 2020 | SCALE:       | 1:500 | DRWG. NO.          | 19.30.01 |
|                                            |              |              | A3    | REV.               | 00       |
|                                            |              |              |       | PURPOSE:           | Planning |

Ferdale Architectural Solutions LTD  
98 Neath Road, Resolven, Neath, SA11 4AN Tel:07970808768 Email: owen@ferdaleas.co.uk