





NORTH

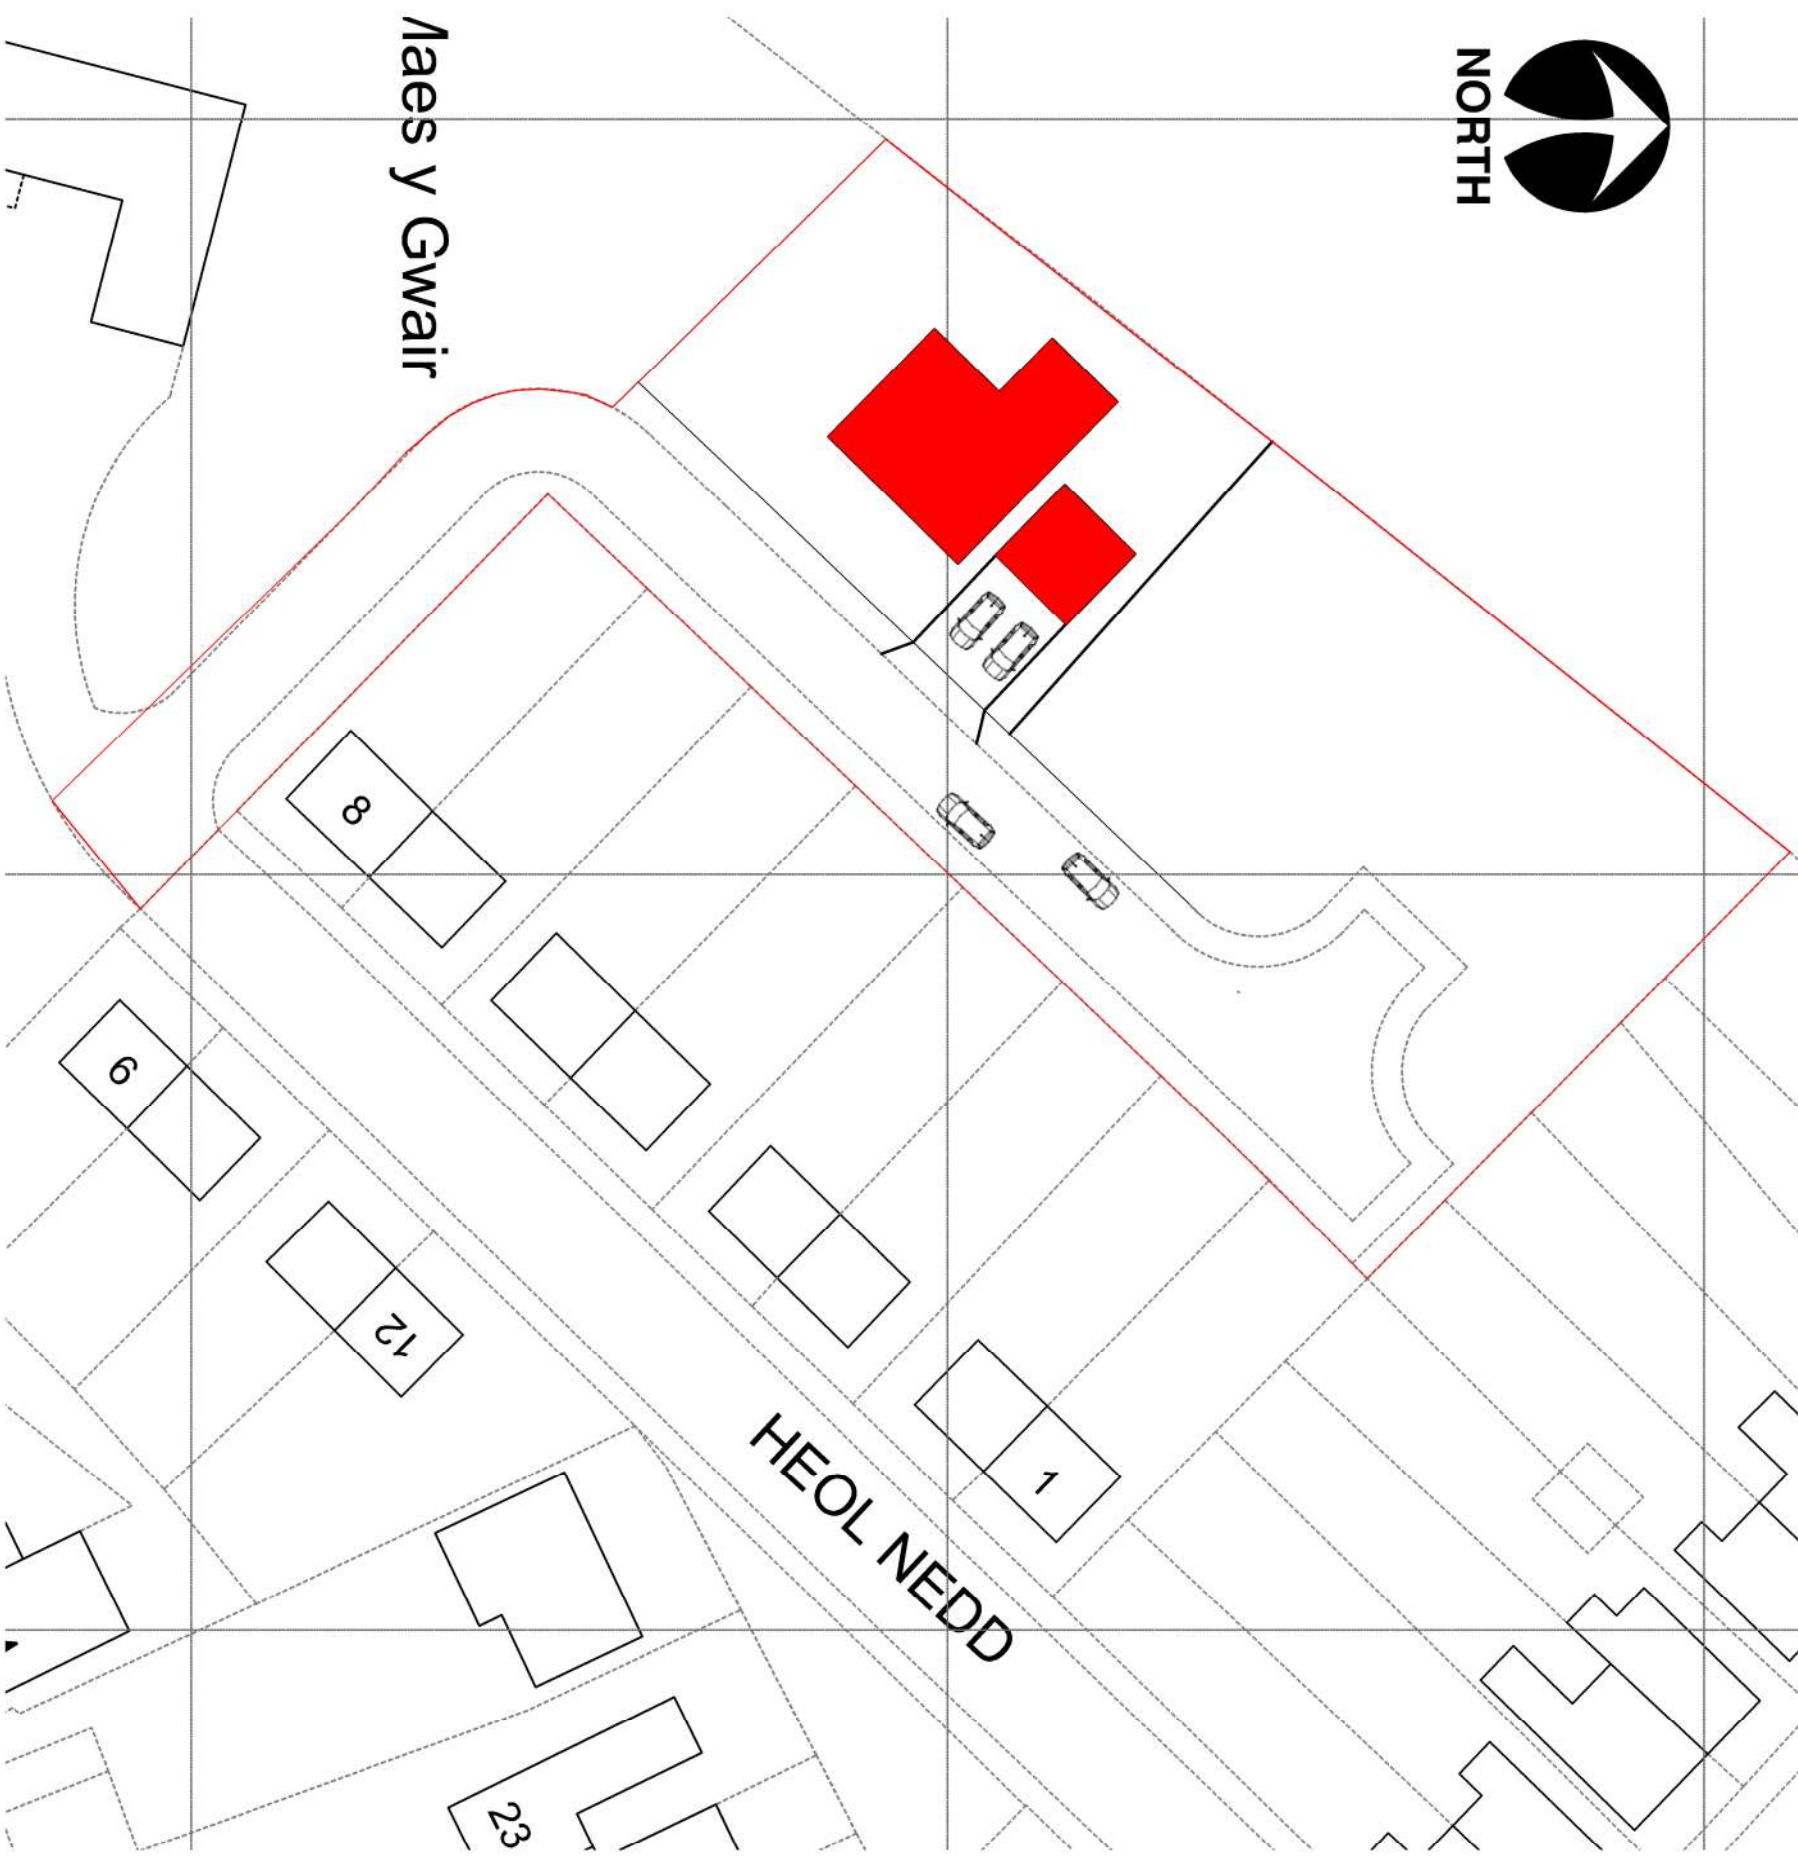

**Block Plan 1-500**



Architectural Solutions Ltd

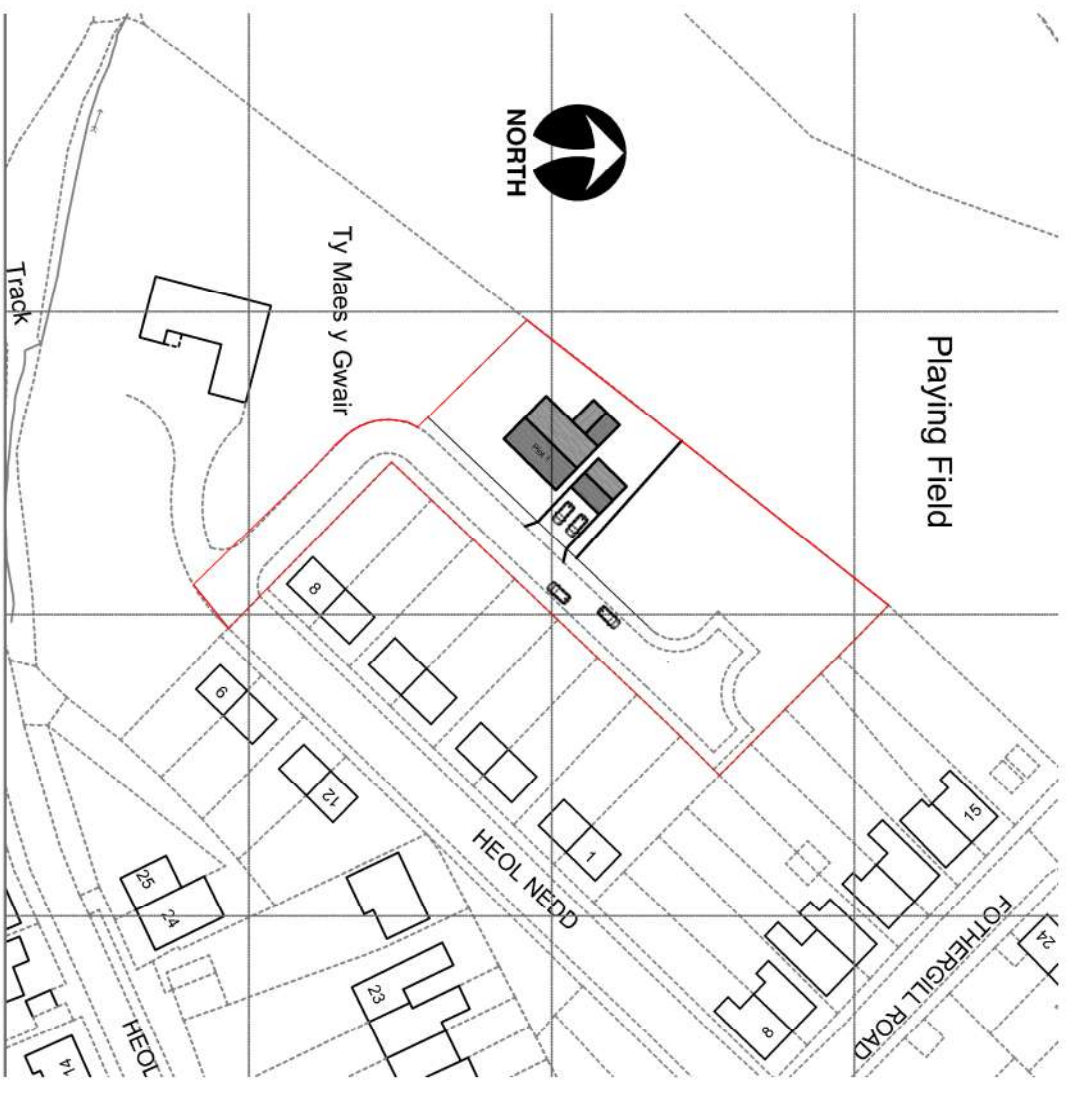

**Location Plan 1-1250**



NORTH

| CLIENT                                     | JOB TITLE          | DRWG. TITLE             |
|--------------------------------------------|--------------------|-------------------------|
| Miss Aimee Moran and<br>Mr Christian Sandy | New Dwelling       | Os Extract              |
| DATE:<br>October 2020                      | SCALE:<br>As Shown | DRWG. NO.:<br>A3        |
|                                            |                    | REV.:<br>19.30.OS       |
|                                            |                    | PURPOSE:<br>00 Planning |

This drawing is copyright ©  
NOTE: All dimensions to be checked on  
site and not scaled from the drawing.