

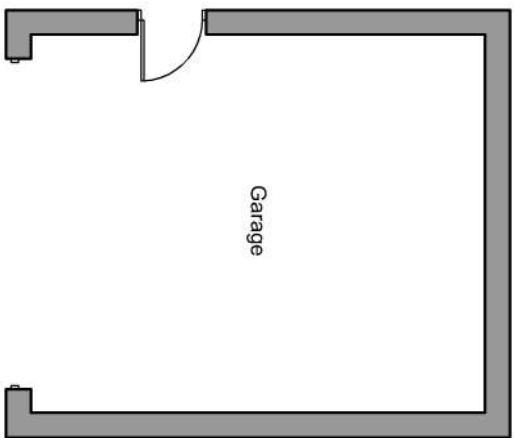


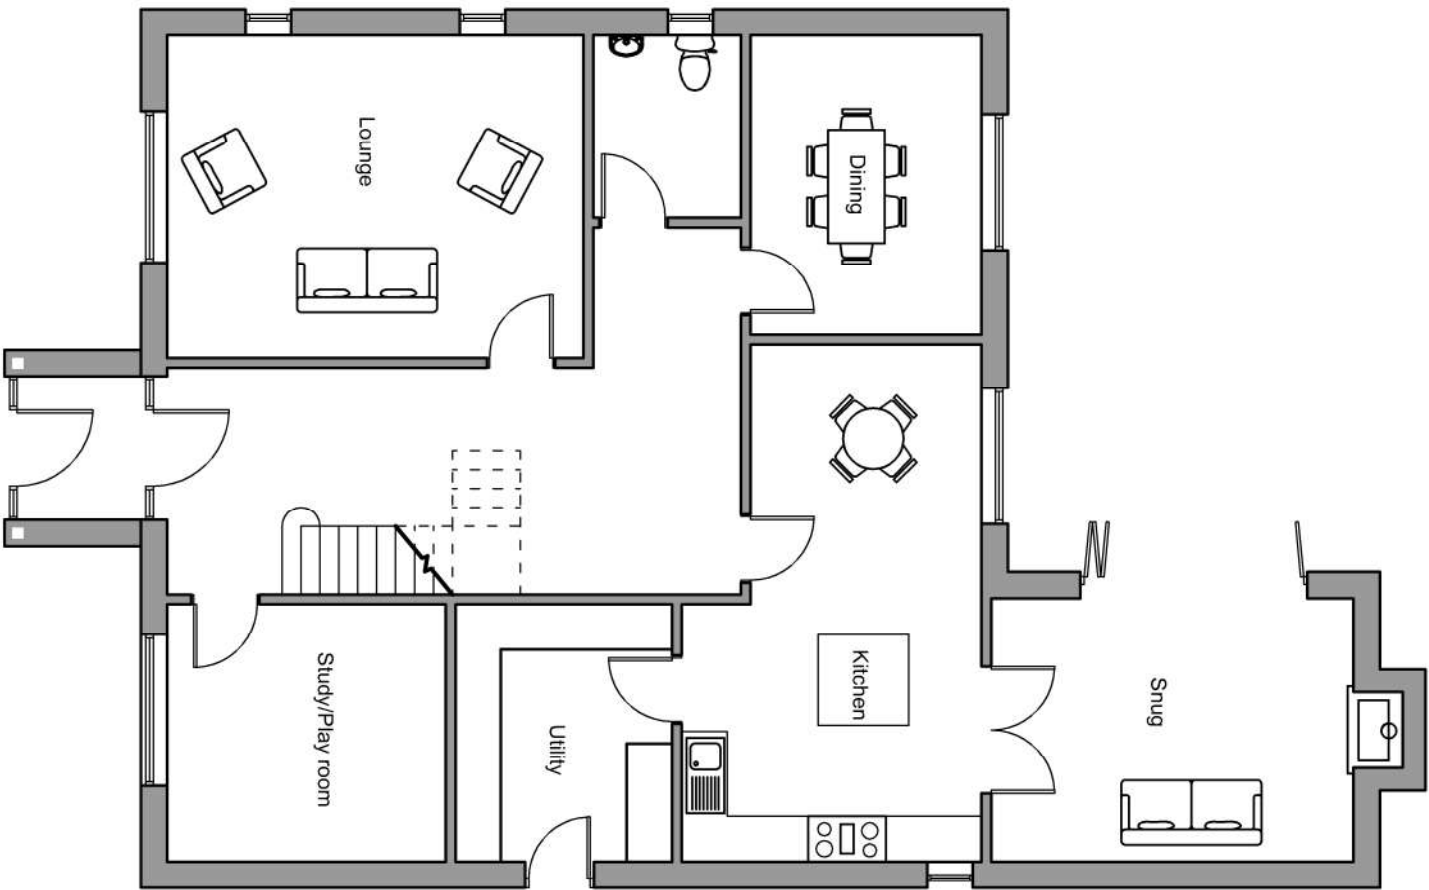


Ground Floor

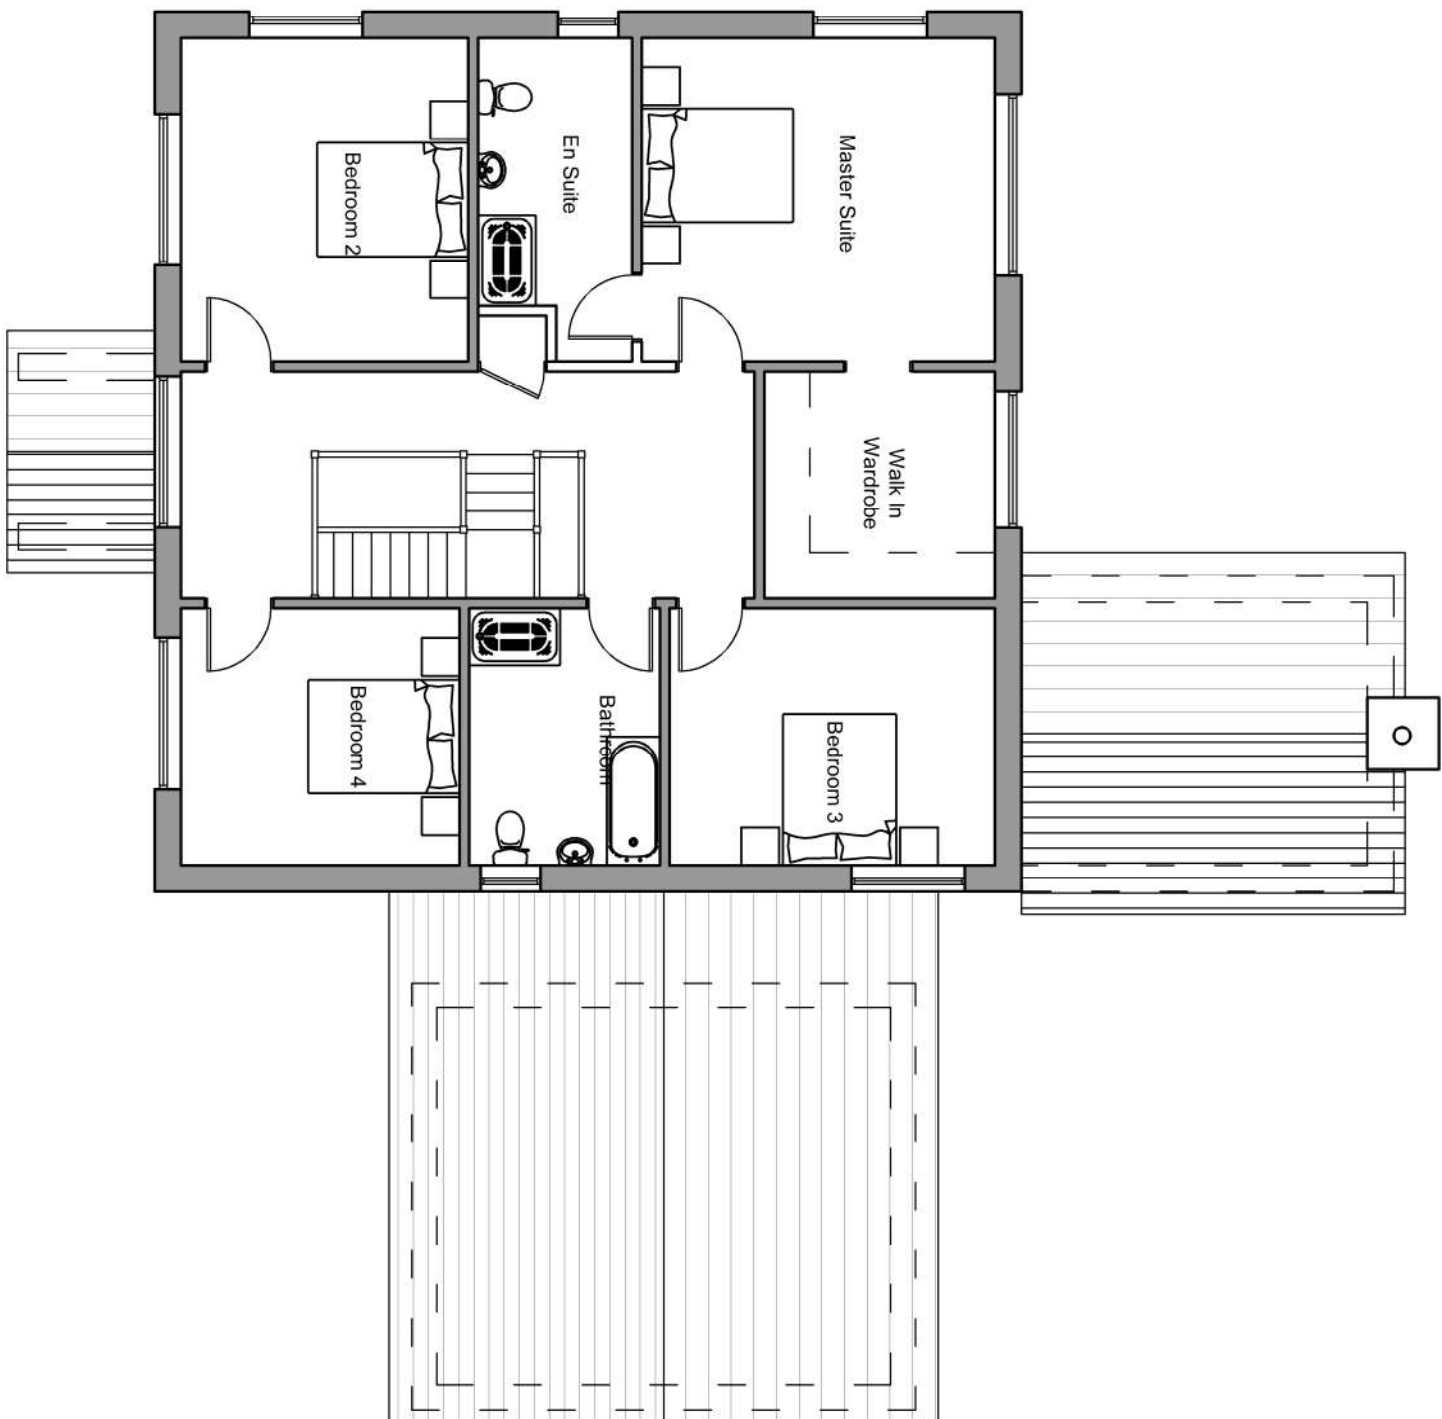

First Floor

This drawing is copyright ©
NOTE: All dimensions to be checked on
site and not scaled from the drawing.

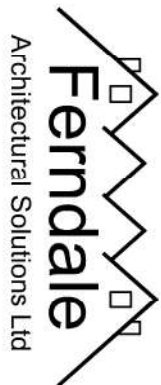

CLIENT		JOB TITLE		DRWG. TITLE	
Miss Aimee Moran and Mr Christian Sandy		New Dwelling		Proposed Floor Plans	
DATE:	October 2020	SCALE:	1:100	DRWG. NO.	A3
				REV.	01
				PURPOSE:	Planning

Ferdale Architectural Solutions LTD
98 Neath Road, Resolven, Neath, SA11 4AN Tel:07970808768 Email:owen@ferdaleas.co.uk