


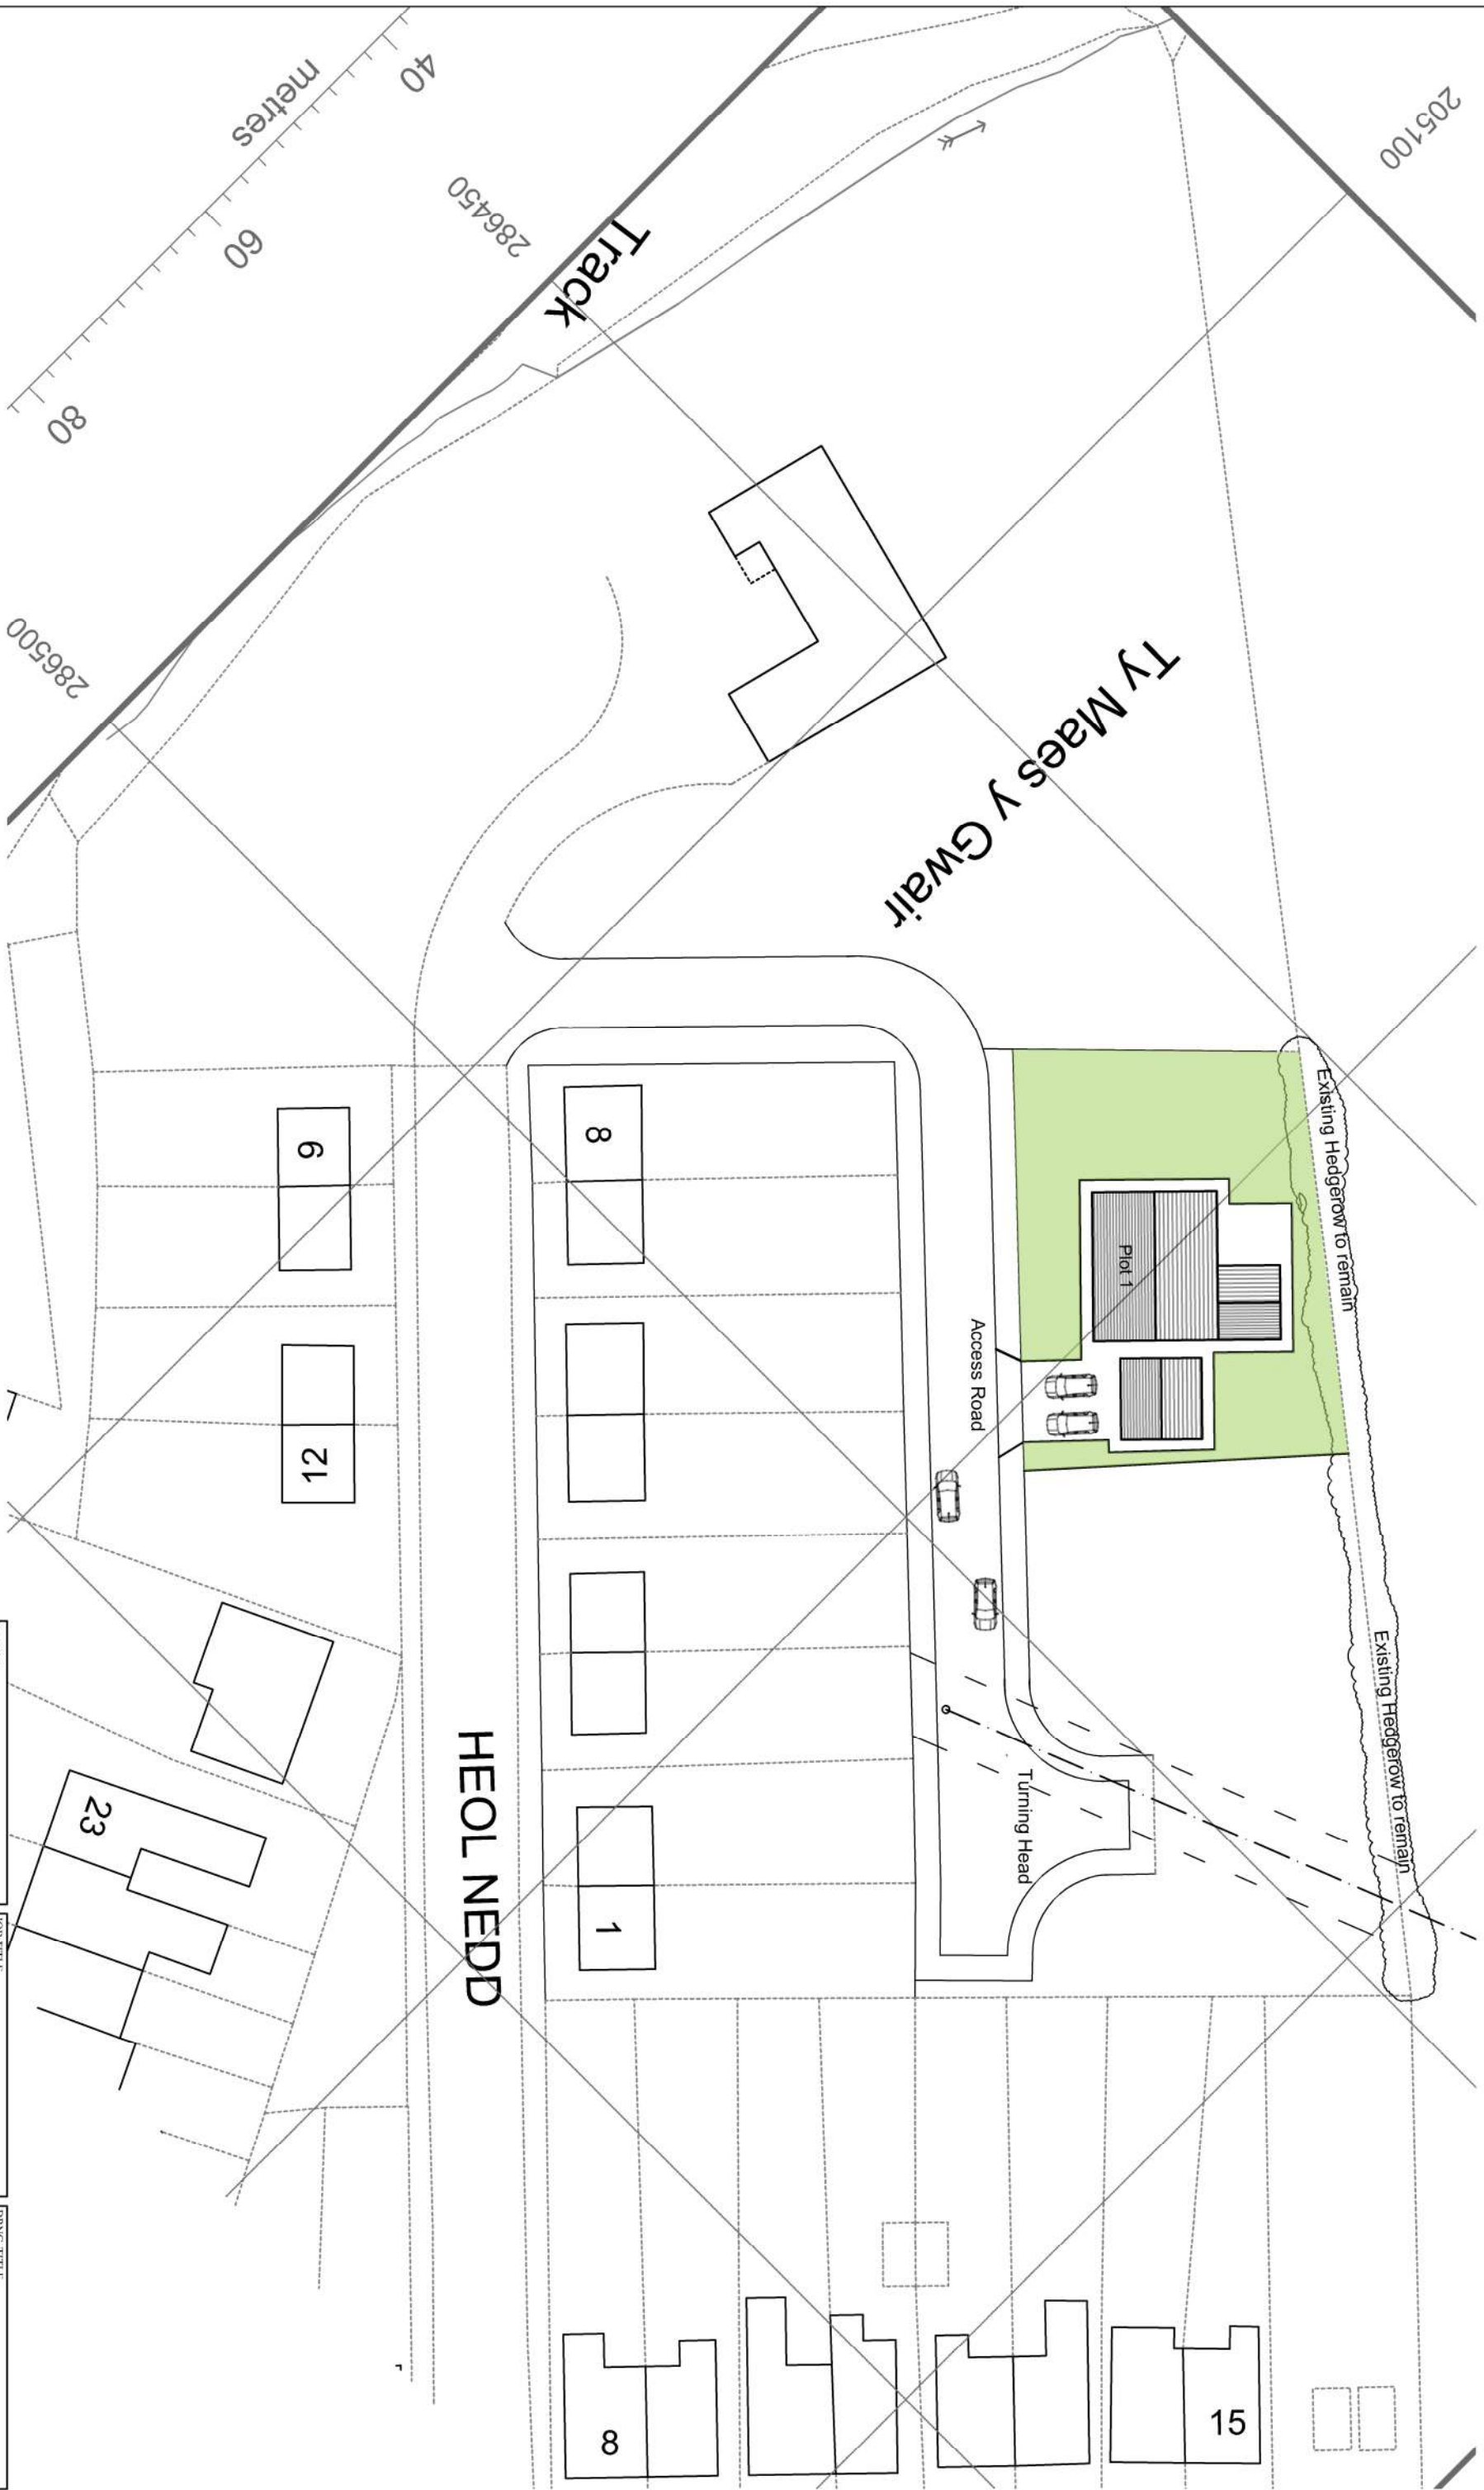

This drawing is copyright ©
NOTE: All dimensions to be checked on
site and not scaled from the drawing.



CLIENT		JOB TITLE		DRWG. TITLE	
Miss Aimee Moran and Mr Christian Sandy		New Dwelling		Current Application Plot 1	
DATE:	October 2020	SCALE:	1:500	DRWG. NO.	19.30.05
			A3	REV.	00
				PURPOSE:	Planning