


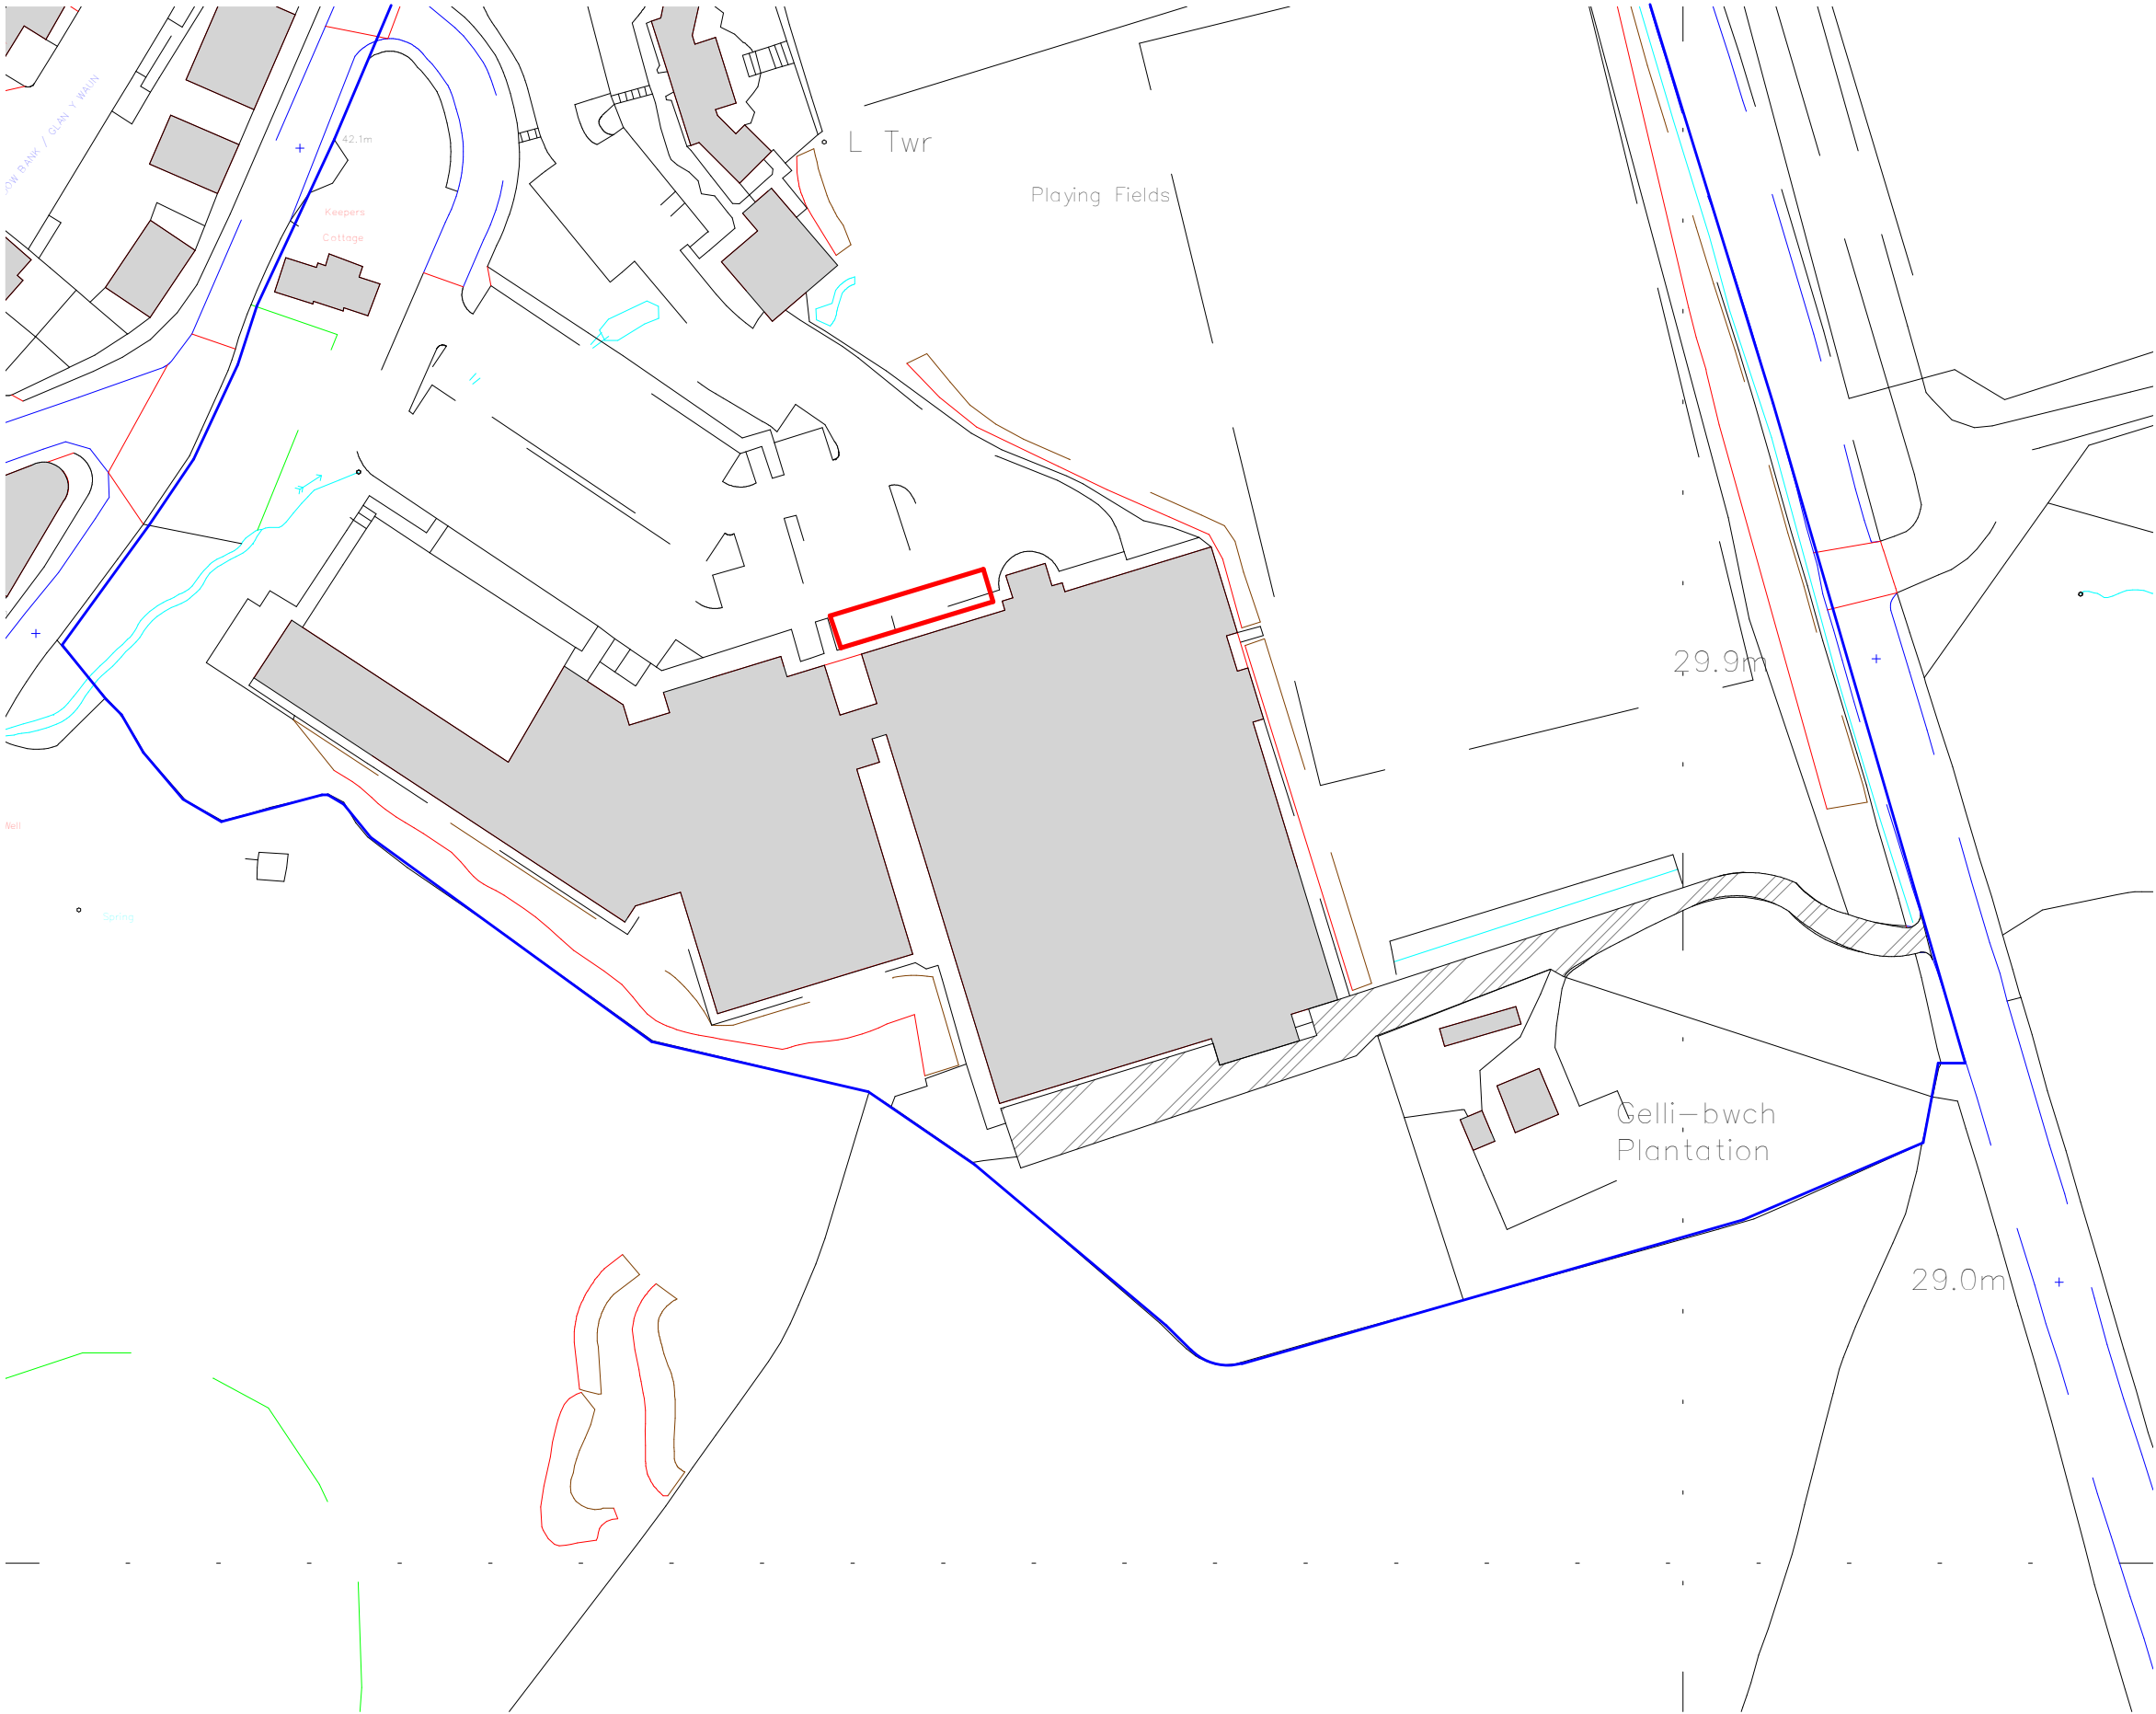

Notes:
© Rio Architects Ltd.
This drawing is copyright and must not be reproduced or disclosed to third parties without the prior written consent of Rio Architects Ltd.

Do not scale this drawing. Responsibility is not accepted by Rio Architects Ltd for errors made by others during the printing or scaling of this drawing. Use only written dimensions. It is the contractor's responsibility to verify all dimensions before commencing any work. Any discrepancies are to be notified in writing to Rio Architects Ltd immediately.

This drawing is to be read in conjunction with all other relevant project drawings, specifications and schedules prepared by Rio Architects Ltd and any other relevant consultants, specialists or subcontractors.

CDM notes are provided to assist the contractor in managing residual hazards identified during the design stage. Any such notes do not relieve the contractor of their duties under all relevant CDM Regulations.

Rev	Description	Rev'd	Chk'd	Date

STATUS :				
SUITABILITY NUMBER KEY:				
WIP				
S0 - Work in Progress*				
SHARED				
S1 - Fit for co-ordination**				
S2 - Fit for information				
S3 - Fit for internal review and comment				
S4 - Fit for construction approval				
DOCUMENTATION				
D1 - Fit for costing				
D2 - Fit for tender				
D3 - Fit for contractor design				
D4 - Fit for manufacture/procurement				
DOCUMENTATION - SIGN-OFF				
A - Fit for construction				
B - Fit for construction, with comments				
C - Comprehensive revisions needed				
ARCHIVE				
AB - As Built				
FC - Final Construction				
* For internal pre-issue usage only.				
** For model file usage only.				



studio@rioarchitects.com
www.rioarchitects.com
@rioarchitects

Rio Cardiff
21a Allensbank Road
Cardiff CF14 3PN
+44 (0)29 2025 0066

Rio London
19 21 Hatton Garden
London EC1N 8BA
+44 (0)20 2691 7565

Client Logo

NPTCG

PROJECT TITLE :
MRI Scanner
Llandarcy

DRAWING TITLE :
Red Line Plan

DRAWN BY : JY CHECKED BY : JW APPROVED BY : RR

JOB NO : 0330 SCALE : 1 : 1000 @ A3

SUITABILITY :		S0					
DATE :	07.01.21			REVISION:			
PROJECT	ORIGIN	VOLUME	LEVEL	TYPE	DISCIP.	NUMBER	
0330	RIO	01	XX	DR	A	90100	