


KEY

1. 100SH steel frame to SE Engineers detail.(NBS: G10:xxx)
2. 35mm SR35 Roof Deck Profile Polyester White to the underside - (gauge to SE recommendation) (NBS: G20/TBC)
3. 22mm WBP Plywood to be laid with 0.5% fall into a Roof Outlet direction.
4. 1.6mm Single Ply Fully Adhered- Sarnafil G410 - EL/ELF Membrane.
Or 1.6mm Single Ply Mechanically Fixed- Sarnafil S327- EL Membrane.
(NBS: J42/TBC)
5. Treated Wood Nailers to Match Height of Cover Boards.
6. Heavy Duty Angle Bracket Galvanised 63 x 90mm in 600mm centres.
7. Timber Fillet.
8. Sarnafil Flashing Strip, Hot -Air Welded (NBS: H72/TBC)
9. Sarnaclad Metal Fastened using 1-inch Galvanised Annular Ring Nails or other Acceptable Fasteners
10. Continuous Metal Hook Strip (min. 22 gauge).
11. SITA Compact Outlet DN50 Black
13. DPC Membrane. (NBS: F30/311 TBC)
14. Matt Black Aluminium copping .
15. Woven wire mesh gate screen to Engineer's details
16. Mild Steel 50x30x2.5mm (RHS) Rectangular Steel Hollow Section Gate to Engineer's details
17. Mild Steel 35x10x2mm Galvanised Mesh Edge.
18. 100 x 100mm SHS to engineers design. (NBS: G10:xxx).
19. Conventional facing brickwork, black brick (NBS: F10/115 TBC).
20. Conventional facing brickwork, engineering brick ,(NBS: Z62/TBC)
21. DPC Membrane 150mm above 0.00. (NBS: F30/311 TBC)
22. DPM Membrane (NBS: J40/120 TBC)

Notes:

To be read with GWP Drawings:
(90)0001 External Works Key Plan
(90)0003 Bin Store Plan & Elevations

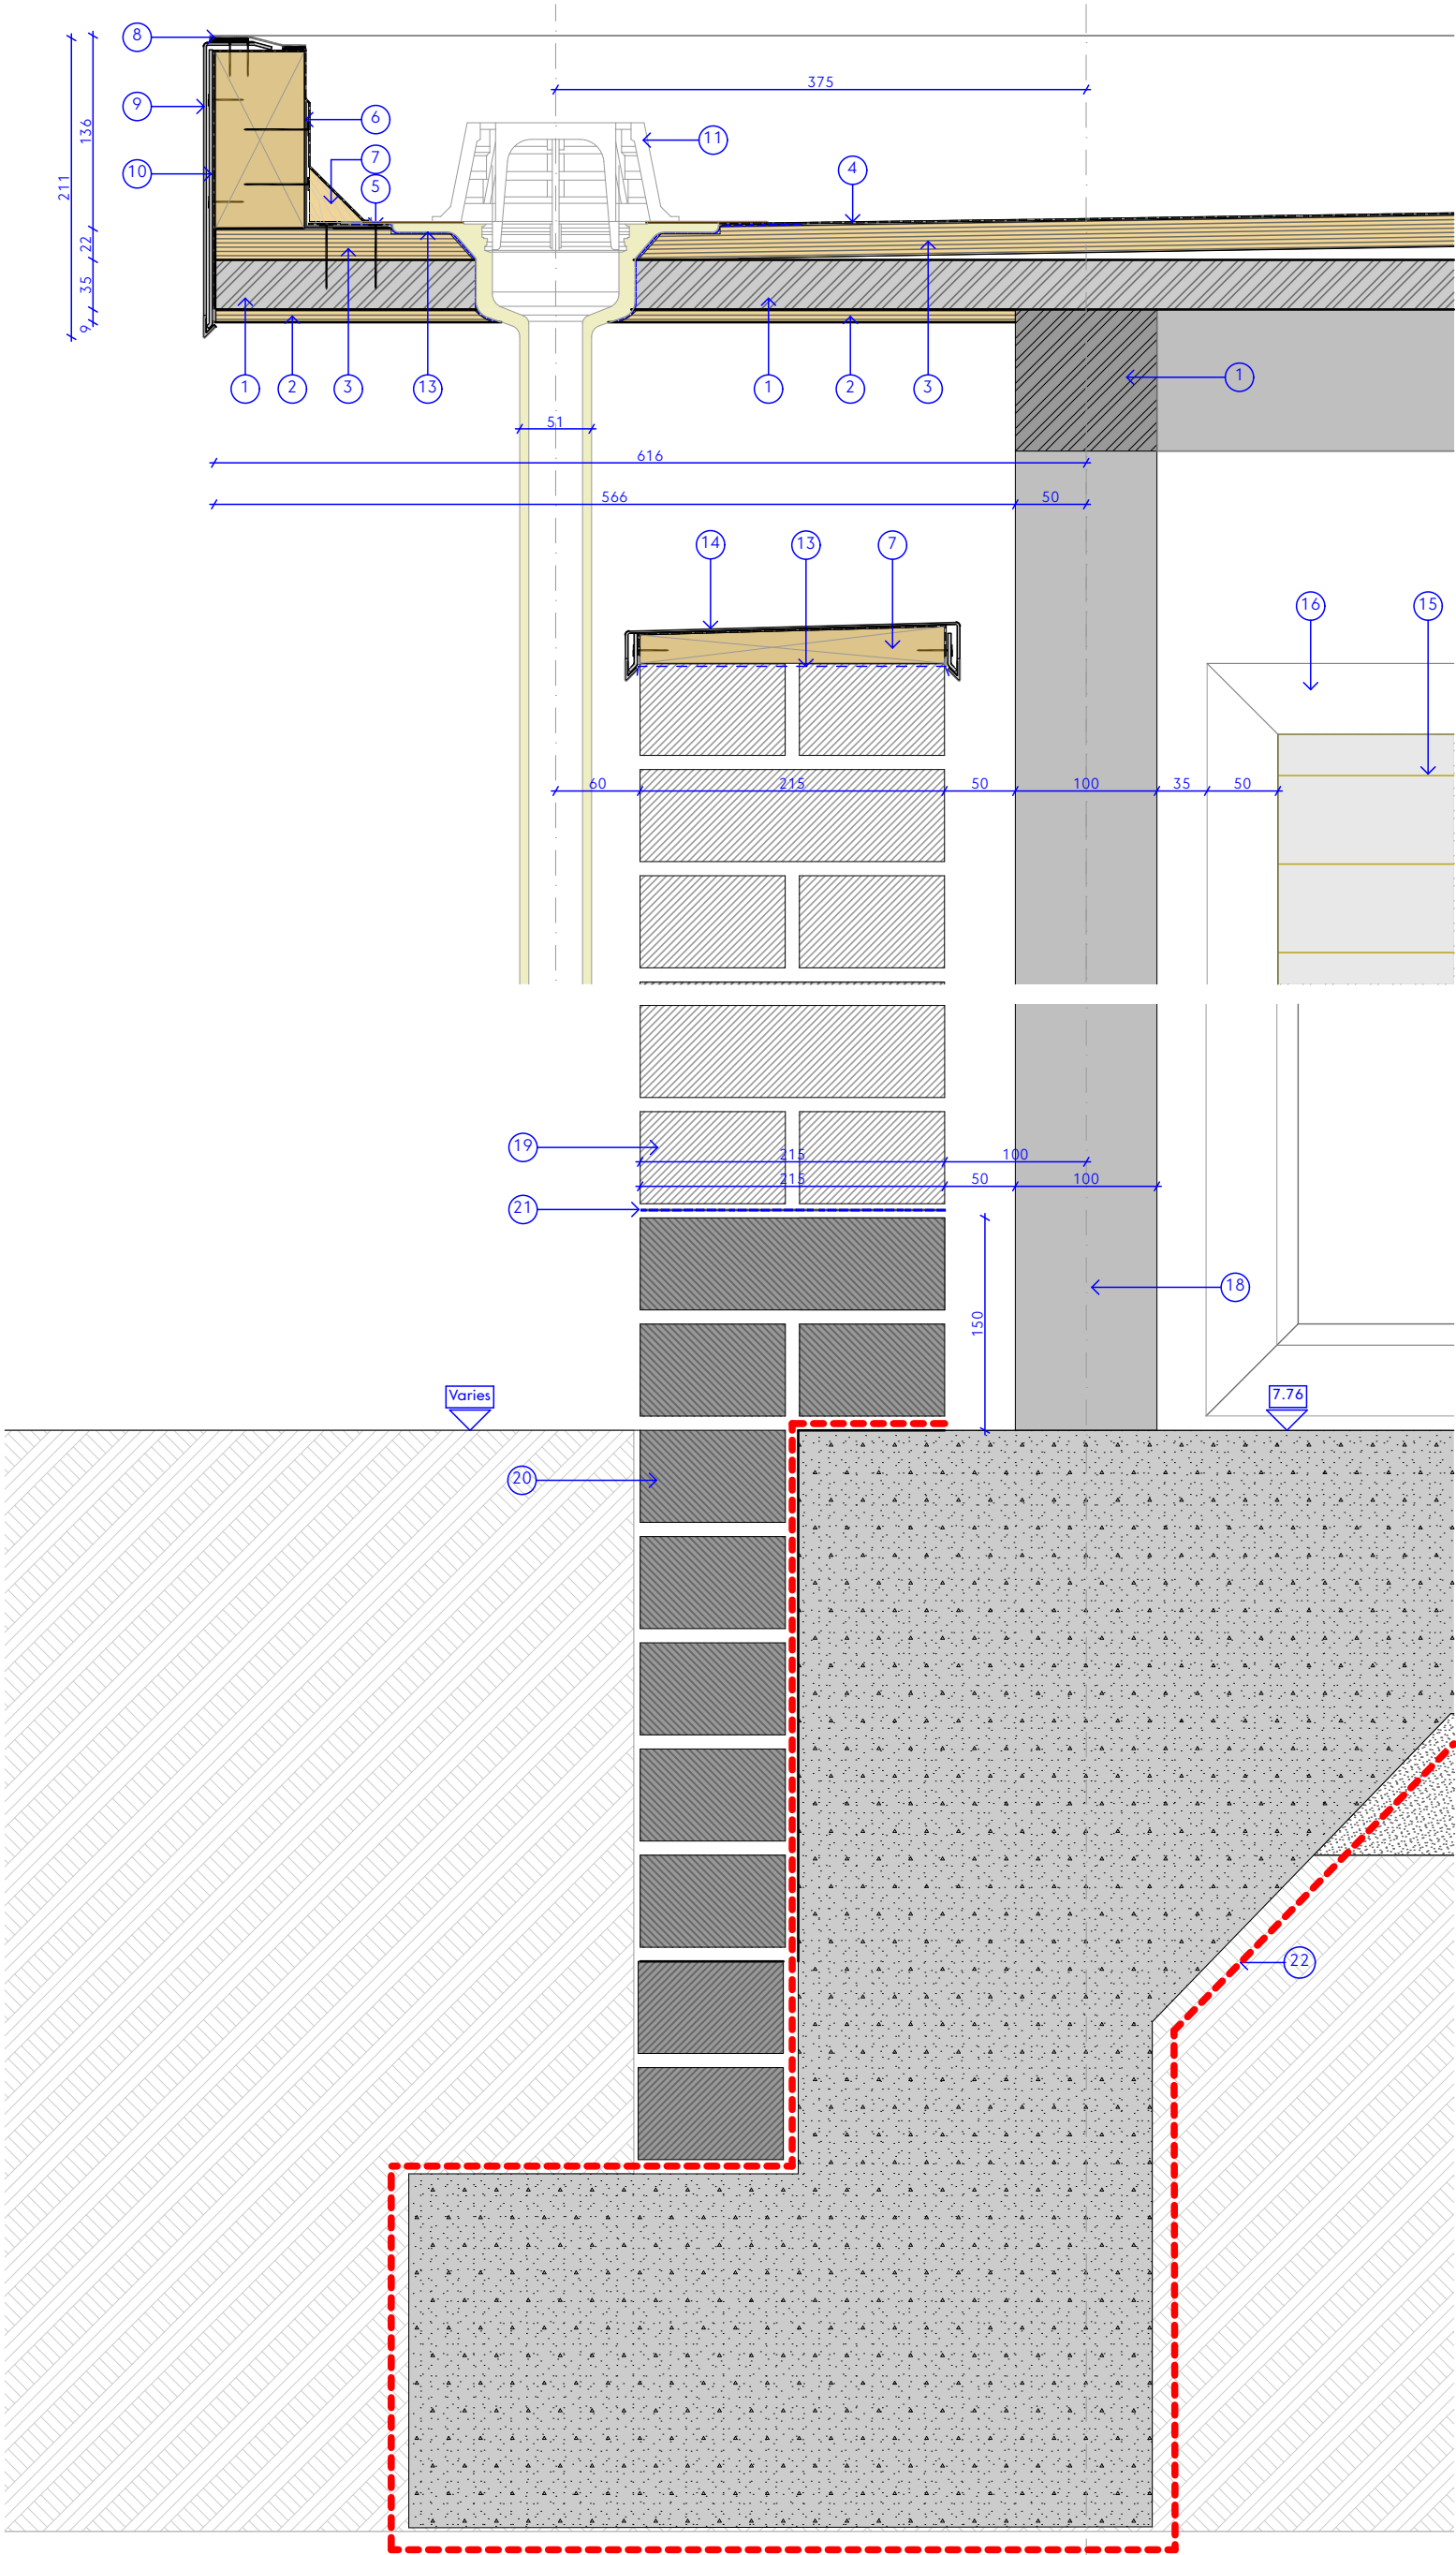

Bin Store Details



CHARTERED ARCHITECTS
INTERIOR DESIGNERS
SPACE PLANNERS
PROJECT MANAGERS
LANDSCAPE ARCHITECTS

15th Brunel House 2 Fitzalan Road Cardiff CF24 0EB
+44(0)2921 303 322 (t) | #Contact Fax (f)
architecture@gwp-arch.com | www.gwp-arch.com