


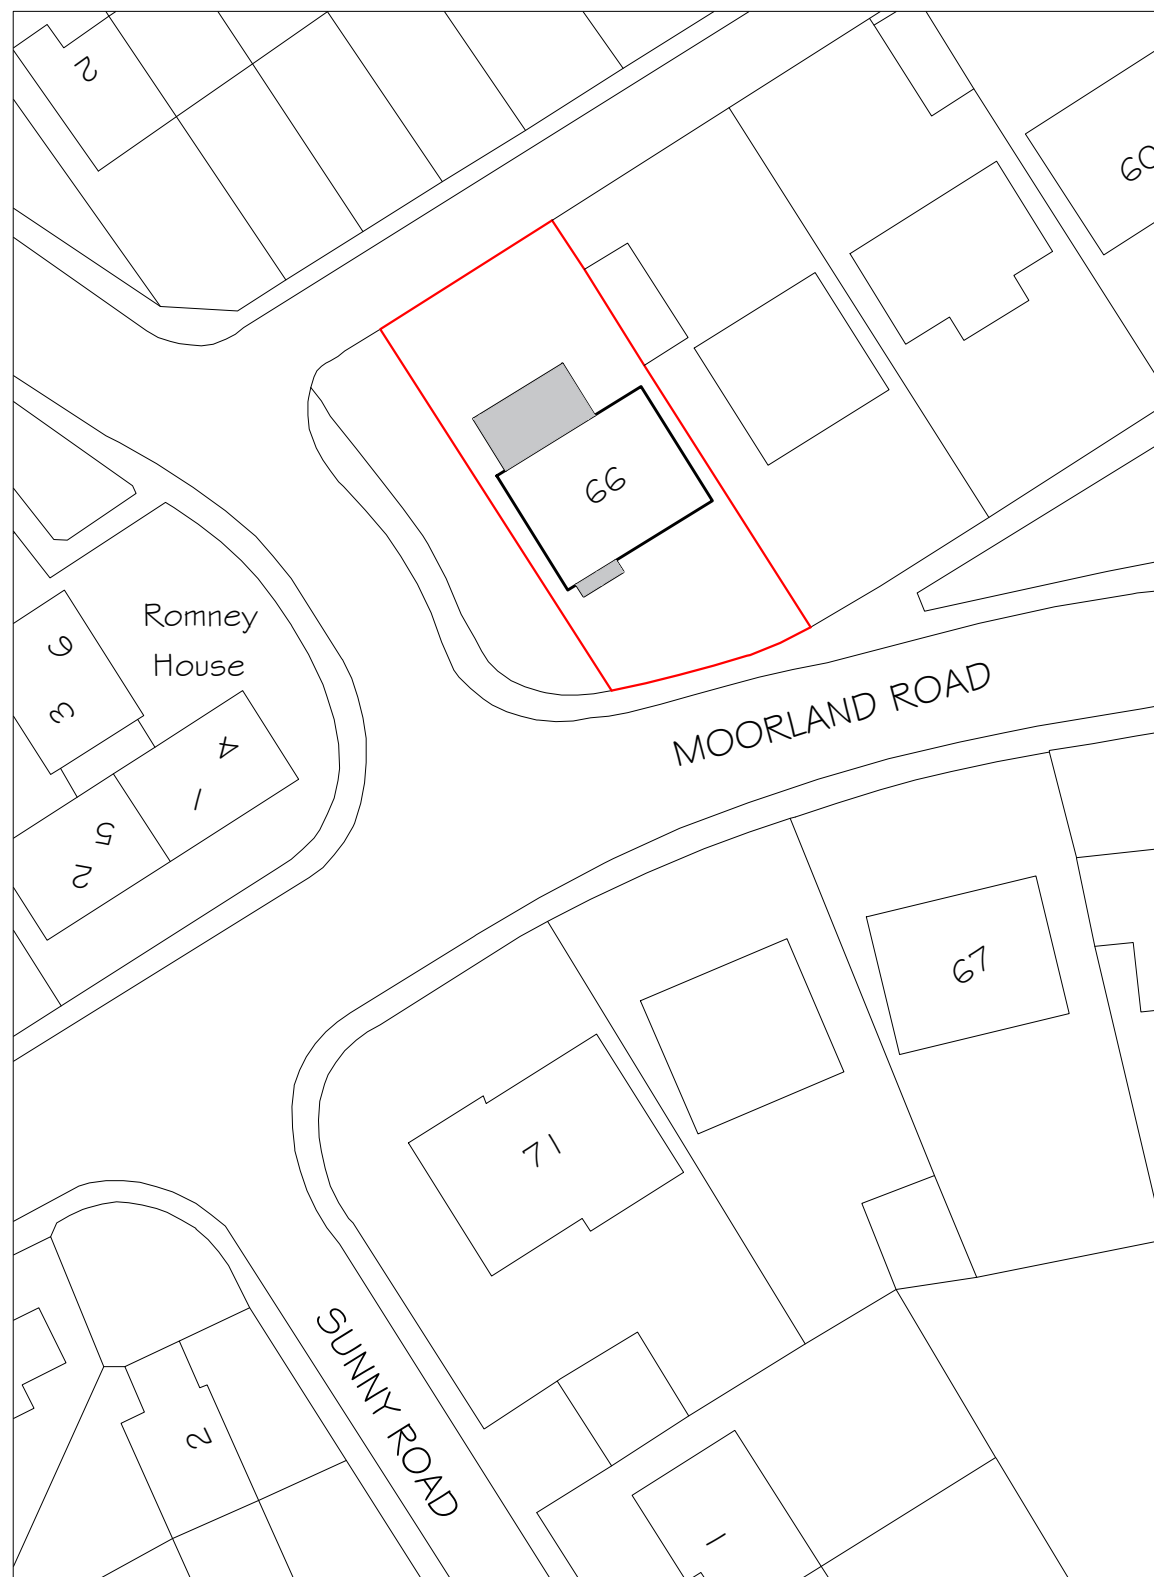

block plan 1:500



location plan 1:1250

PETER JONES
TALBOT DESIGN SERVICES
mobile: 07817538014
email: jonespeter177@gmail.com

project title
proposed rear extension
and lounge extension with canopy
66 Moorland Road
Port Talbot

drawing title
location plan
and block plan

date
March 2021
scale
noted
drawing No
66MR - 01