
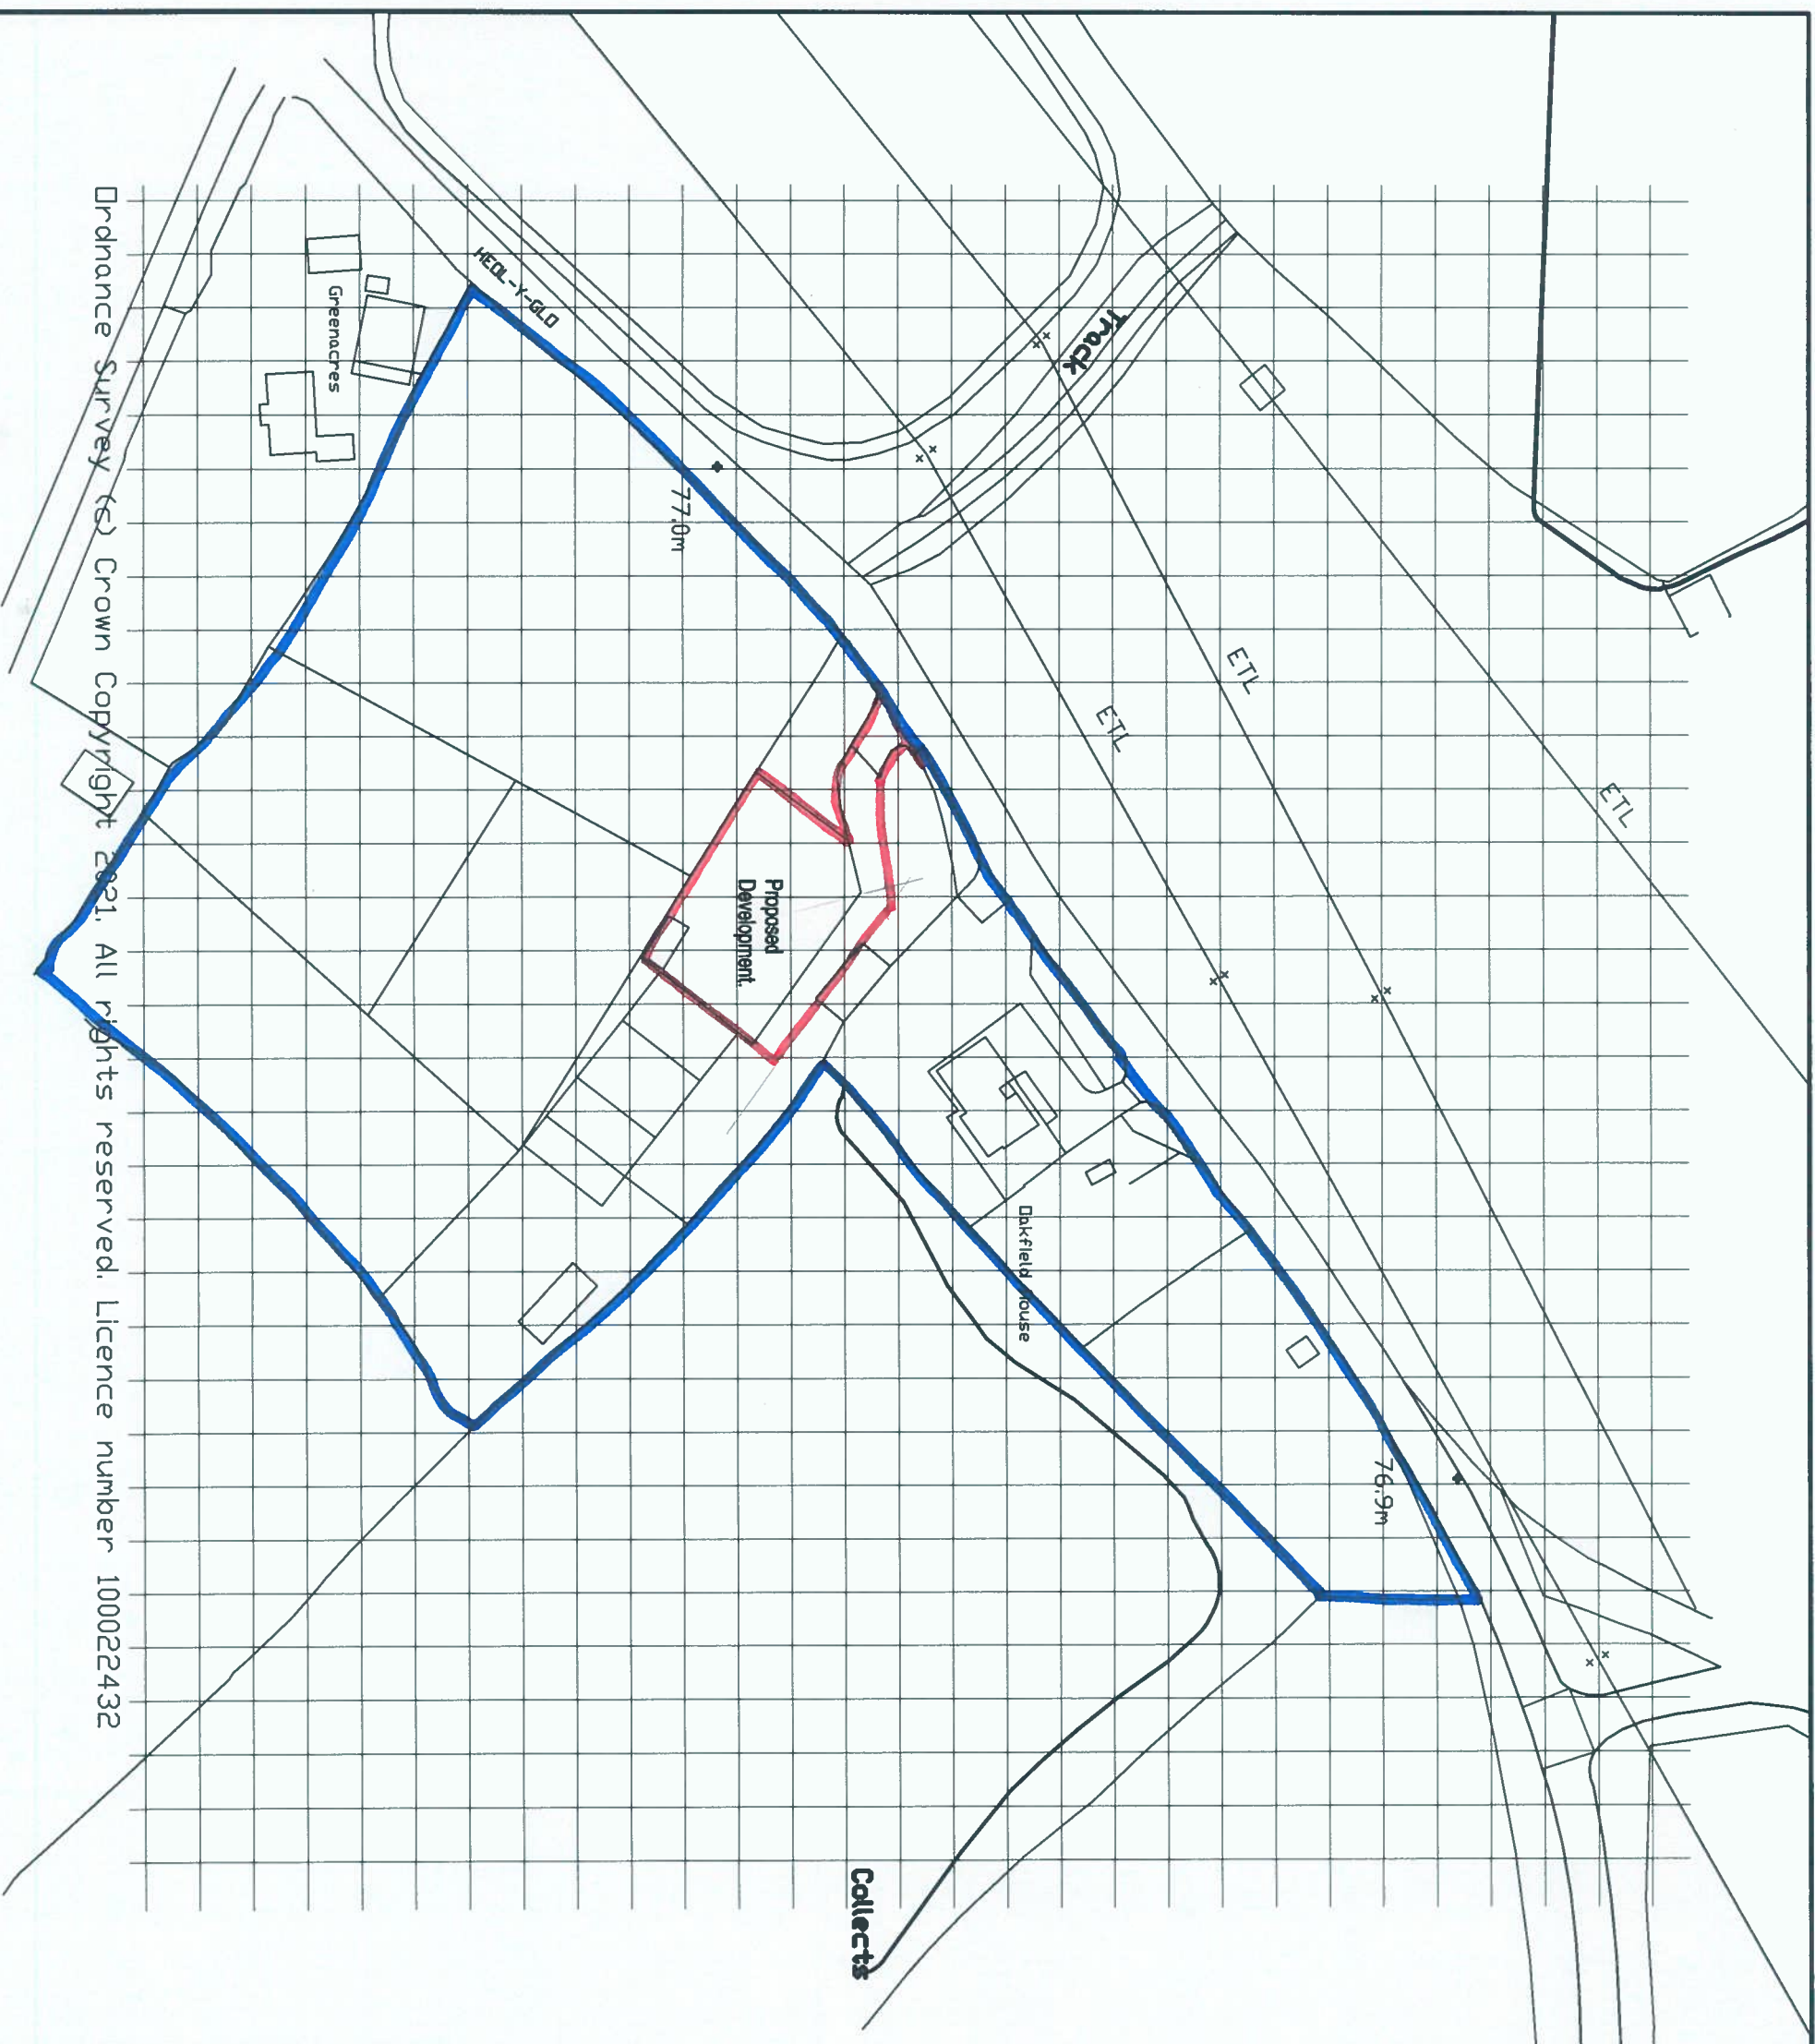


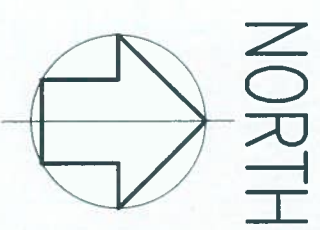

Ordnance Survey (c) Crown Copyright 2021. All rights reserved. Licence number 100022432

CLIENT		
MR & MRS DAVID LLEWELYN		
job title	PROPOSED TWO NEW HOLIDAY LODGES @ OAKFIELD HOUSE. PEN Y BRYN PYLE CF32 9EB	
drawing title	LOCATION/BLOCK PLAN.	
job No:	drawing No:	scales:
21.06	01	1:1250 @ A3