


Superseded

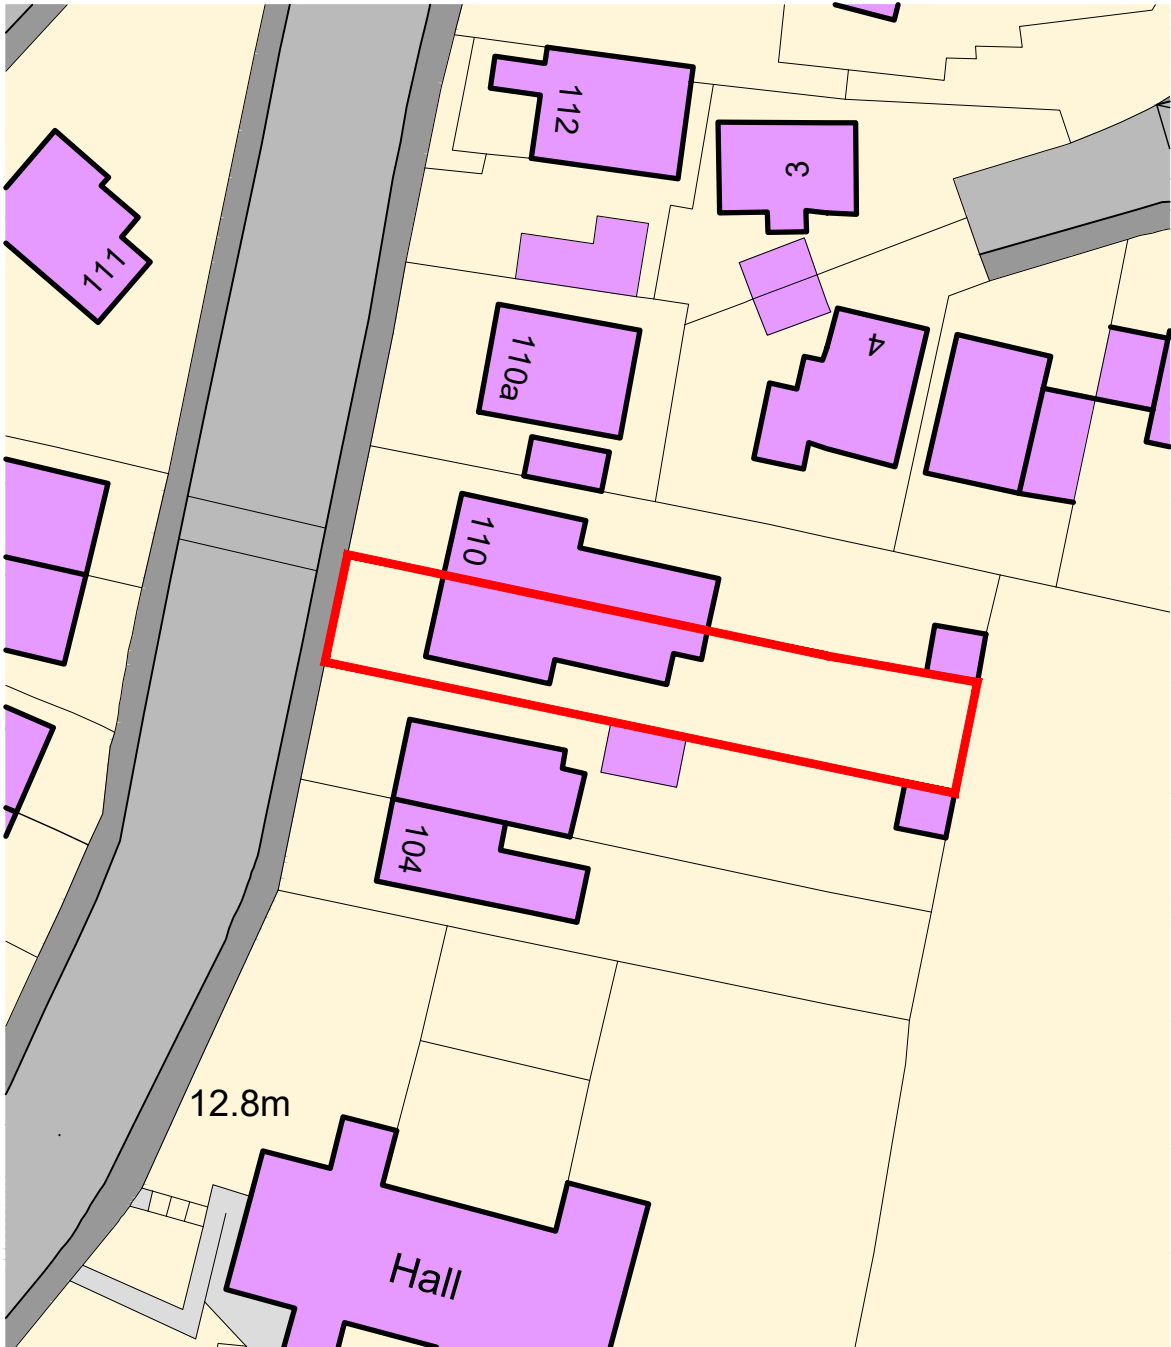

NOTES Ordnance Survey, (c) Crown Copyright 2021. All rights reserved. Licence number 100022432	REVISIONS			CLIENT: Jan Stanley							
	Rev	Comment	By	Date	PROJECT TITLE: Extension						
					PROJECT ADDRESS 1: 108 Shelone Road, Briton Ferry					A4	
					PROJECT ADDRESS 2: Neath, SA11 2NG					CHECKED BY: DLD	
					DRAWING TITLE: Site Block Plan					APPROVED BY: DLD	
	A	Revised Titleblock	AV	19.02.2021	DATE: 02.12.2020		SCALE: 1:500	DRAWN BY: AV	REF: RH450	DRAWING NO: 002	REV: A
	THIS DRAWING IS THE COPYRIGHT OF DARKIN ARCHITECTS AND MAY NOT BE COPIED, ALTERED OR REPRODUCED IN ANY FORM OR PASSED TO A THIRD PARTY WITHOUT THEIR CONSENT. DIMENSIONS MUST BE CHECKED AND VERIFIED ON SITE AND ANY DISCREPANCIES SHOULD BE REPORTED TO THE ARCHITECT. THIS DRAWING MUST NOT BE SCALED AND SHOULD BE READ IN CONJUNCTION WITH ALL OTHER CONSULTANT'S DRAWINGS. IF IN DOUBT ASK FOR CONFIRMATION.				CARDIFF 02921 197 196 LLANELLI 01554 778 730 NEATH 01639 368 000 info@darkinarchitects.com © Copyright Darkin Architects 2021					darkin architects drawing on experience	
				RIBA  Chartered Practice							