
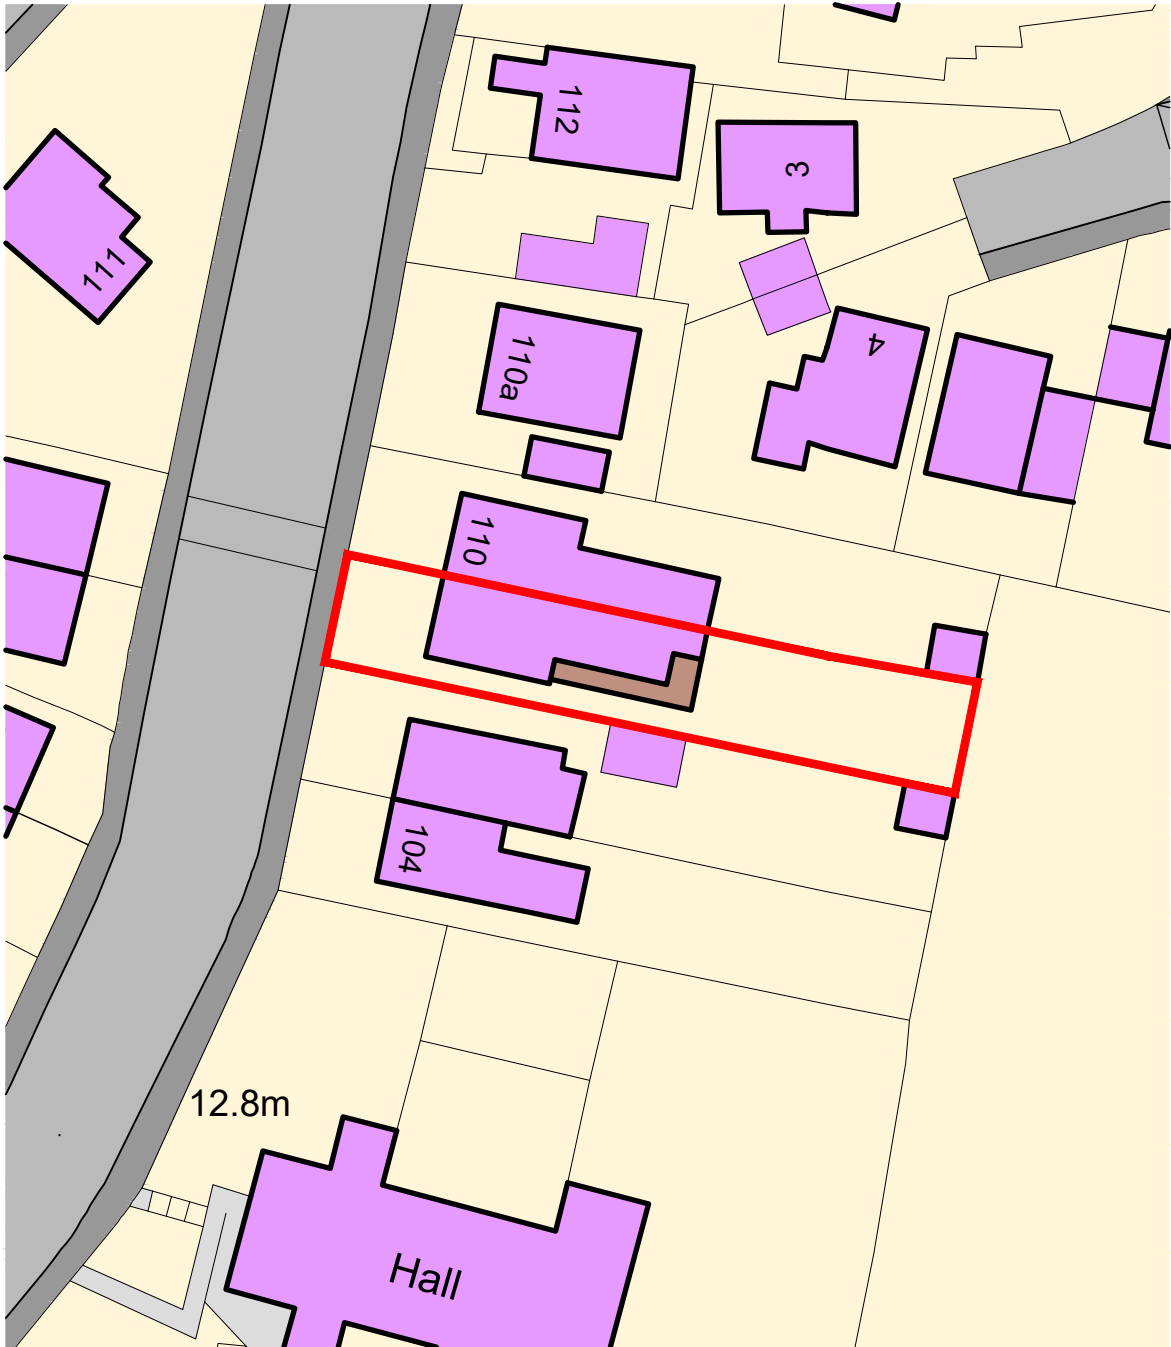


Superseded

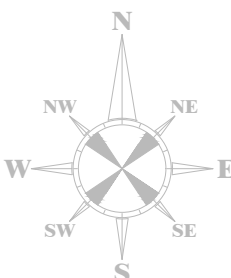

NOTES Ordnance Survey, (c) Crown Copyright 2021. All rights reserved. Licence number 100022432 	REVISIONS			CLIENT: Jan Stanley							
	Rev	Comment		By	Date						
						PROJECT TITLE: Extension					
						PROJECT ADDRESS 1: 108 Shelone Road, Briton Ferry			A4		
						PROJECT ADDRESS 2: Neath, SA11 2NG			CHECKED BY: DLD		
						DRAWING TITLE: Site Block Plan			APPROVED BY: DLD		
						DATE: 19.02.2021	SCALE: 1:500	DRAWN BY: AV	REF: RH450	DRAWING NO: 003	REV: -
THIS DRAWING IS THE COPYRIGHT OF DARKIN ARCHITECTS AND MAY NOT BE COPIED, ALTERED OR REPRODUCED IN ANY FORM OR PASSED TO A THIRD PARTY WITHOUT THEIR CONSENT. DIMENSIONS MUST BE CHECKED AND VERIFIED ON SITE AND ANY DISCREPANCIES SHOULD BE REPORTED TO THE ARCHITECT. THIS DRAWING MUST NOT BE SCALED AND SHOULD BE READ IN CONJUNCTION WITH ALL OTHER CONSULTANT'S DRAWINGS. IF IN DOUBT ASK FOR CONFIRMATION.					CARDIFF 02921 197 196 LLANELLI 01554 778 730 NEATH 01639 368 000 info@darkinarchitects.com © Copyright Darkin Architects 2021 RIBA  Chartered Practice					darkin architects drawing on experience	