

Appendices

Persimmon Homes West Wales
Proposed residential development
at land on the site of the
former Afan Lido,
Channel View and Princess Margaret Way,
Port Talbot

TRANSPORT ASSESSMENT APPENDICES

March 2021

Applicant: Persimmon Homes West Wales

Project no: T20.101

Document ref no: T20.101.D1 Appendices

Document issue date: **25th March 2021**

Project name: Aberavon Sea Front / Afan Lido

Offices at:

1st Floor, Westview House,
Oak Tree Court, Mulberry Drive,
Cardiff Gate Business Park, Cardiff, CF23 8RS
Tel: 029 2073 2652

Suite D, Urban Village
220 High Street
Swansea, SA1 1NN
Tel: 01792 480535

CONTENTS

Appendices


Appendix A	Traffic survey data – (supplied electronically)
Appendix B	Proposed site layout
Appendix C	2.4m x 43m Visibility Splays
Appendix D	Swept path analysis
Appendix E	TRICS output – residential
Appendix F	Junction capacity analysis – Site Access/Princess Margret Way/Jersey Quay
Appendix G	Junction capacity analysis – Sunny Bank Road/Channel View priority junction
Appendix H	Junction capacity analysis – Princess Margaret Way roundabout with Channel View
Appendix I	Junction capacity analysis – Princess Margaret Way roundabout with Victoria Road

Appendix A


Appendix B

AFAN LIDO - PLANNING LAYOUT

Appendix C

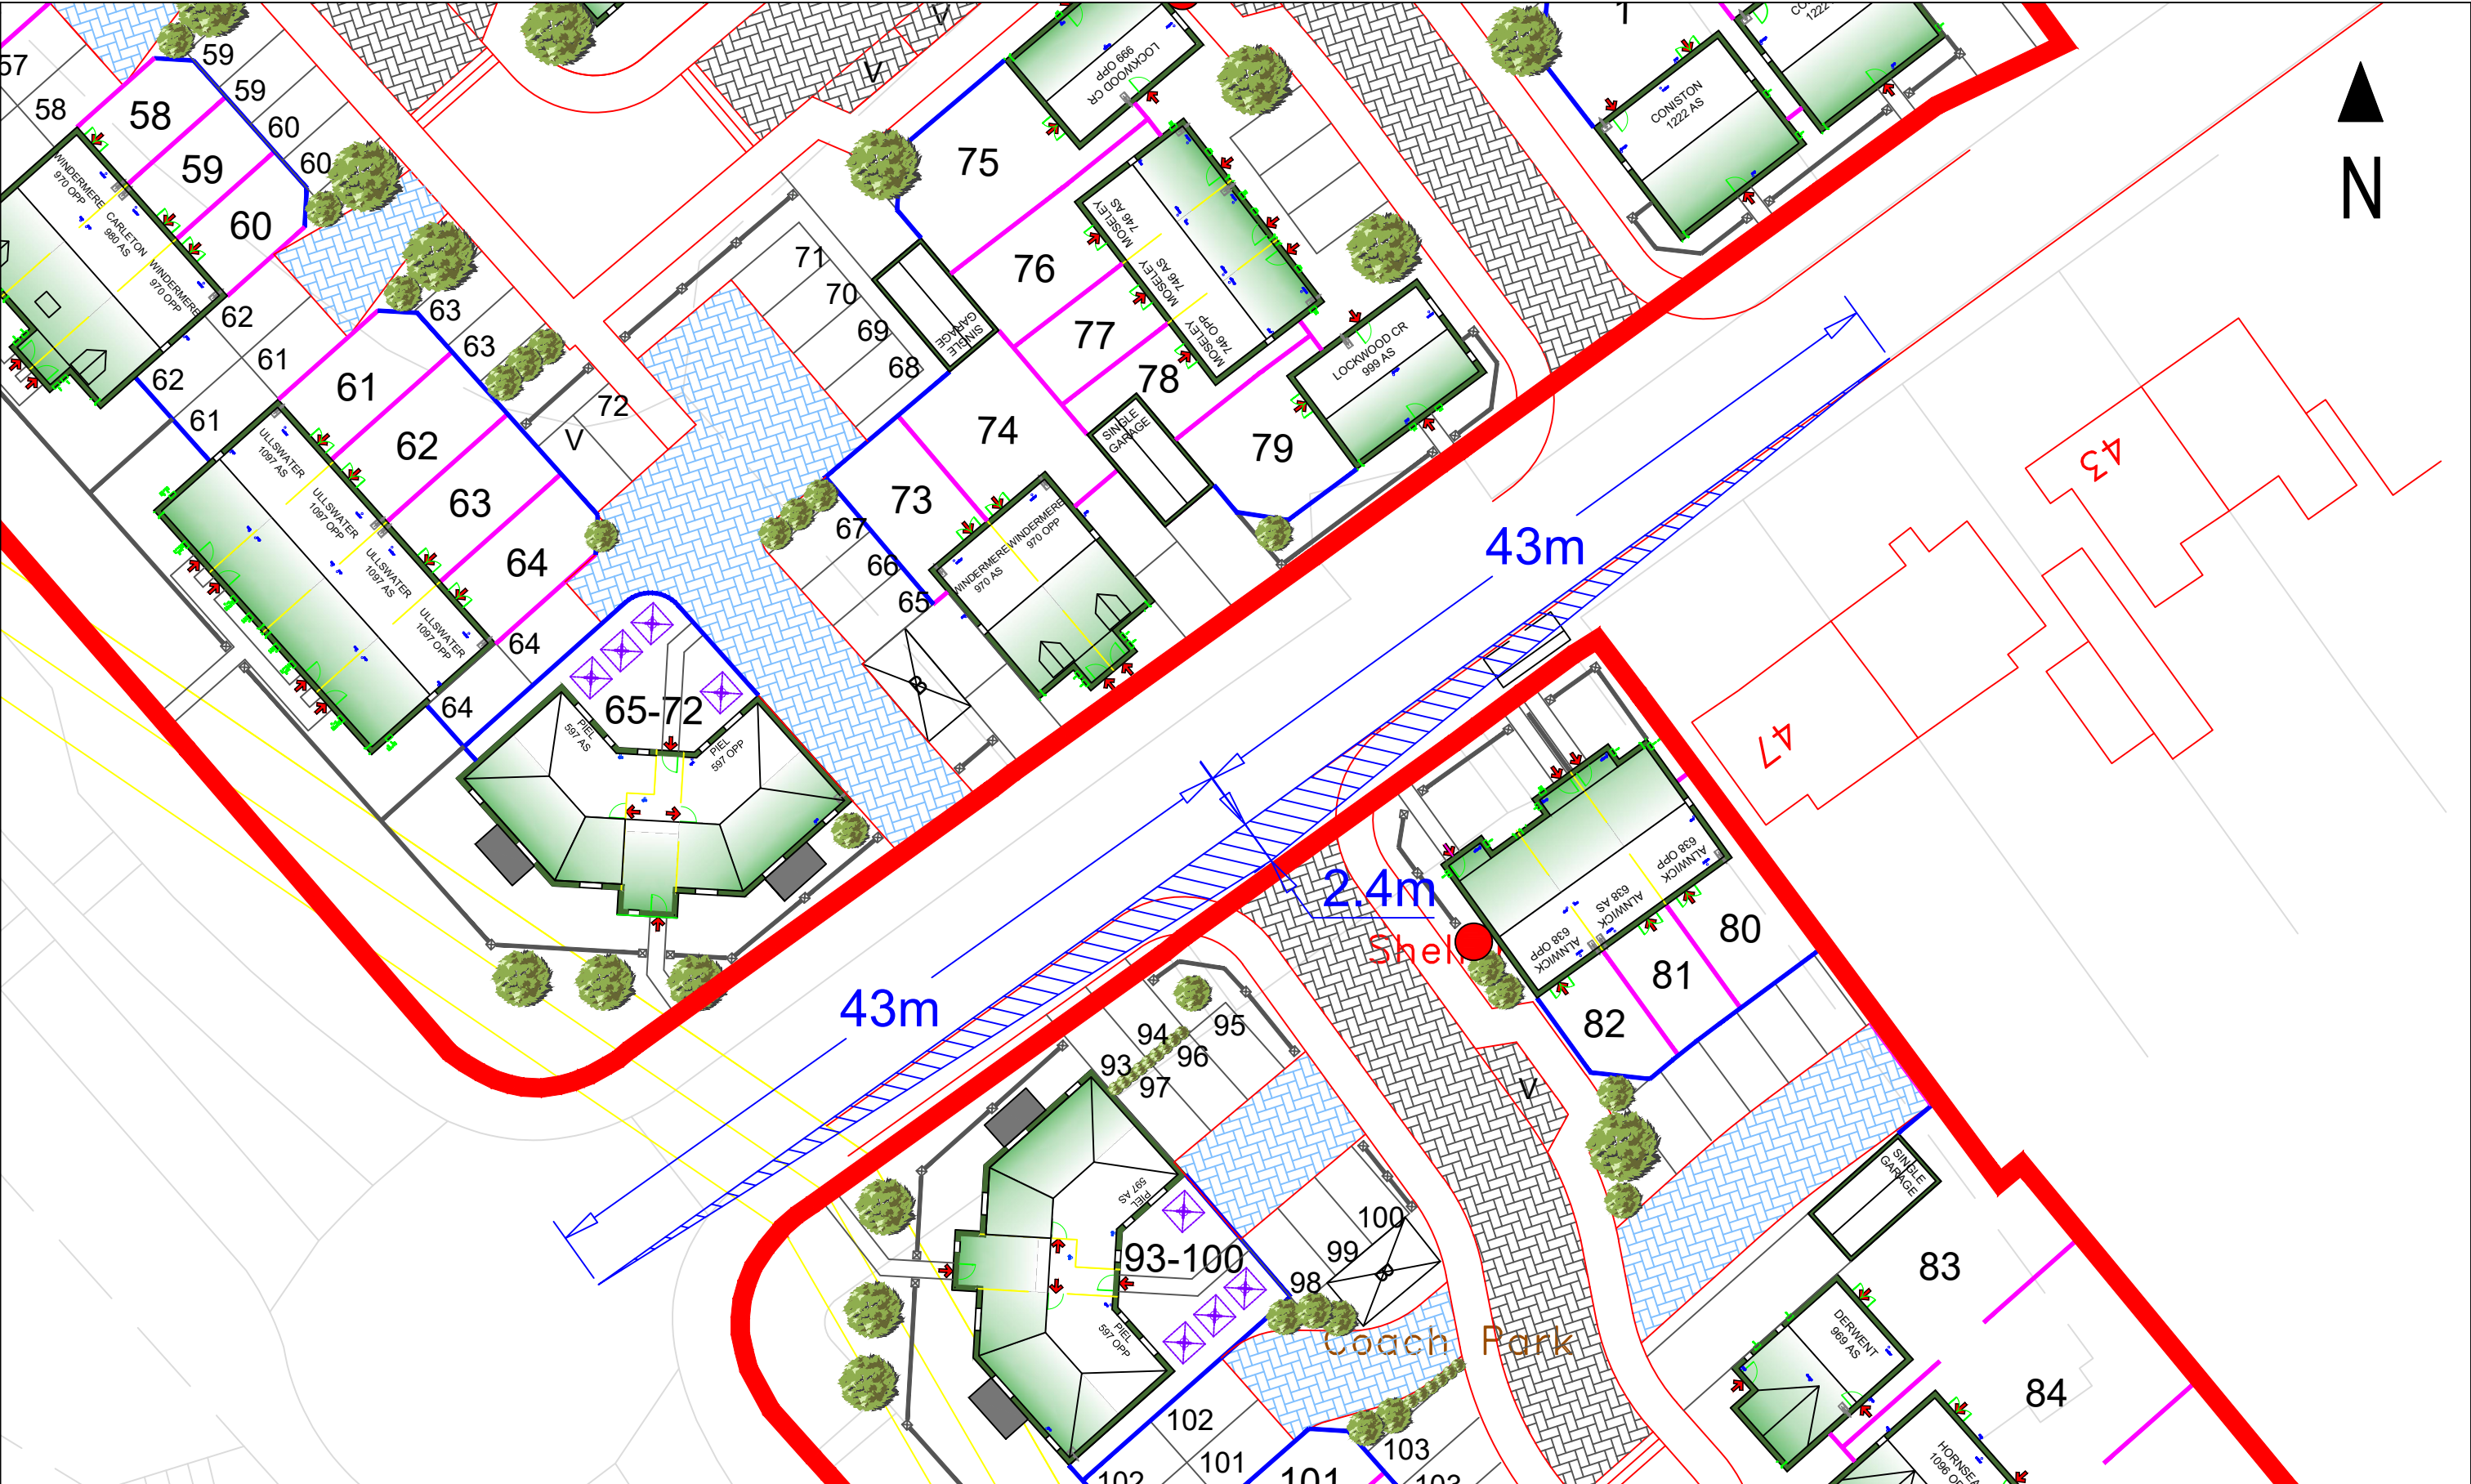

Drawing Title 2.4m x 43m Visibility Splay	Client Persimmon Homes	 Unit 9 Oak Tree Court Mulberry Drive Cardiff Gate Business Park Cardiff CF23 8RS T 029 2073 2652	Scale: 1:300@A3								
	Designed by: KW										
	Drawn by: KW										
	Job Title Afan Lido		Ckd/Appd: PO'C	Rev.	Date.	Amendment.			Des.	Drm.	
	1st Issued: Dec 2020		Drg No: Appendix C						Rev		
	Job No: T20.101										

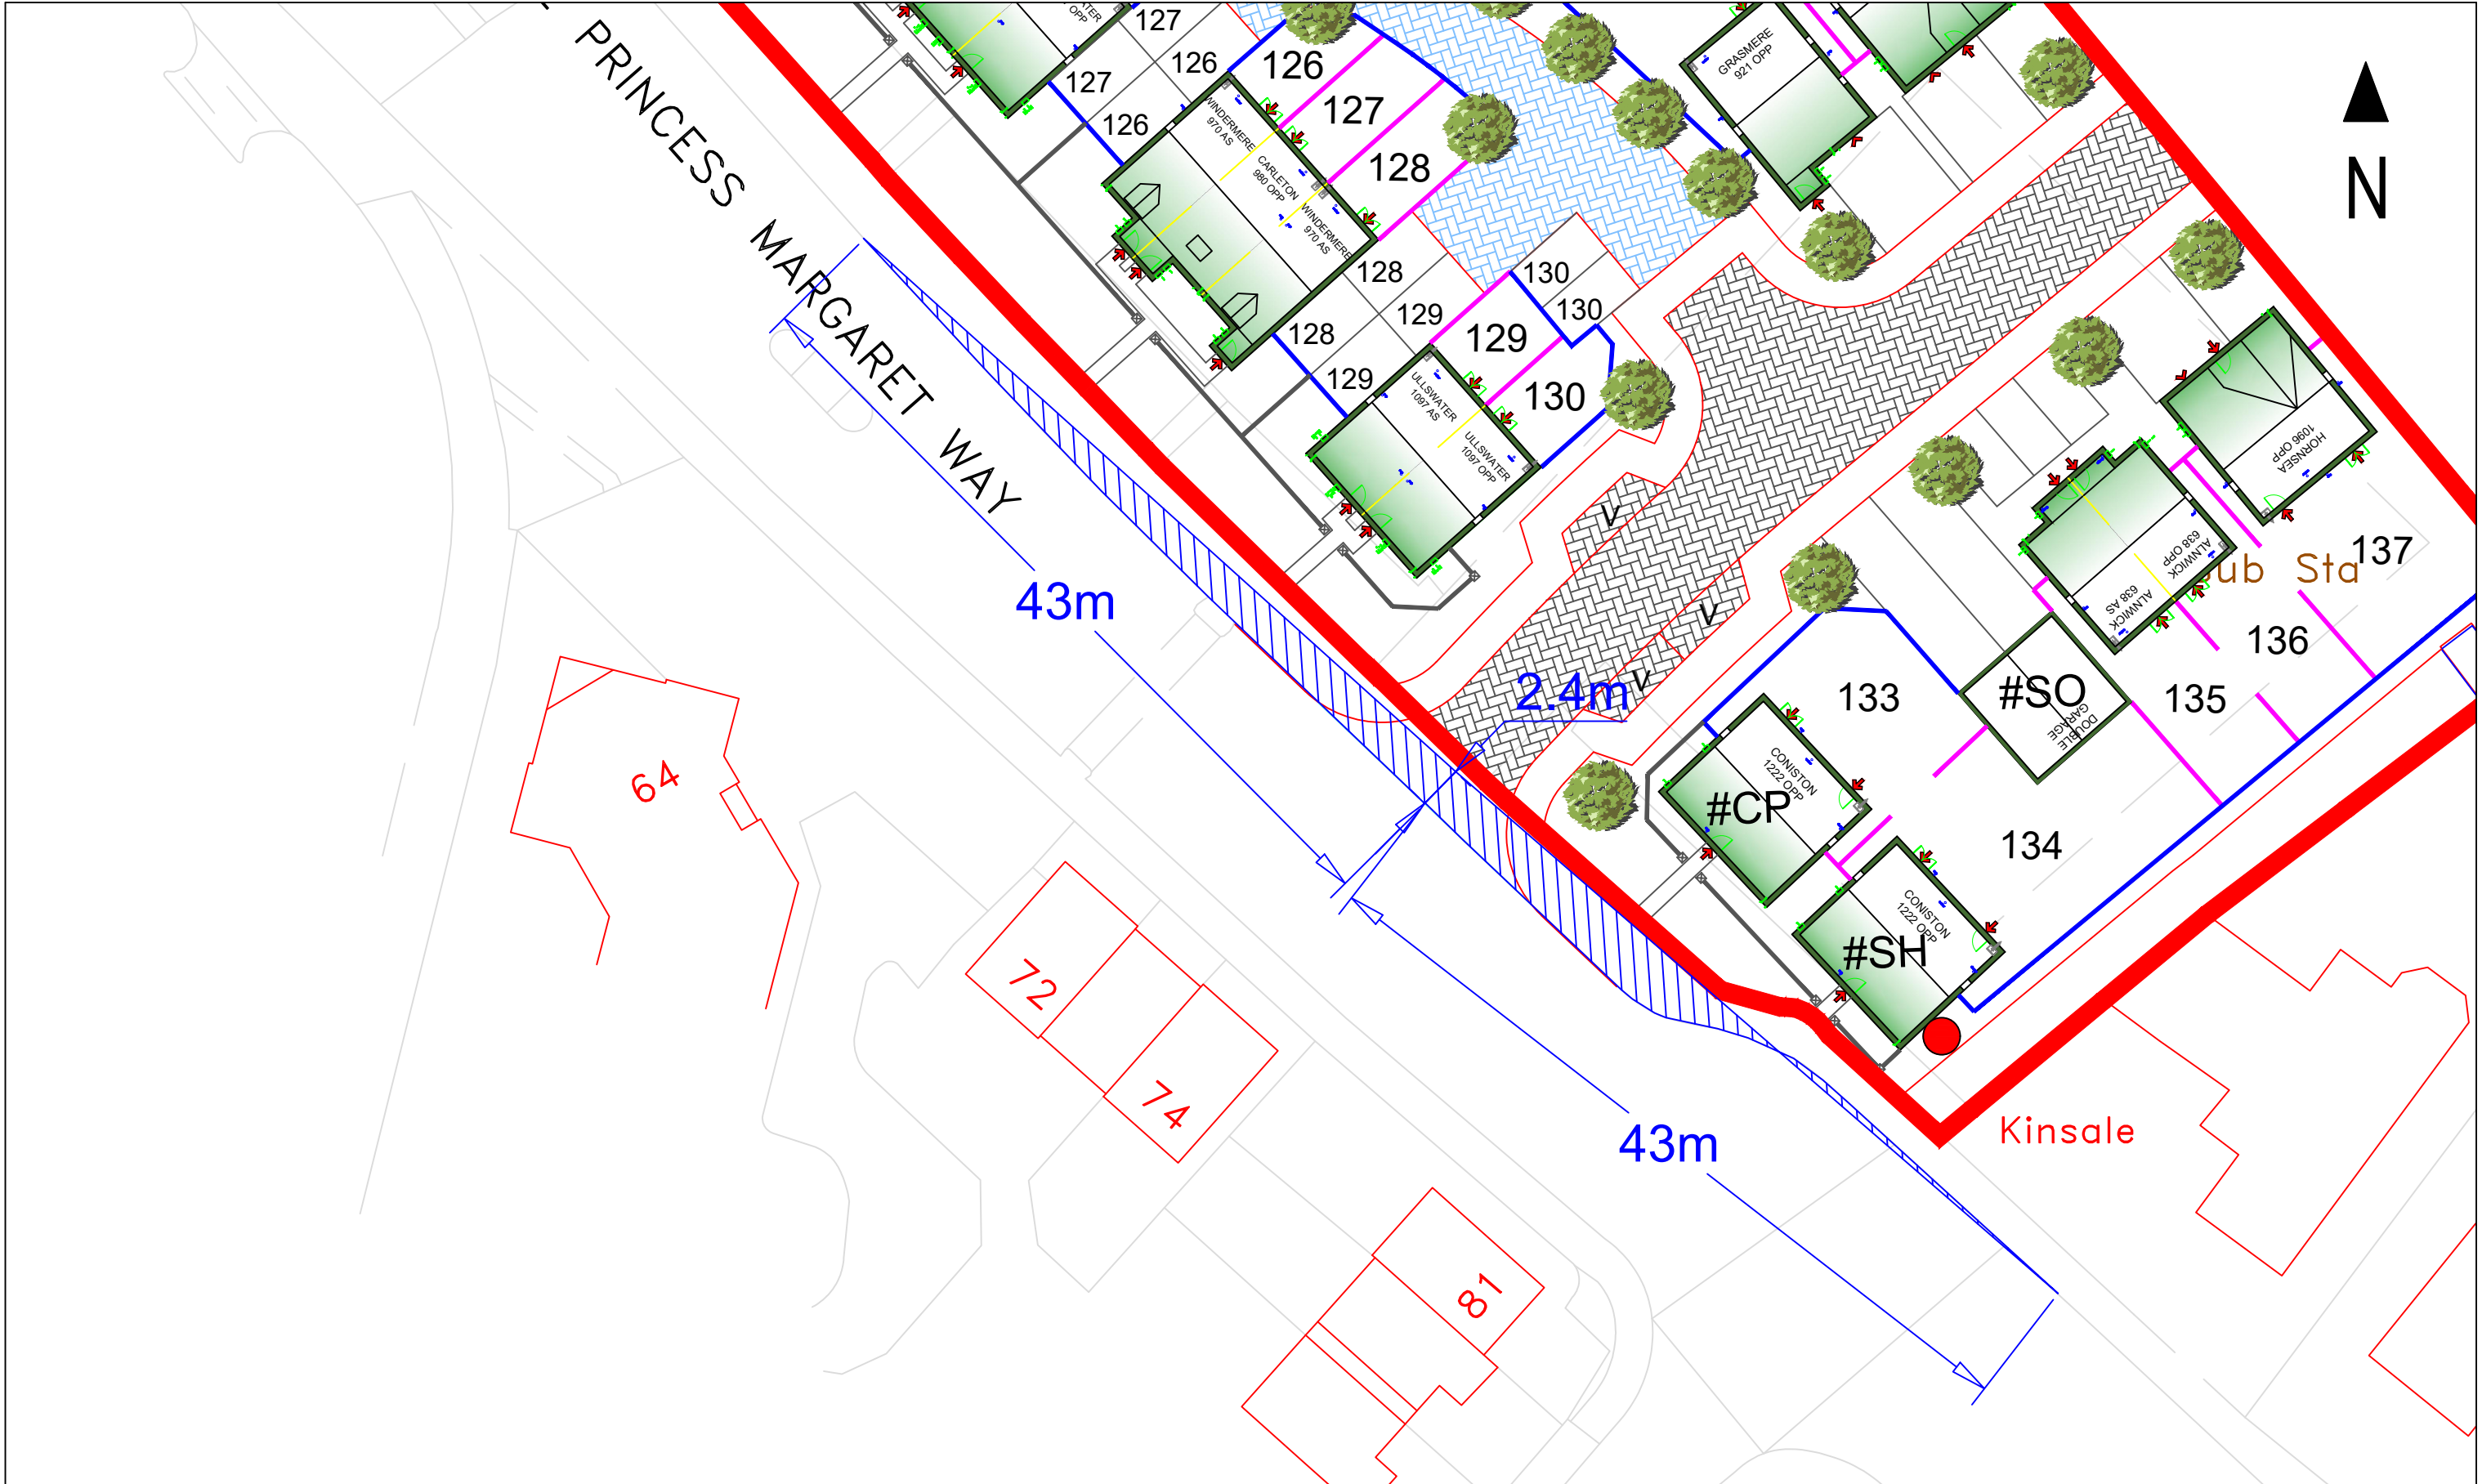

Drawing Title 2.4m x 43m Visibility Splay	Client Persimmon Homes	 Unit 9 Oak Tree Court Mulberry Drive Cardiff Gate Business Park Cardiff CF23 8RS T 029 2073 2652	Scale:	1:300@A3								
	Designed by:		KW									
	Drawn by:		KW									
	Job Title Afan Lido		Ckd/Appd:	PO'C	Rev.	Date.	Amendment.			Des.	Drn.	
			1st Issued:	Dec 2020	Drg No:						Rev	
			Job No:	T20.101	Appendix C							