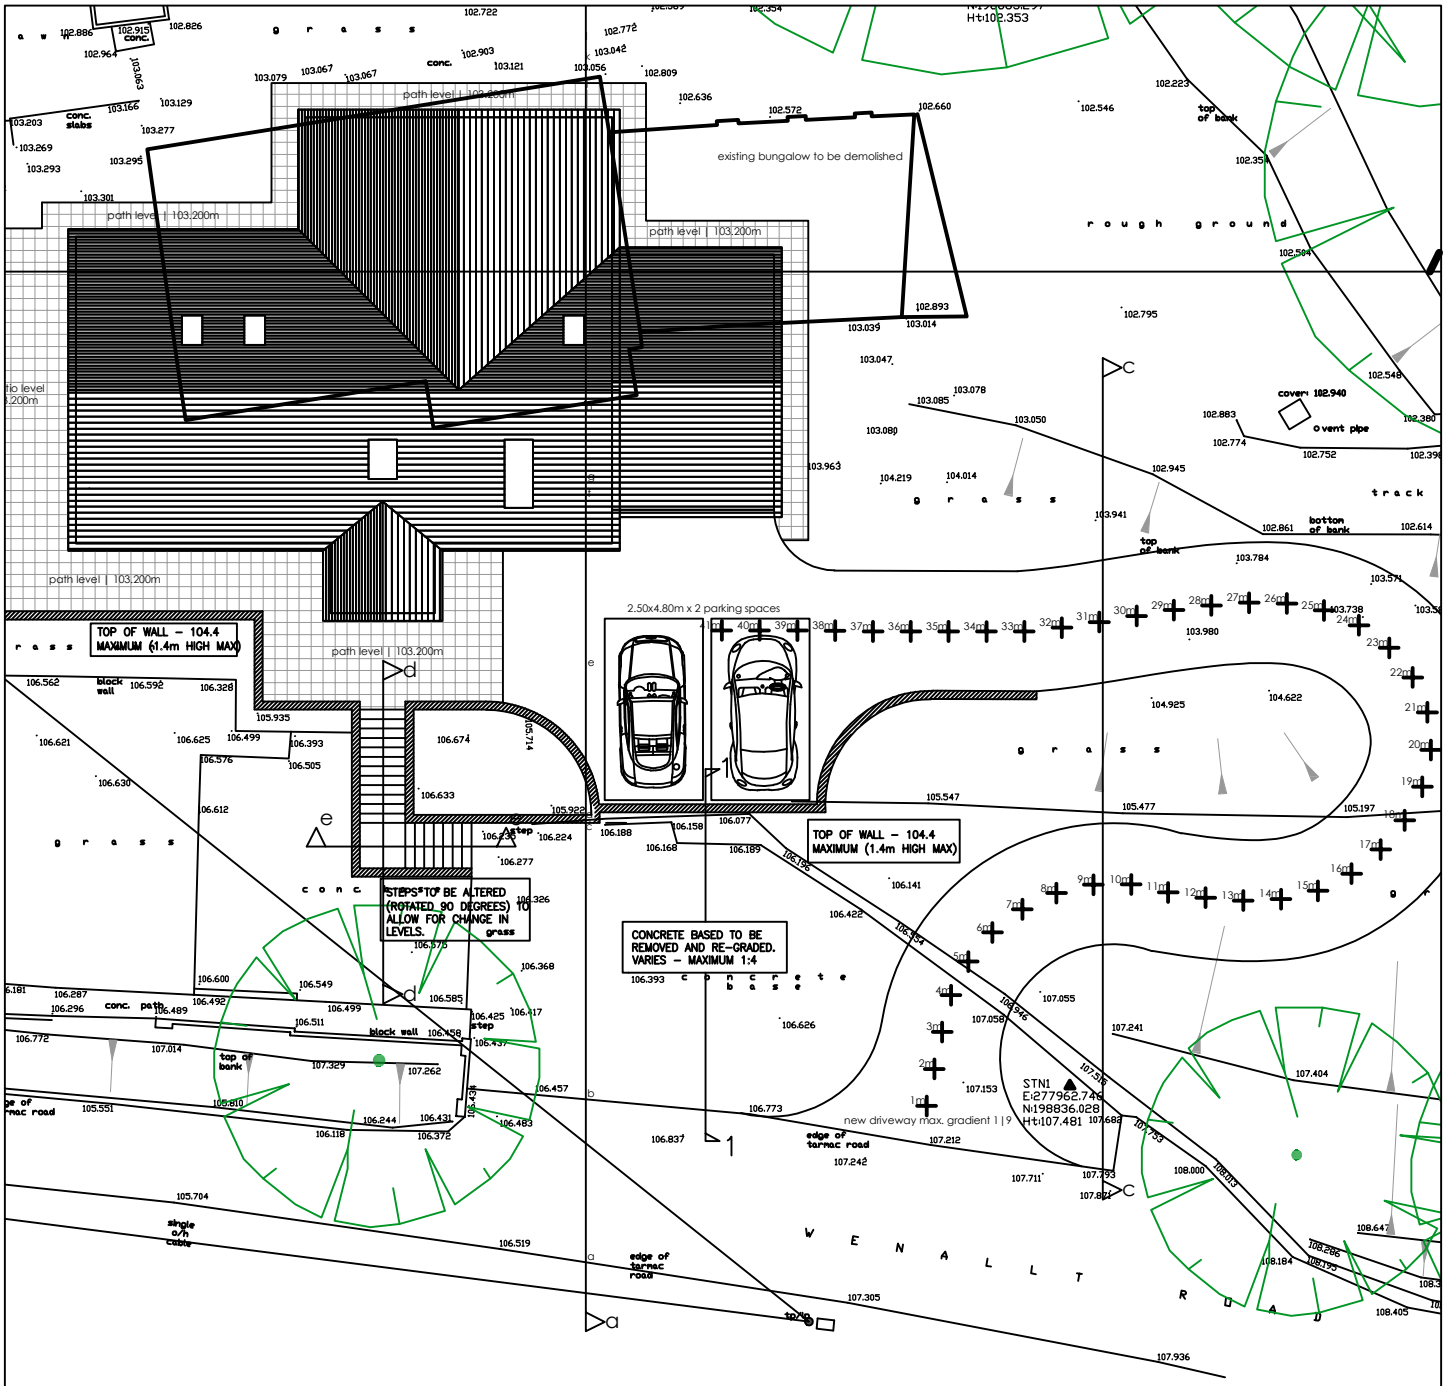
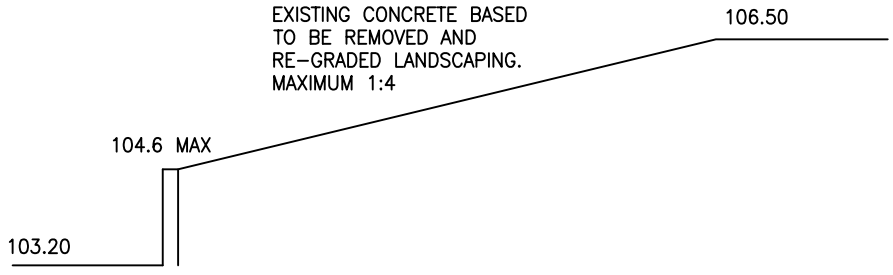



SECTION 1–1

Job title

89 WENALLT ROAD, TONNA.

Drawing title

PROPOSED RETAINING WALL HEIGHTS

CLIENT

MR AND MRS REES

| Job No: | drg No: |
|---|---|
| 2021/01 | ESK01 |
| scales: NTS | |