
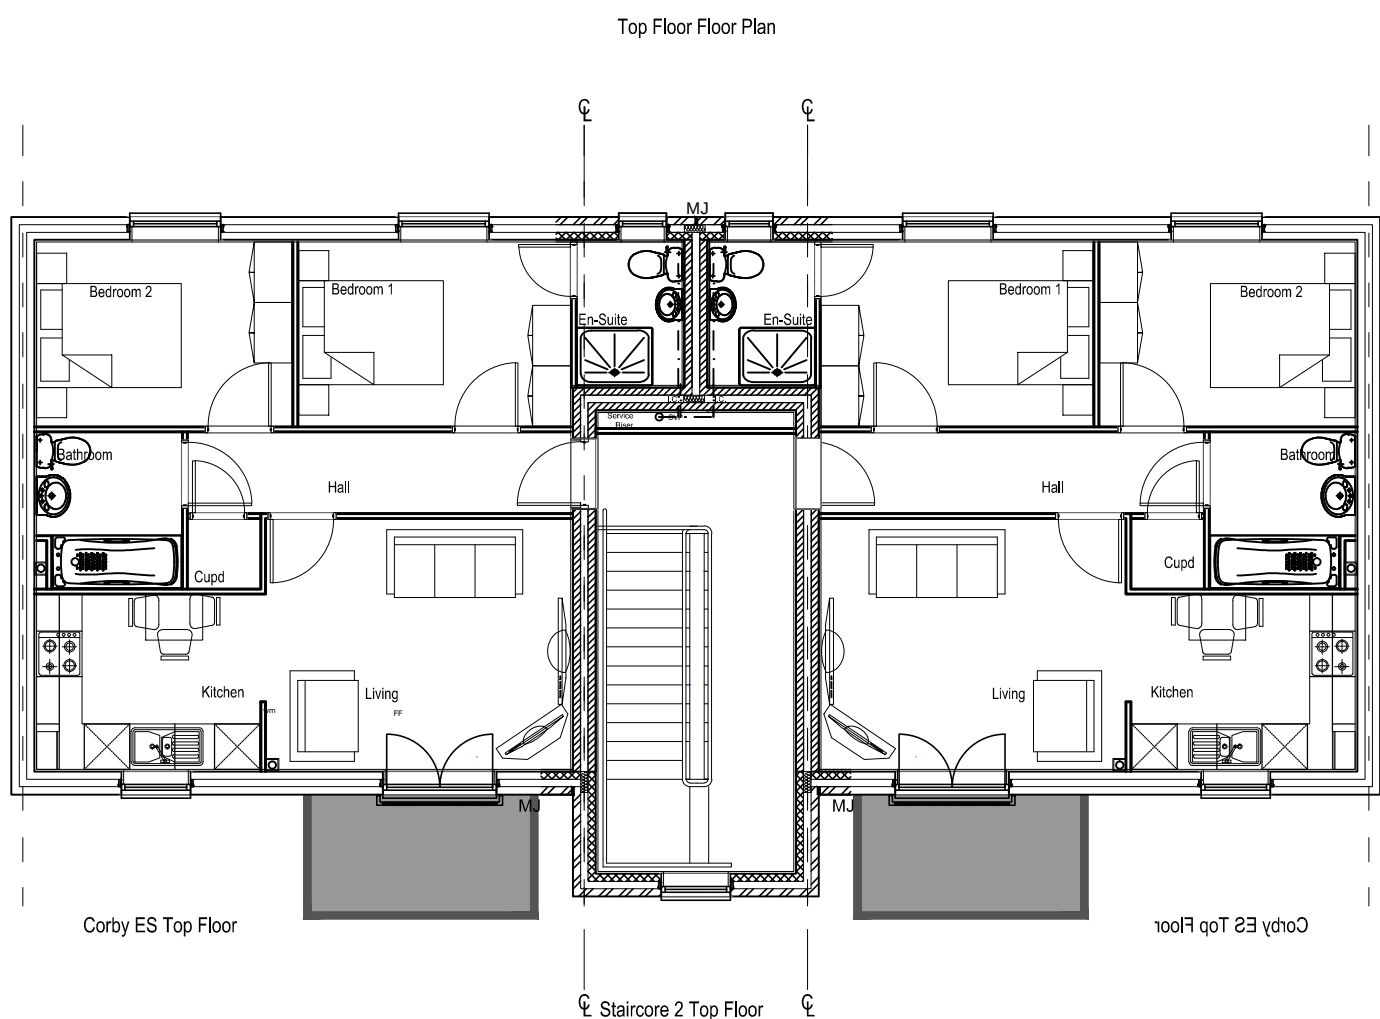
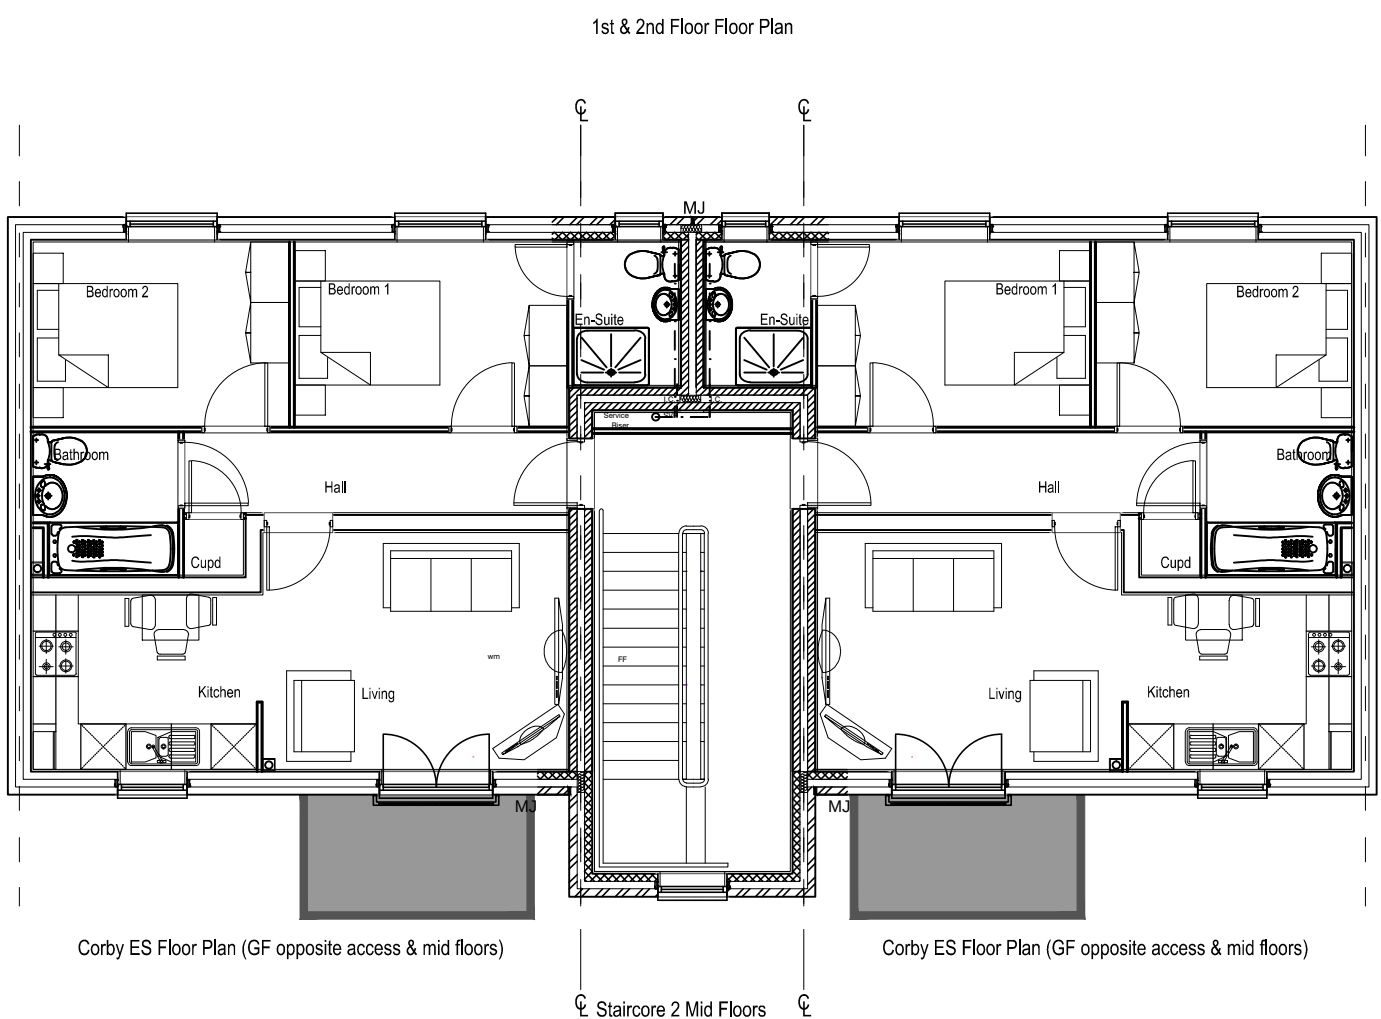
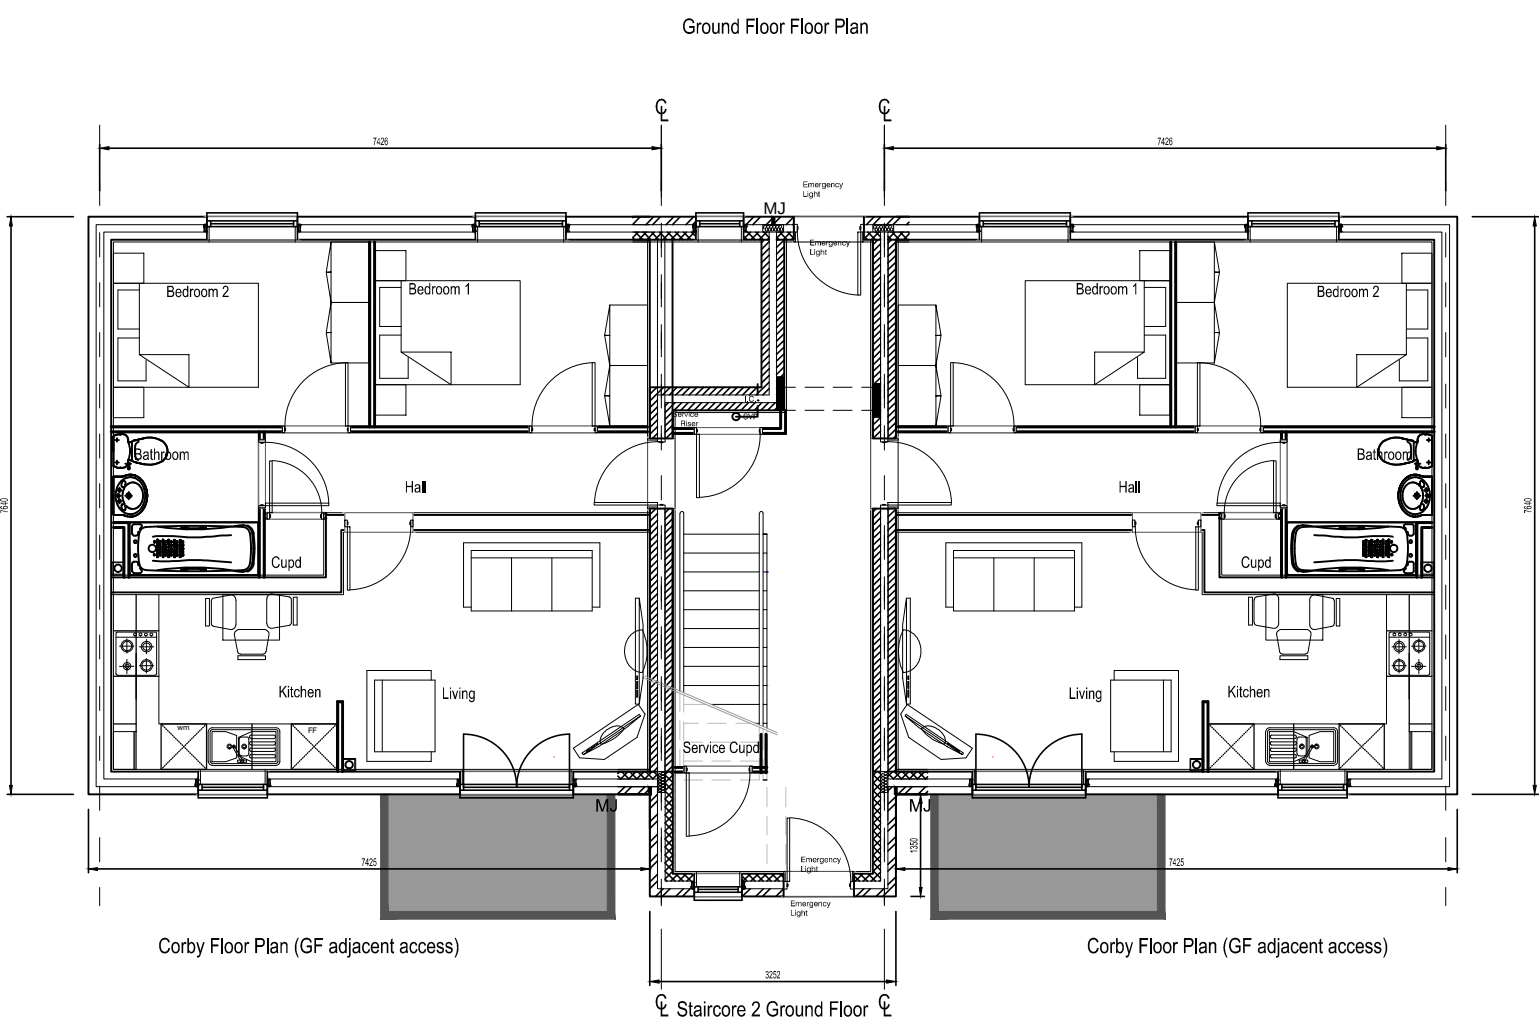


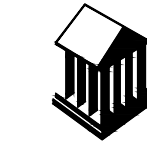

Site elevation updated.	13/04/2021	JP	C
Balconies added to side elevations.	22/03/2021	JP	B
Roof updated to Hip Roof.	14/12/2020	JP	A
Revision Details	CG	JP	JP

**PERSIMMON**
Together, we make a home

Site Name:	Date:	
Afan Lido	29/07/2020	
Location:	Scale:	
Aberavon	1:100@A1 1:200@A3	
Drawing Name/Title:		
Corby Planning Elevations		
Drawn By:	Checked By:	Approved By:
CG	JP	JP
Job Number:	Drawing Number:	
###	CPE01	
	Revision:	
	C	

For Weatherboarding Colour
Please Refer To Site Layout