

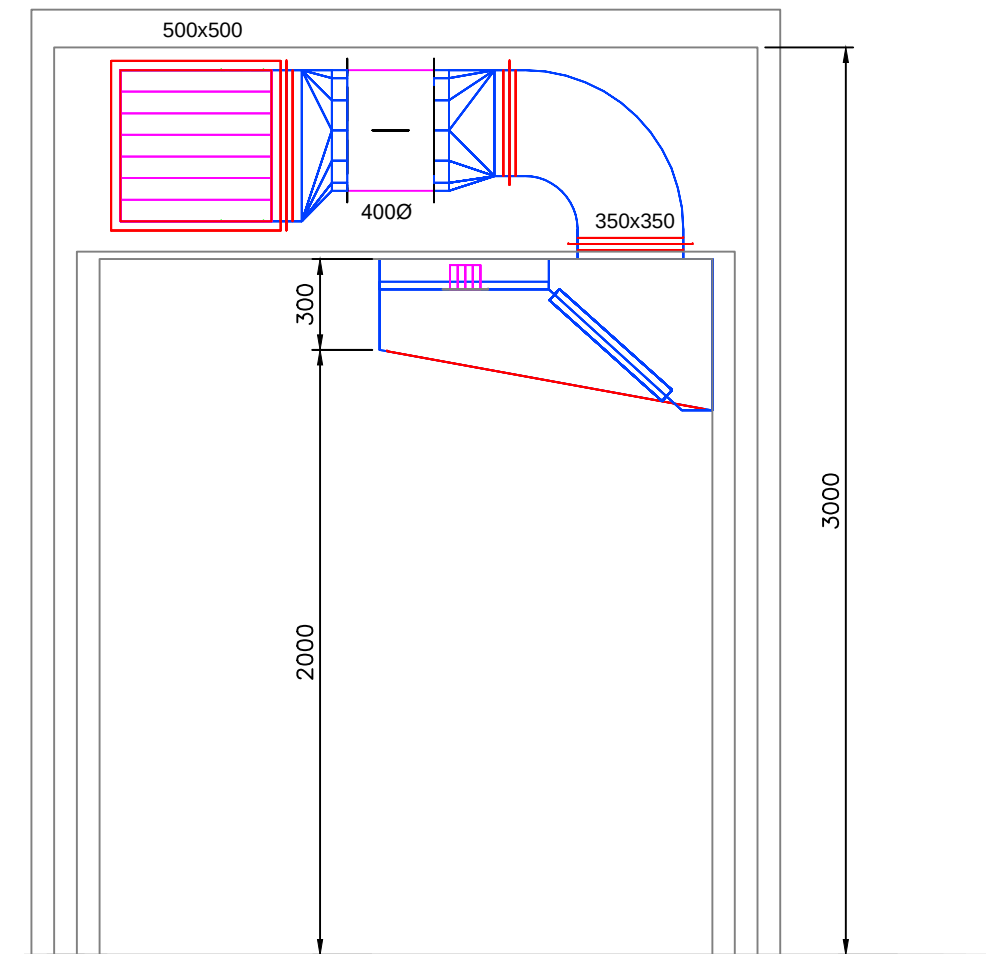


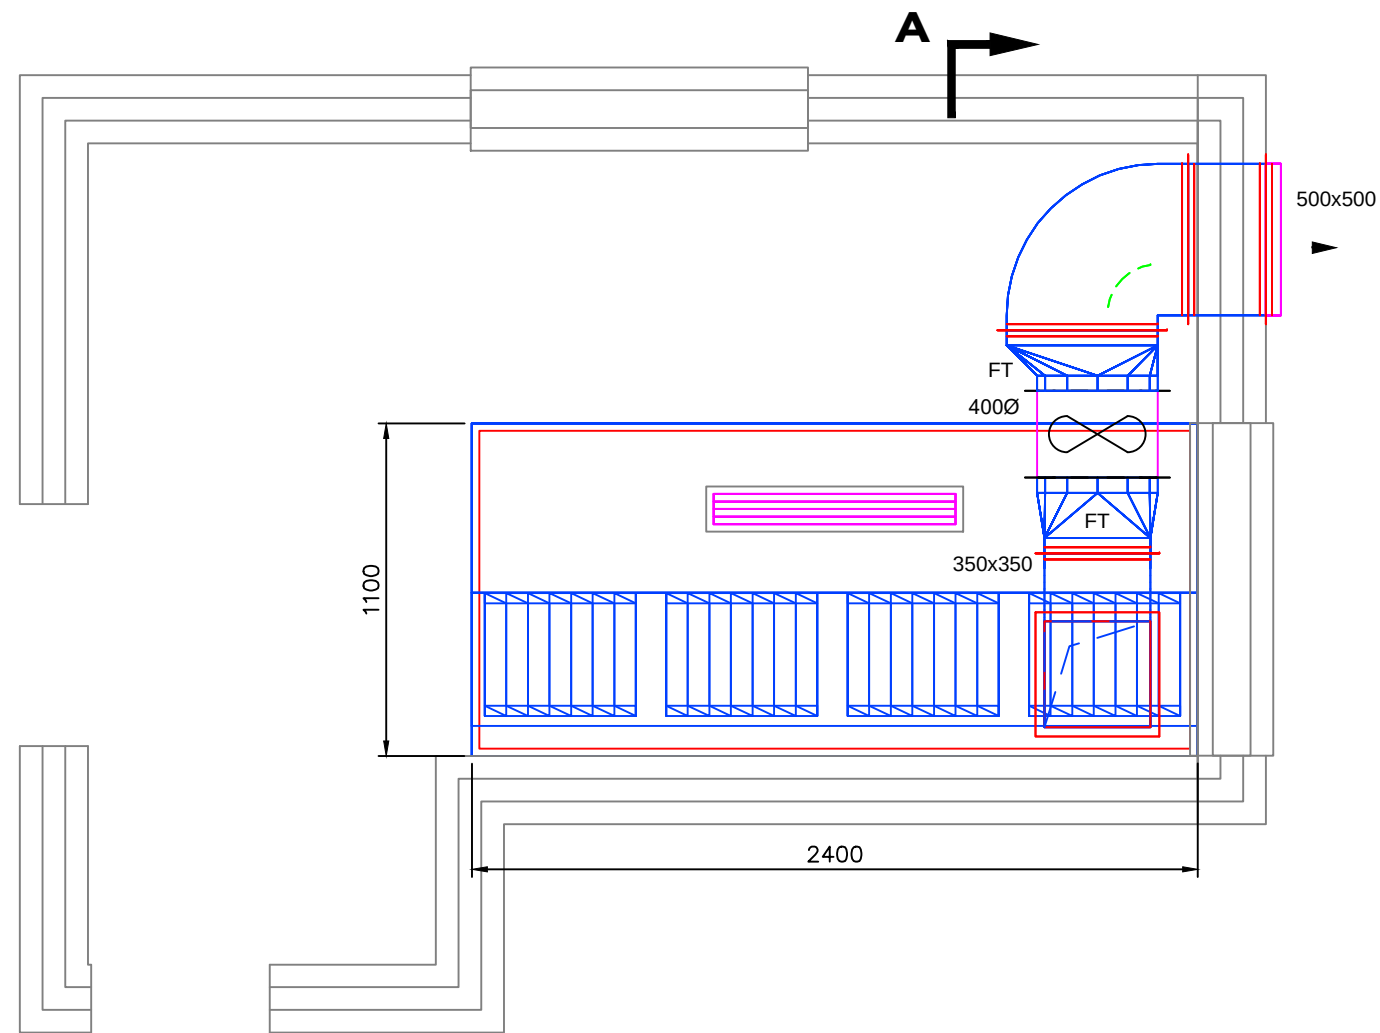

SECTION ON ARROW A

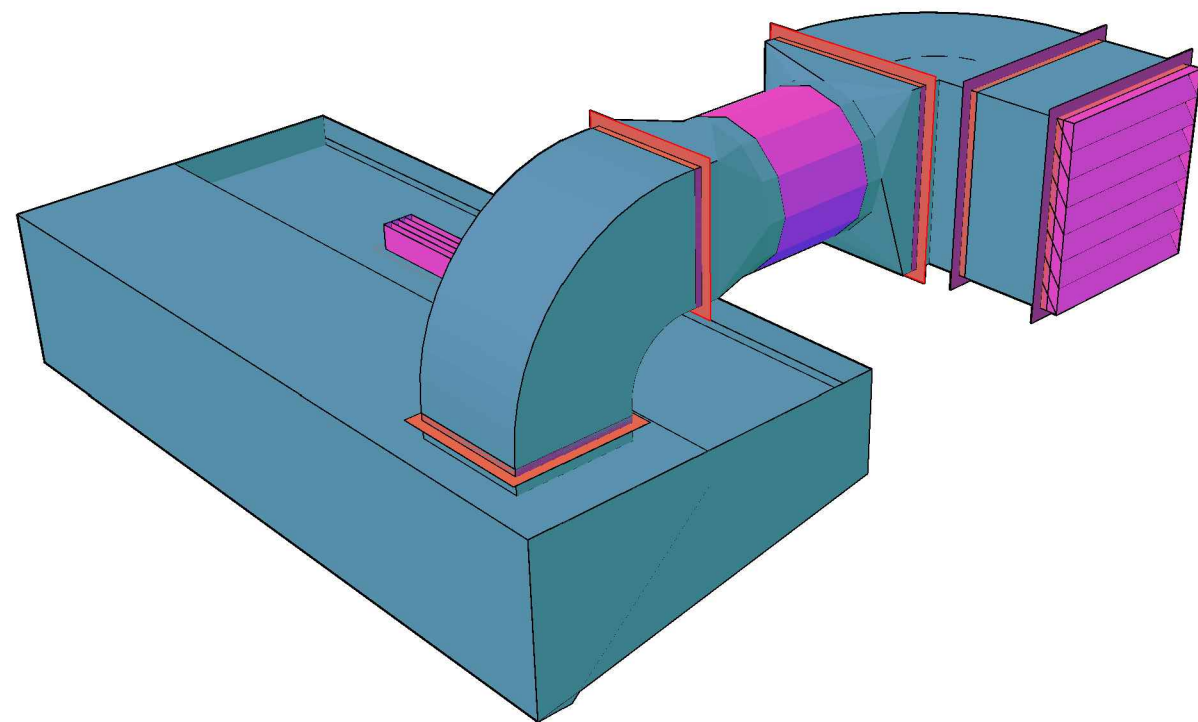

PROJECT: PONTARDAWE			
DATE: 29/03/21	SCALE: 1:25@A3		
DRG NO: PONT-01	REV: 1		
DRAWN BY: RE	DO NOT SCALE		