



RHODFA FASARN / SYCAMORE AVENUE

1:100 Detail included for front parking

Block Plan 1:500

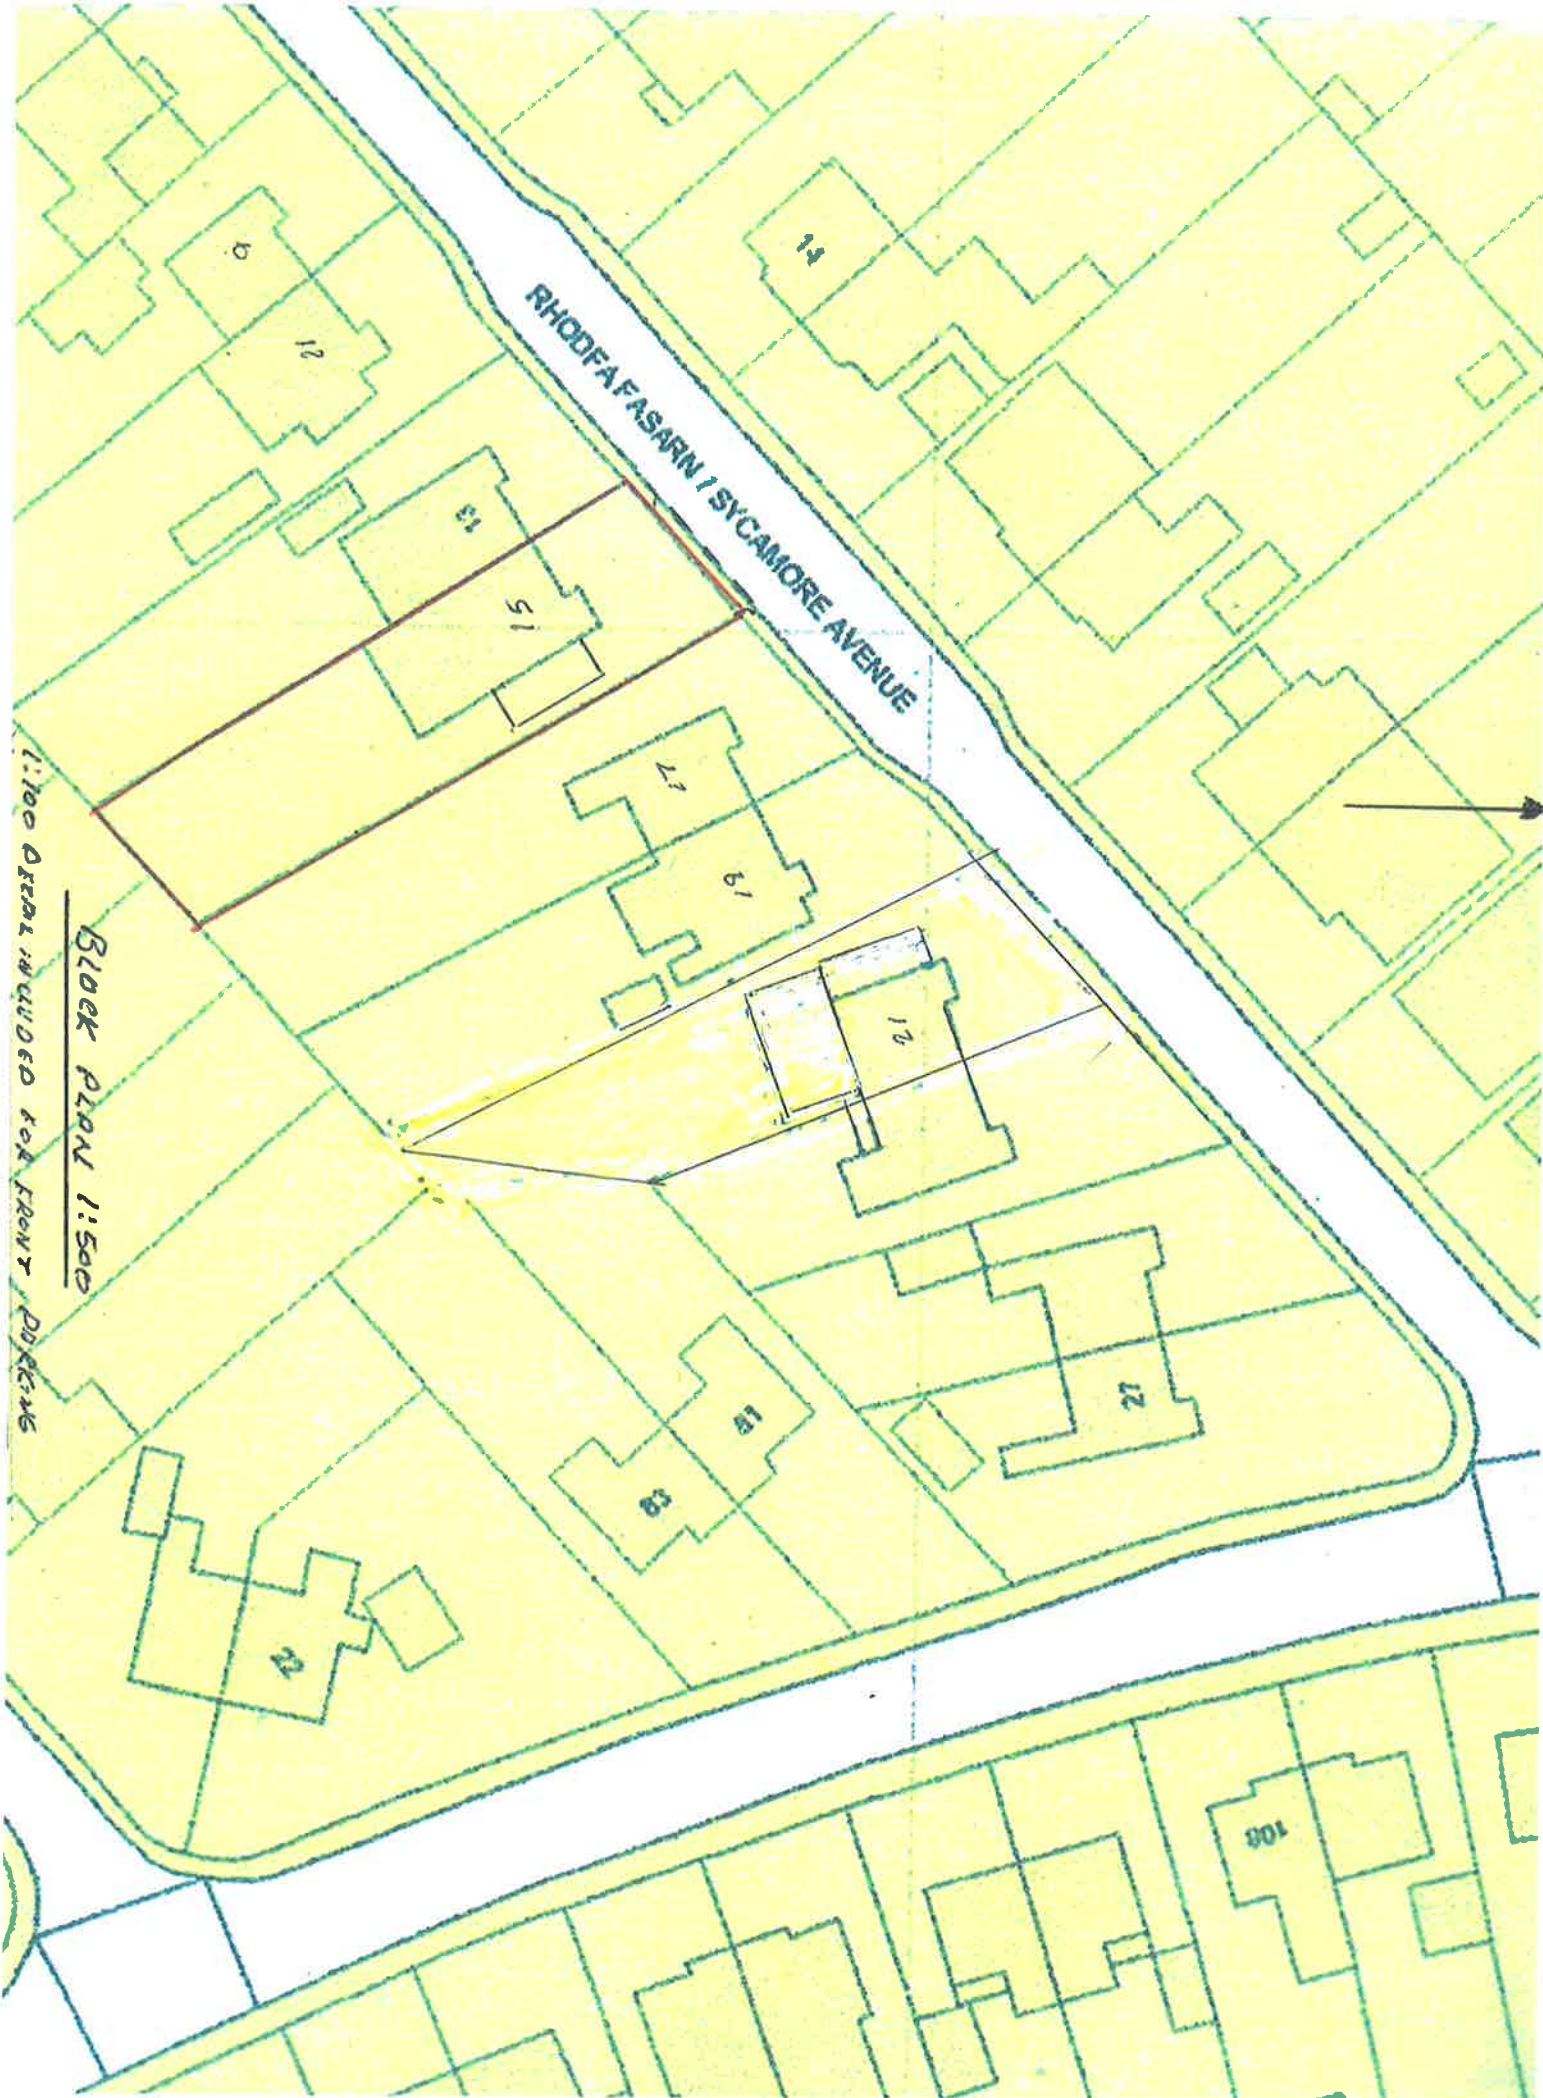

SITE LOCATION PLAN
AREA 2 HA
SCALE 1:1250 on A4
CENTRE COORDINATES: 276129, 196679

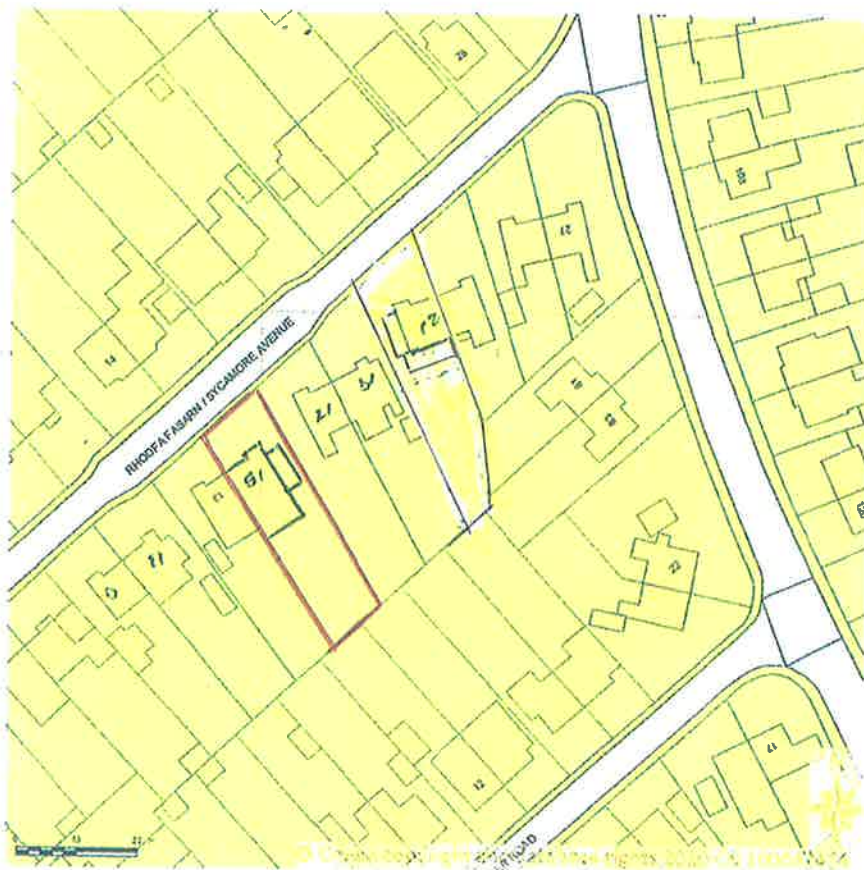

Supplied by Streetwise Maps Ltd
www.streetwise.net
Licence No: 100047474
23/11/2020 09:52

PROPOSED LAYOUT FRONT OF PROPERTY

15 SYCAMORE AVENUE

CIMBA, NORTH

