



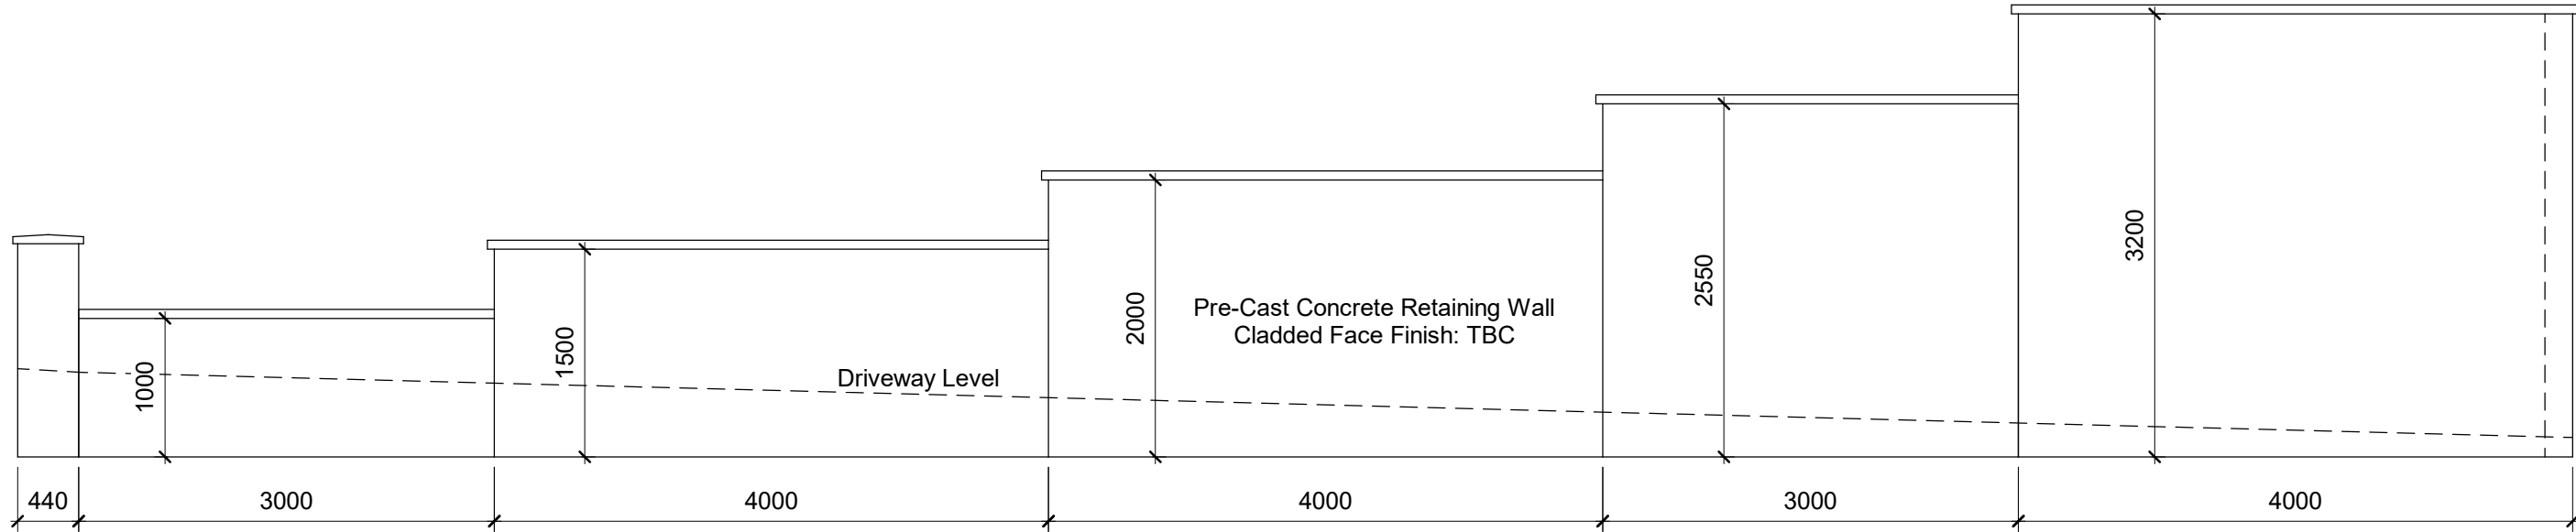


Section A

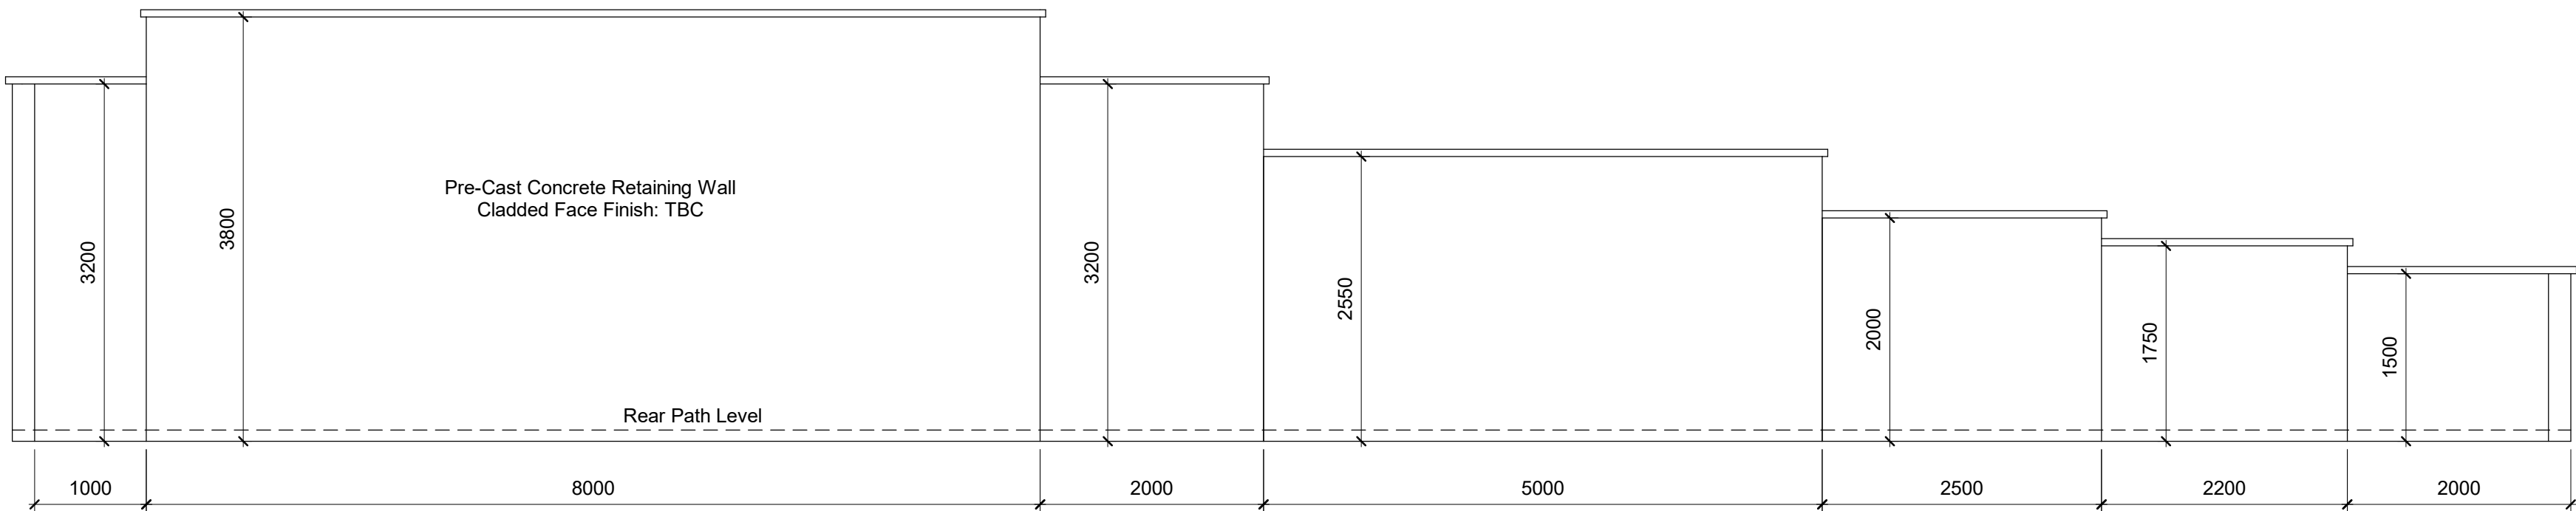

Section B

- 1000mm High Retaining Wall
- 1500mm High Retaining Wall
- 1750mm High Retaining Wall
- 2000mm High Retaining Wall
- 2550mm High Retaining Wall
- 3200mm High Retaining Wall
- 3800mm High Retaining Wall

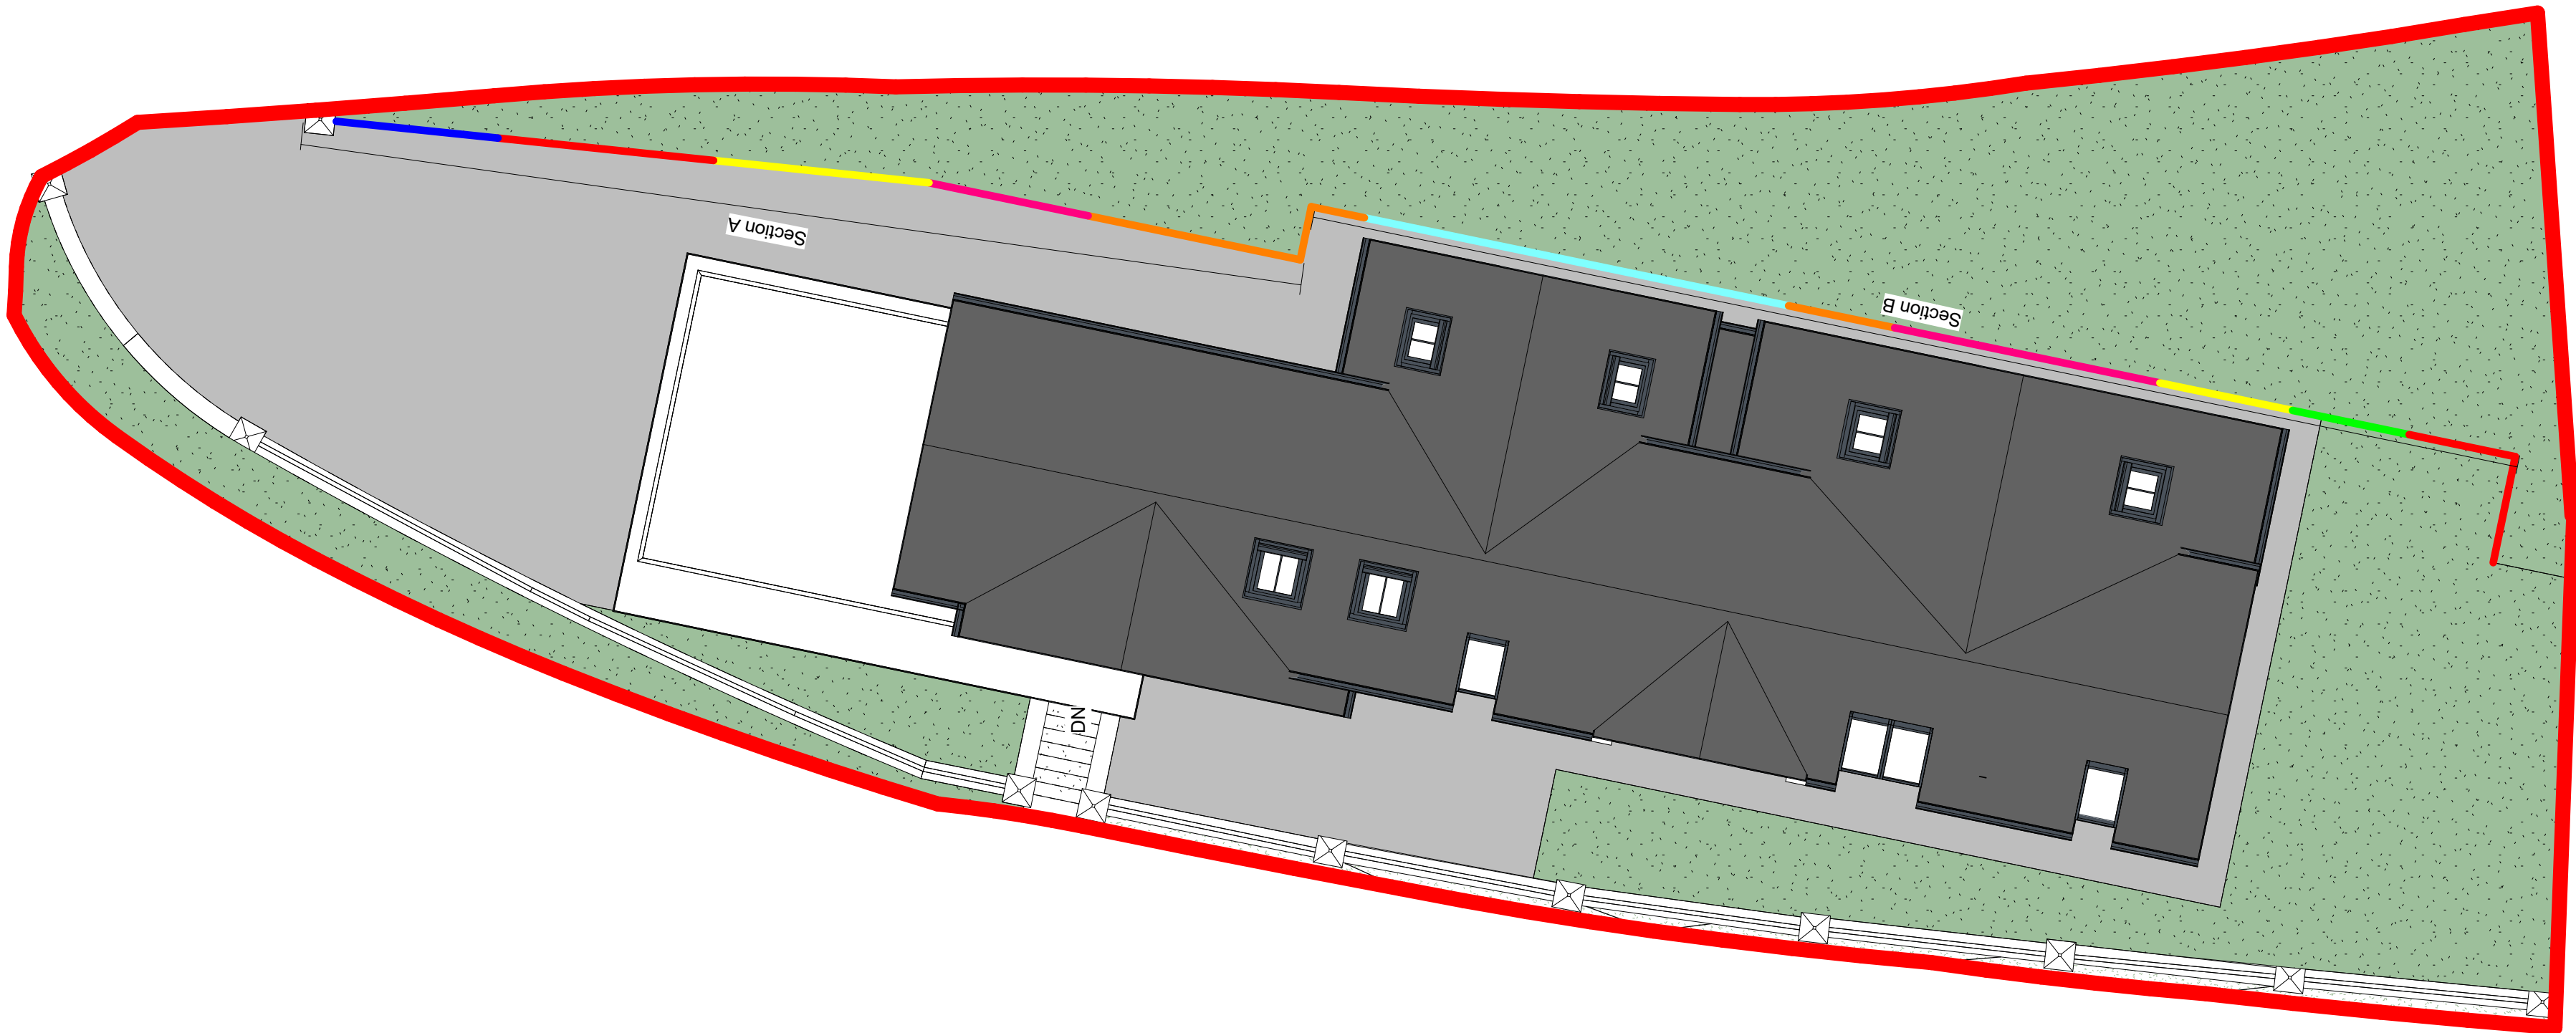



CONCEPT DESIGNS

DRAWING STATUS	
Planning	
PROJECT	
3 Fernfield, Baglan - Bungalow Conversion	
TITLE	
Rear Retaining Wall Elevations	
CLIENT	
Mr & Mrs R Hibbard	
DRAWN BY	DATE
Gareth Owen	15.04.21
SCALE (@A1)	PROJECT NO.
As indicated	GOOD RH01
DRAWING NO.	REV
S012	P1
GARETH OWEN CONCEPT DESIGNS LTD	
gareth@conceptdesigns.co.uk 01484 899999 www.garethowenconceptdesigns.co.uk	