



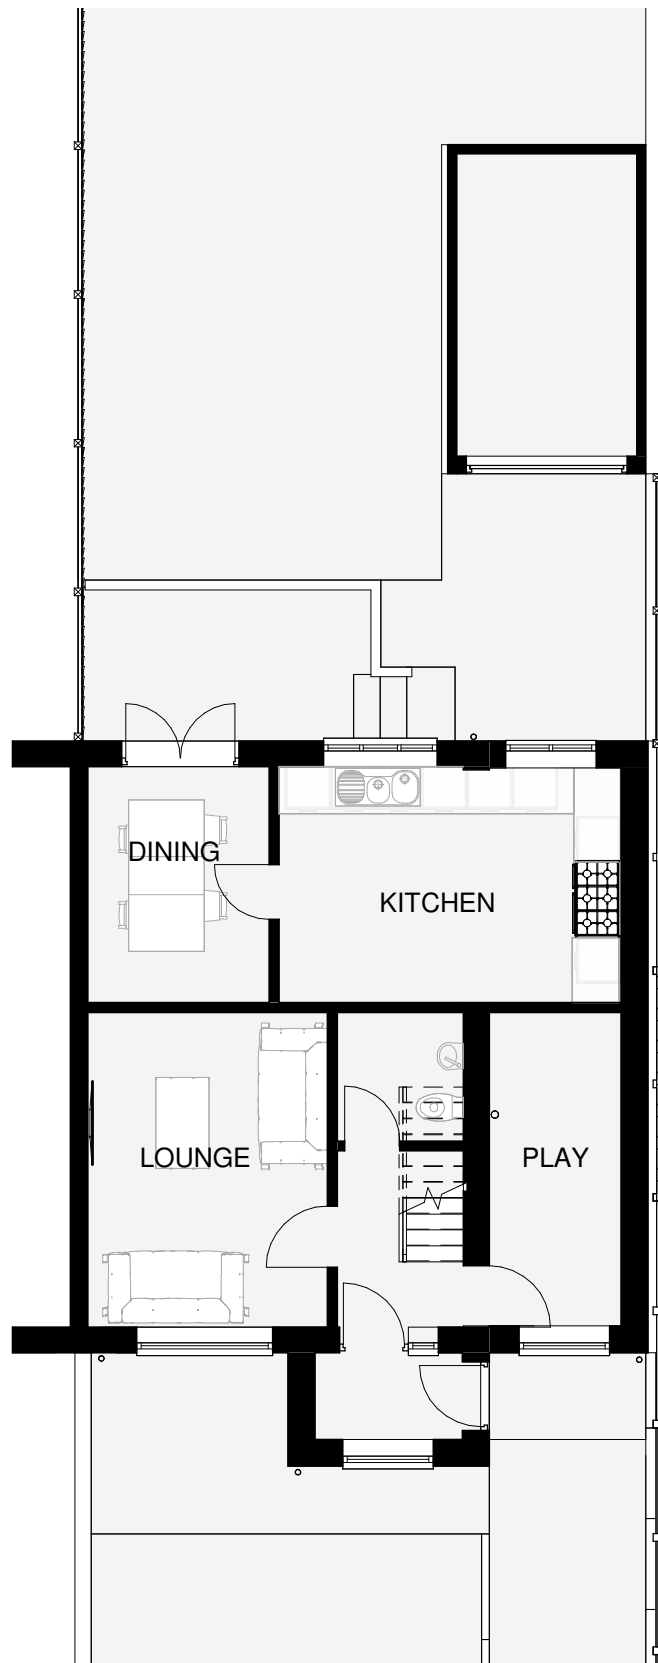

GROUND FLOOR - PROPOSED
1 : 100



FIRST FLOOR - PROPOSED
1 : 100

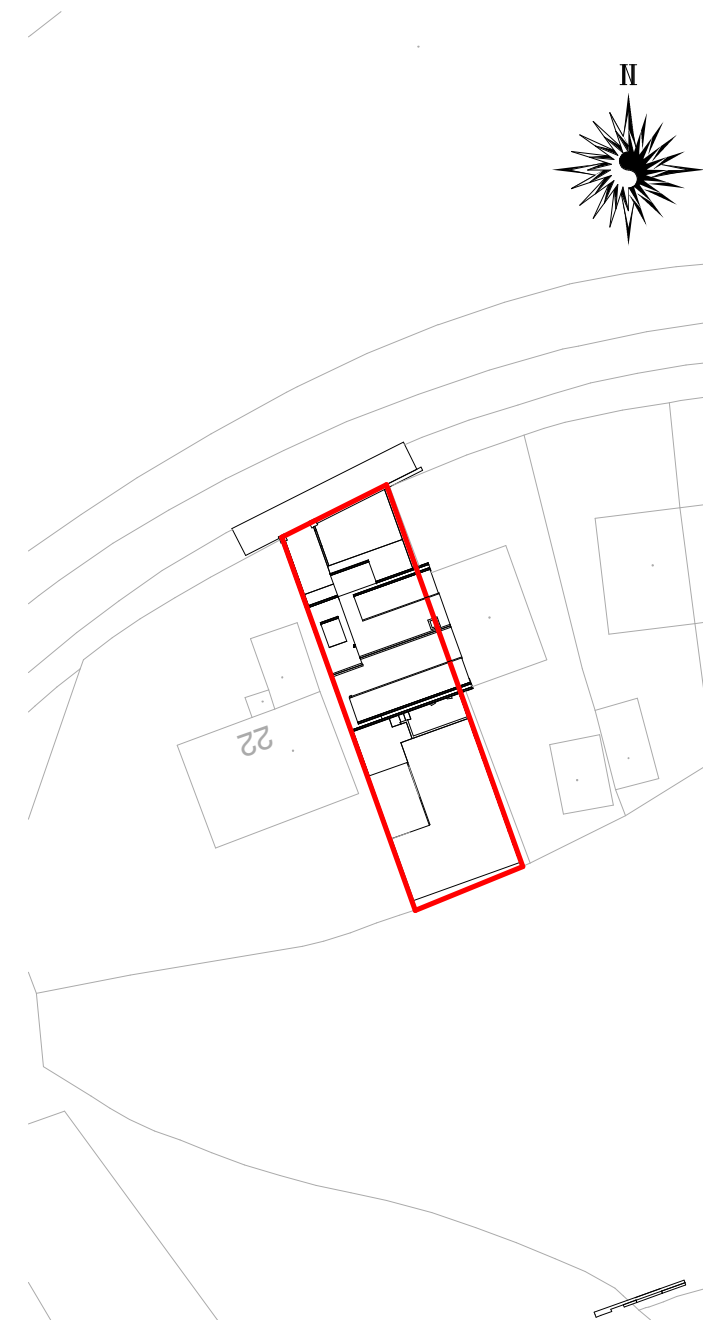

BLOCK PLAN
1 : 500

Project:
Mr B Baker-Rees
21 Crofton Drive, Baglan SA12 8UL

Title:
PROPOSED PLANS

Project number	Project Number	A3 - A103 rev C
Date	Issue Date	
Drawn by	JM	
Checked by	Checker	
Scale		As indicated