


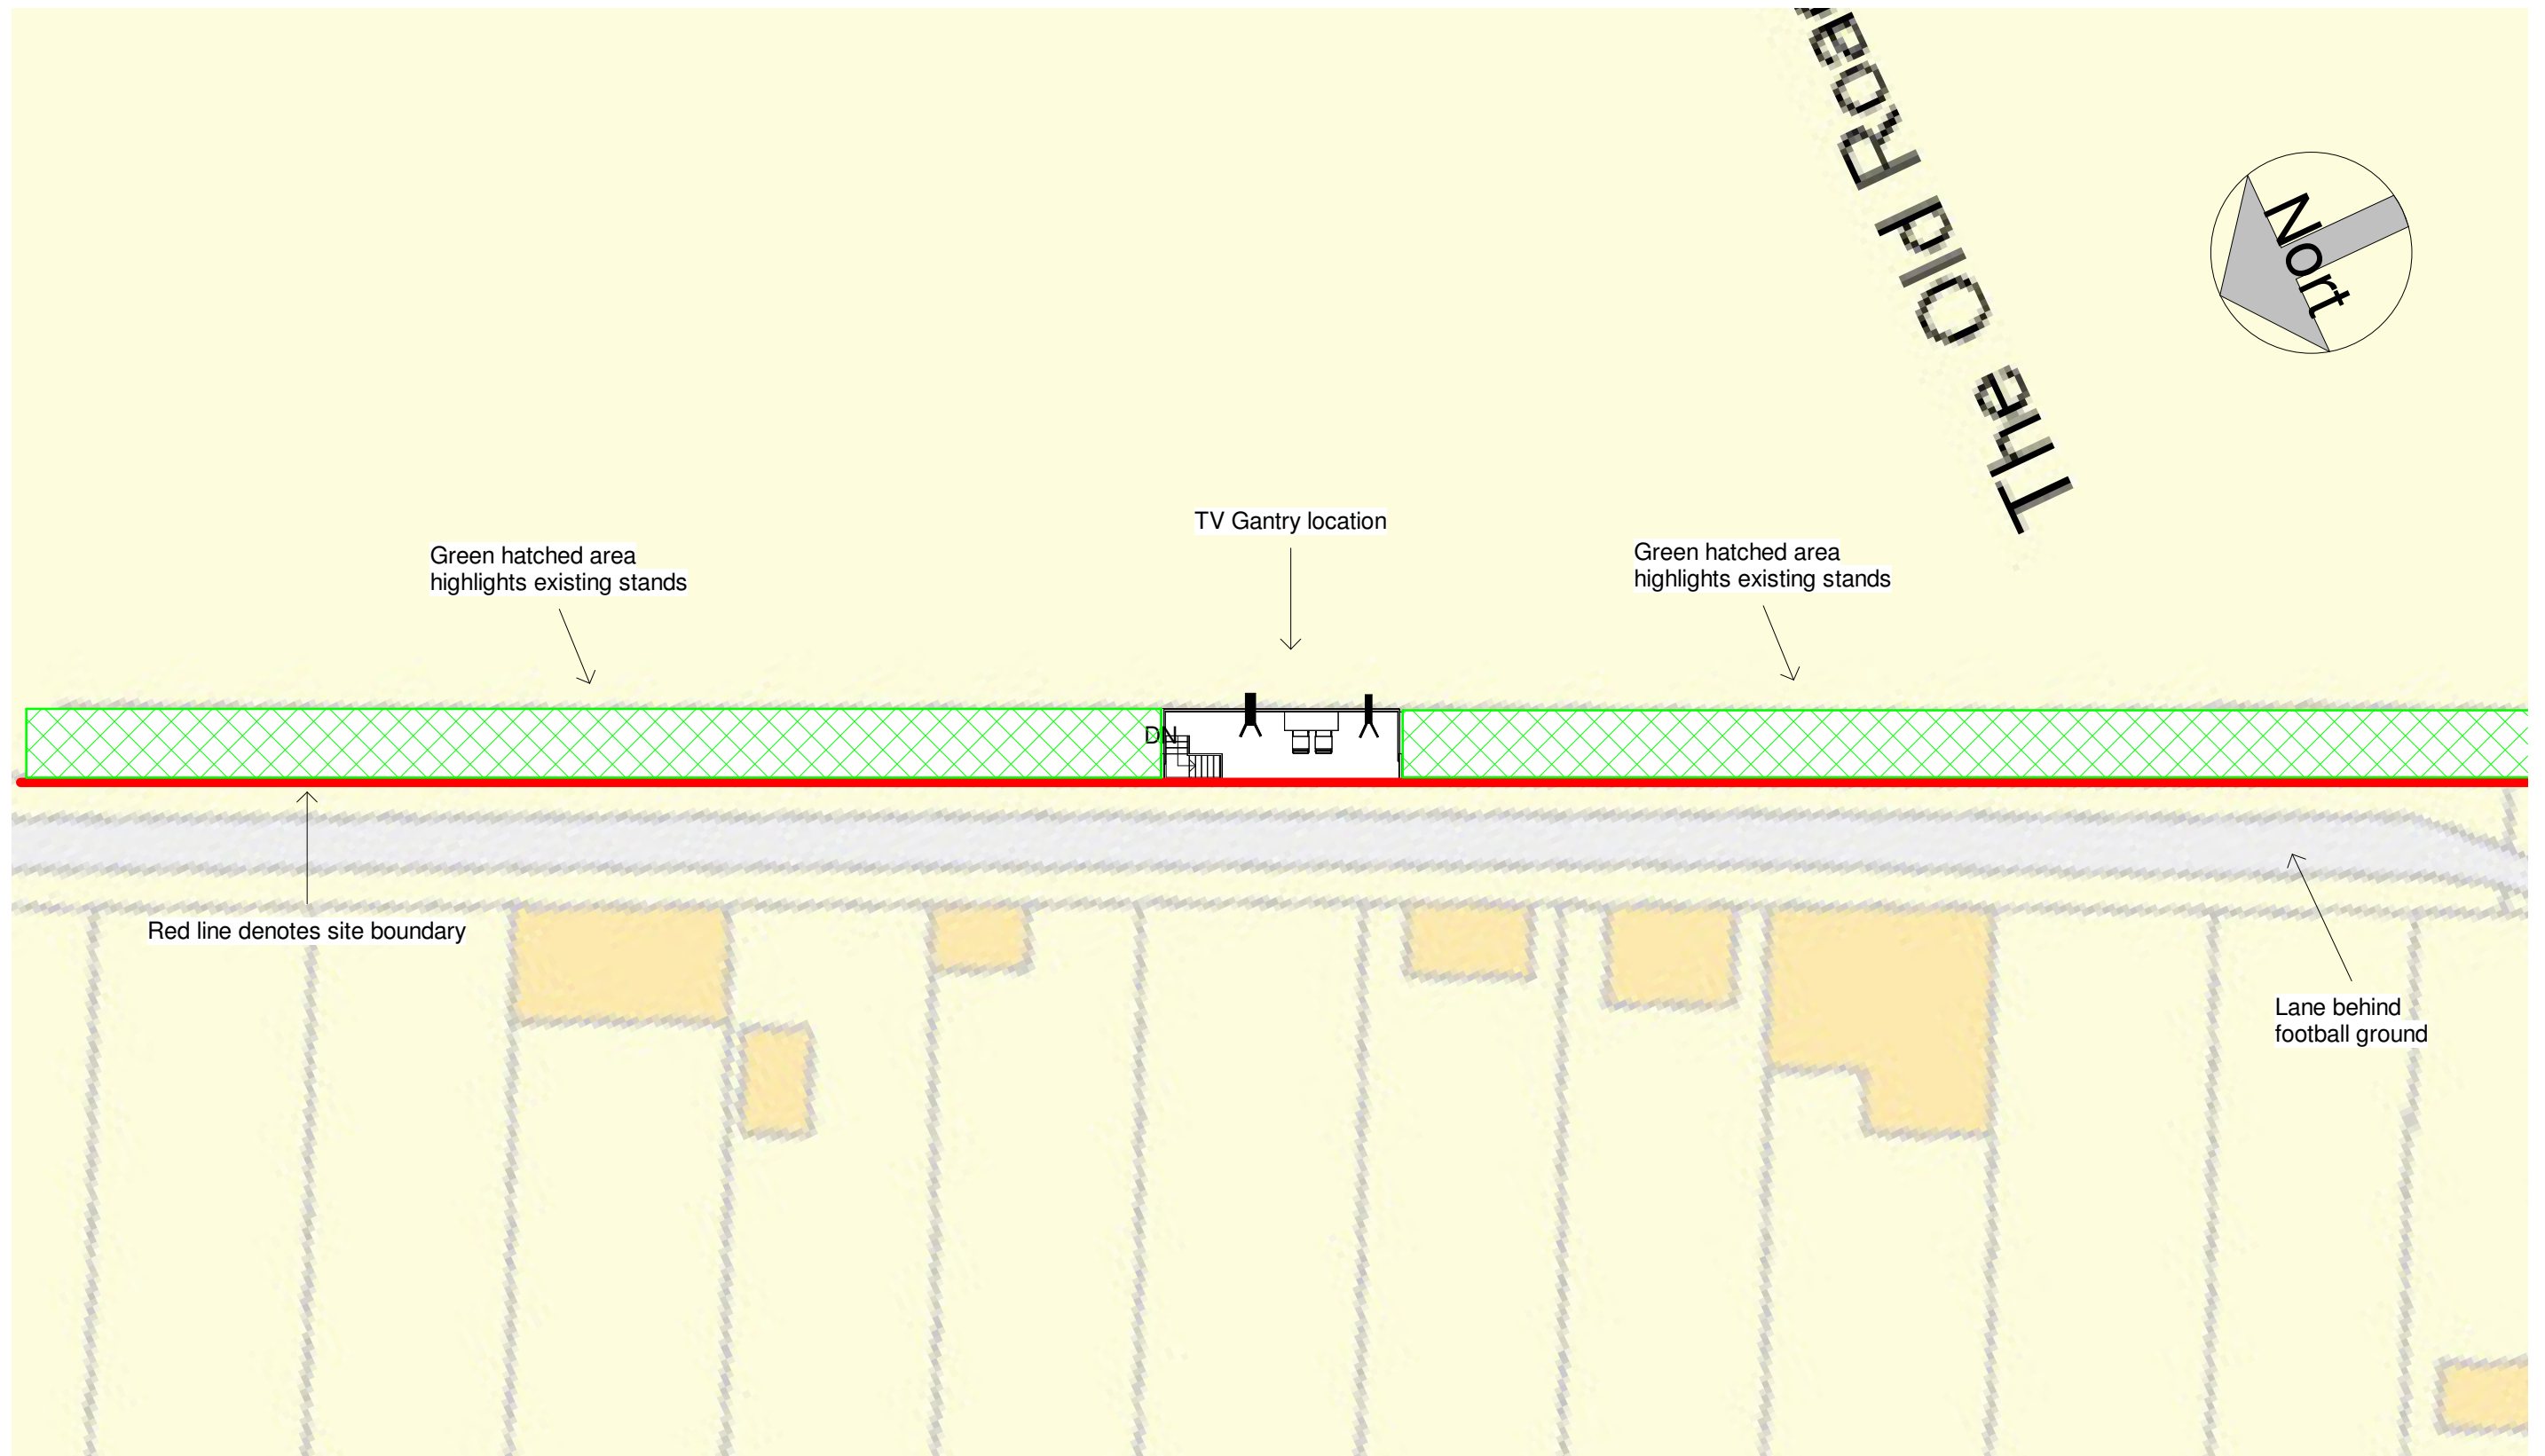

1 Proposed Block Plan

1 : 200

	No.	Description	Date	 www.ccs-solutions.co.uk				PROJECT		CLIENT		
								TV Gantry		Llansawel AFC		
				CODE	STATUS	SUITABILITY DESCRIPTION	PURPOSE OF ISSUE	SHEET		Date	Project number	Scale (@ A3)
								Proposed Block Plan		08/03/2021	08032021	1 : 200
										Drawn by CCS	DRWAING NUMBER	
										Checked by CCS	A304	REV A