



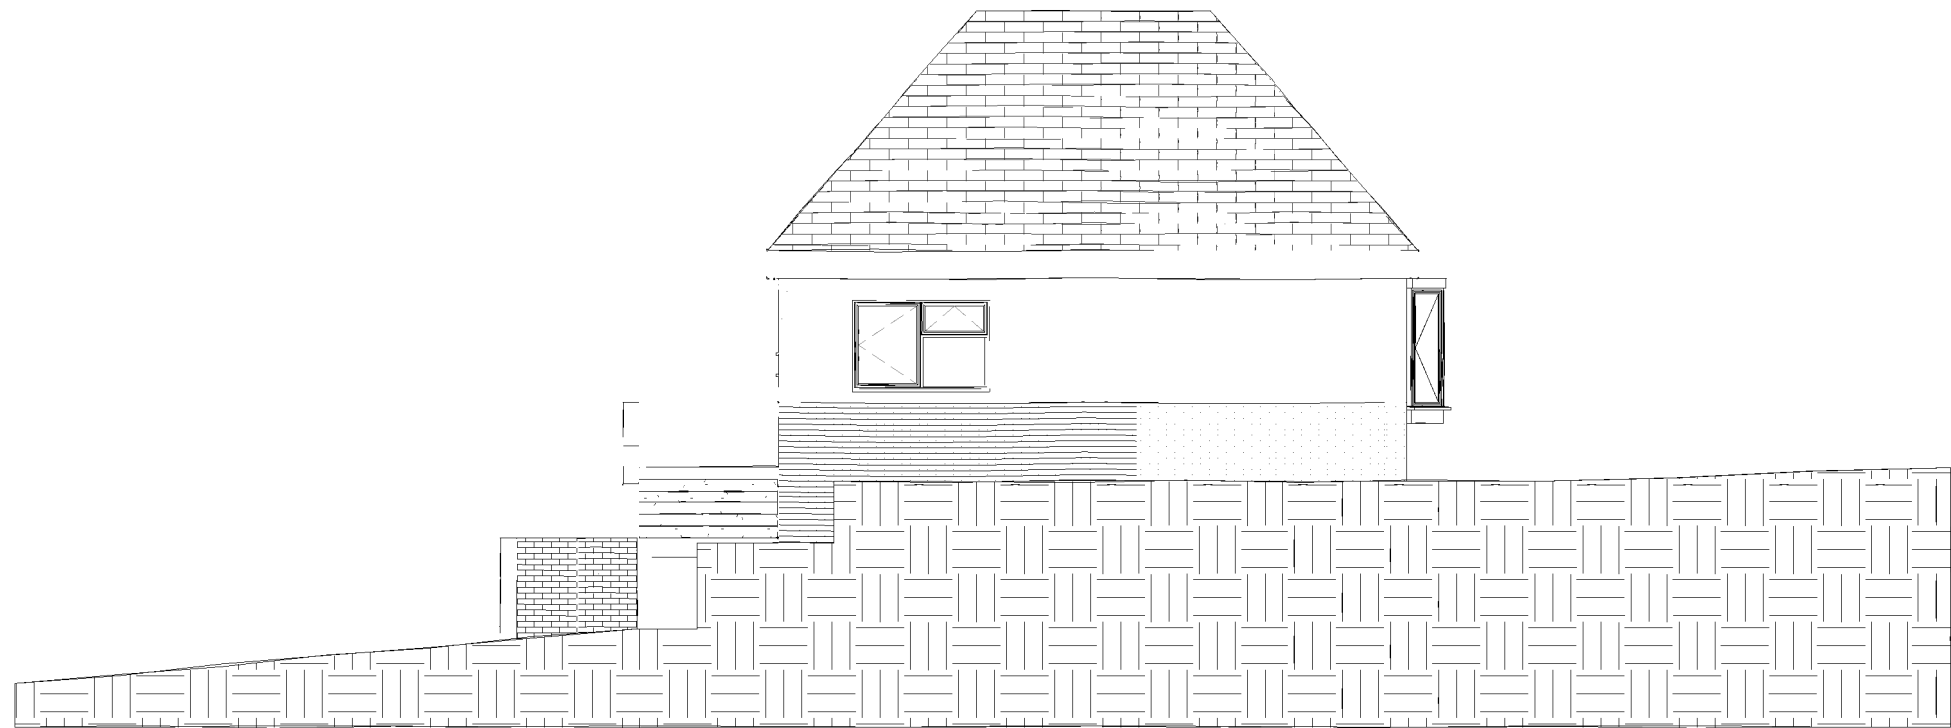

Existing Left Side Elevation

1 : 100

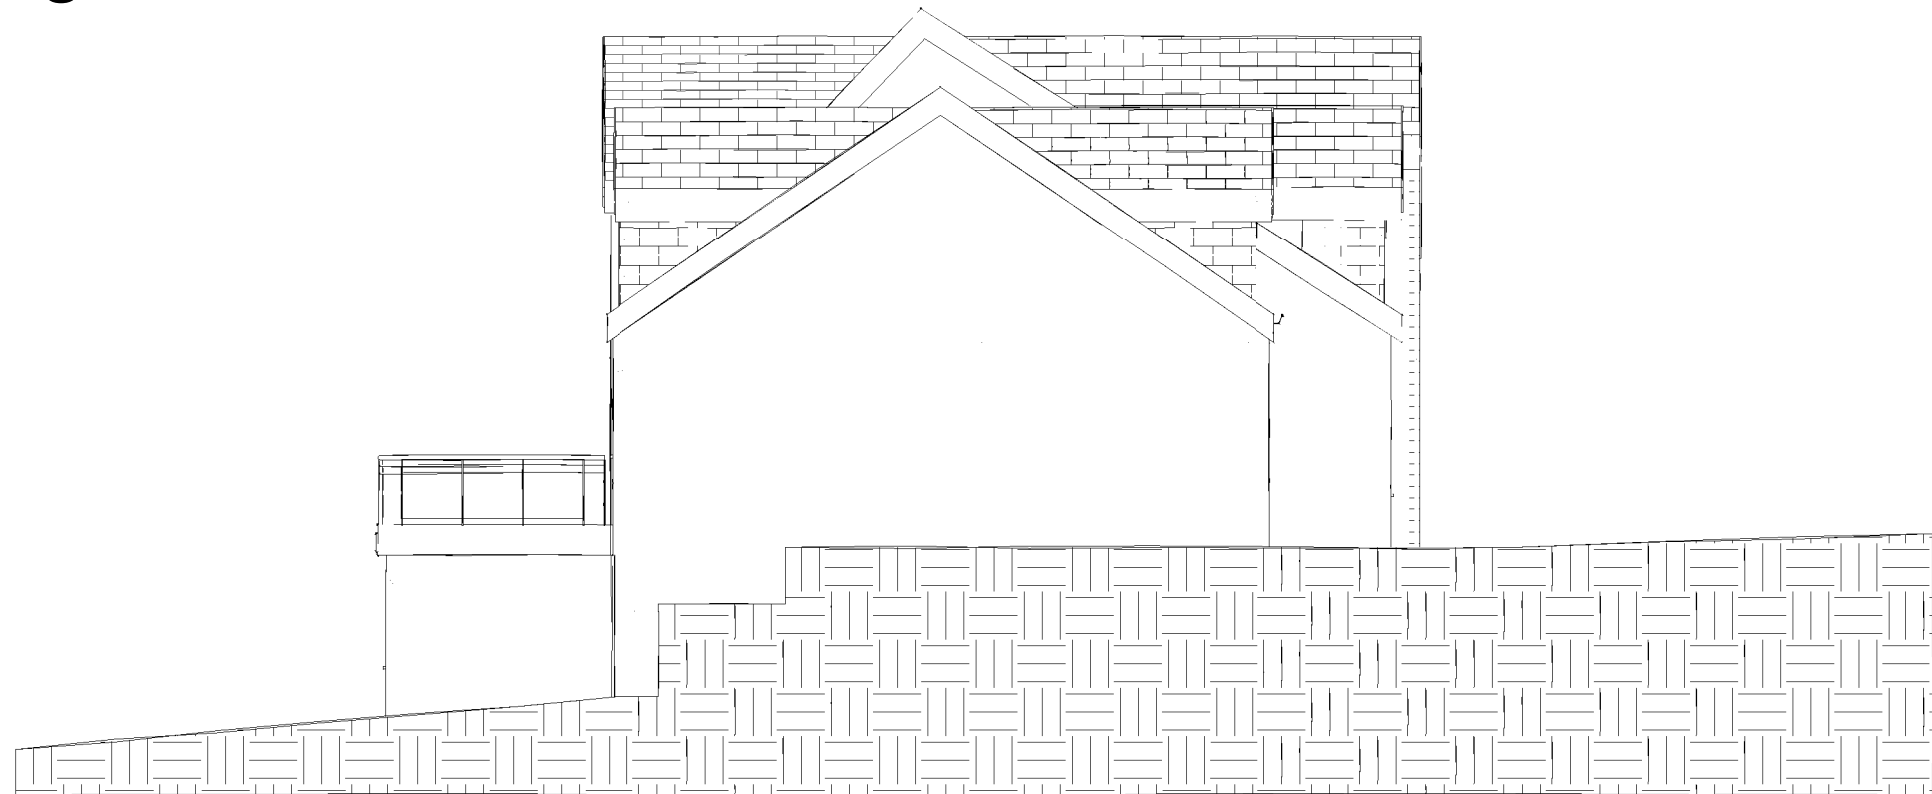

Proposed Left Side Elevation

1 : 100

	No.	Description	Date	 www.ccs-solutions.co.uk	PROJECT 10 Cimla Cresent	CLIENT Mr Karl Lewis		
				CODE	STATUS	SUITABILITY DESCRIPTION	PURPOSE OF ISSUE	SHEET Left Side Elevations
								Date 16/04/2021
								Project number 27072020
								Scale (@ A3) 1 : 100
								Drawn by CCS
								Checked by CCS
								DRWAING NUMBER A308
								REV C.16.04.21