


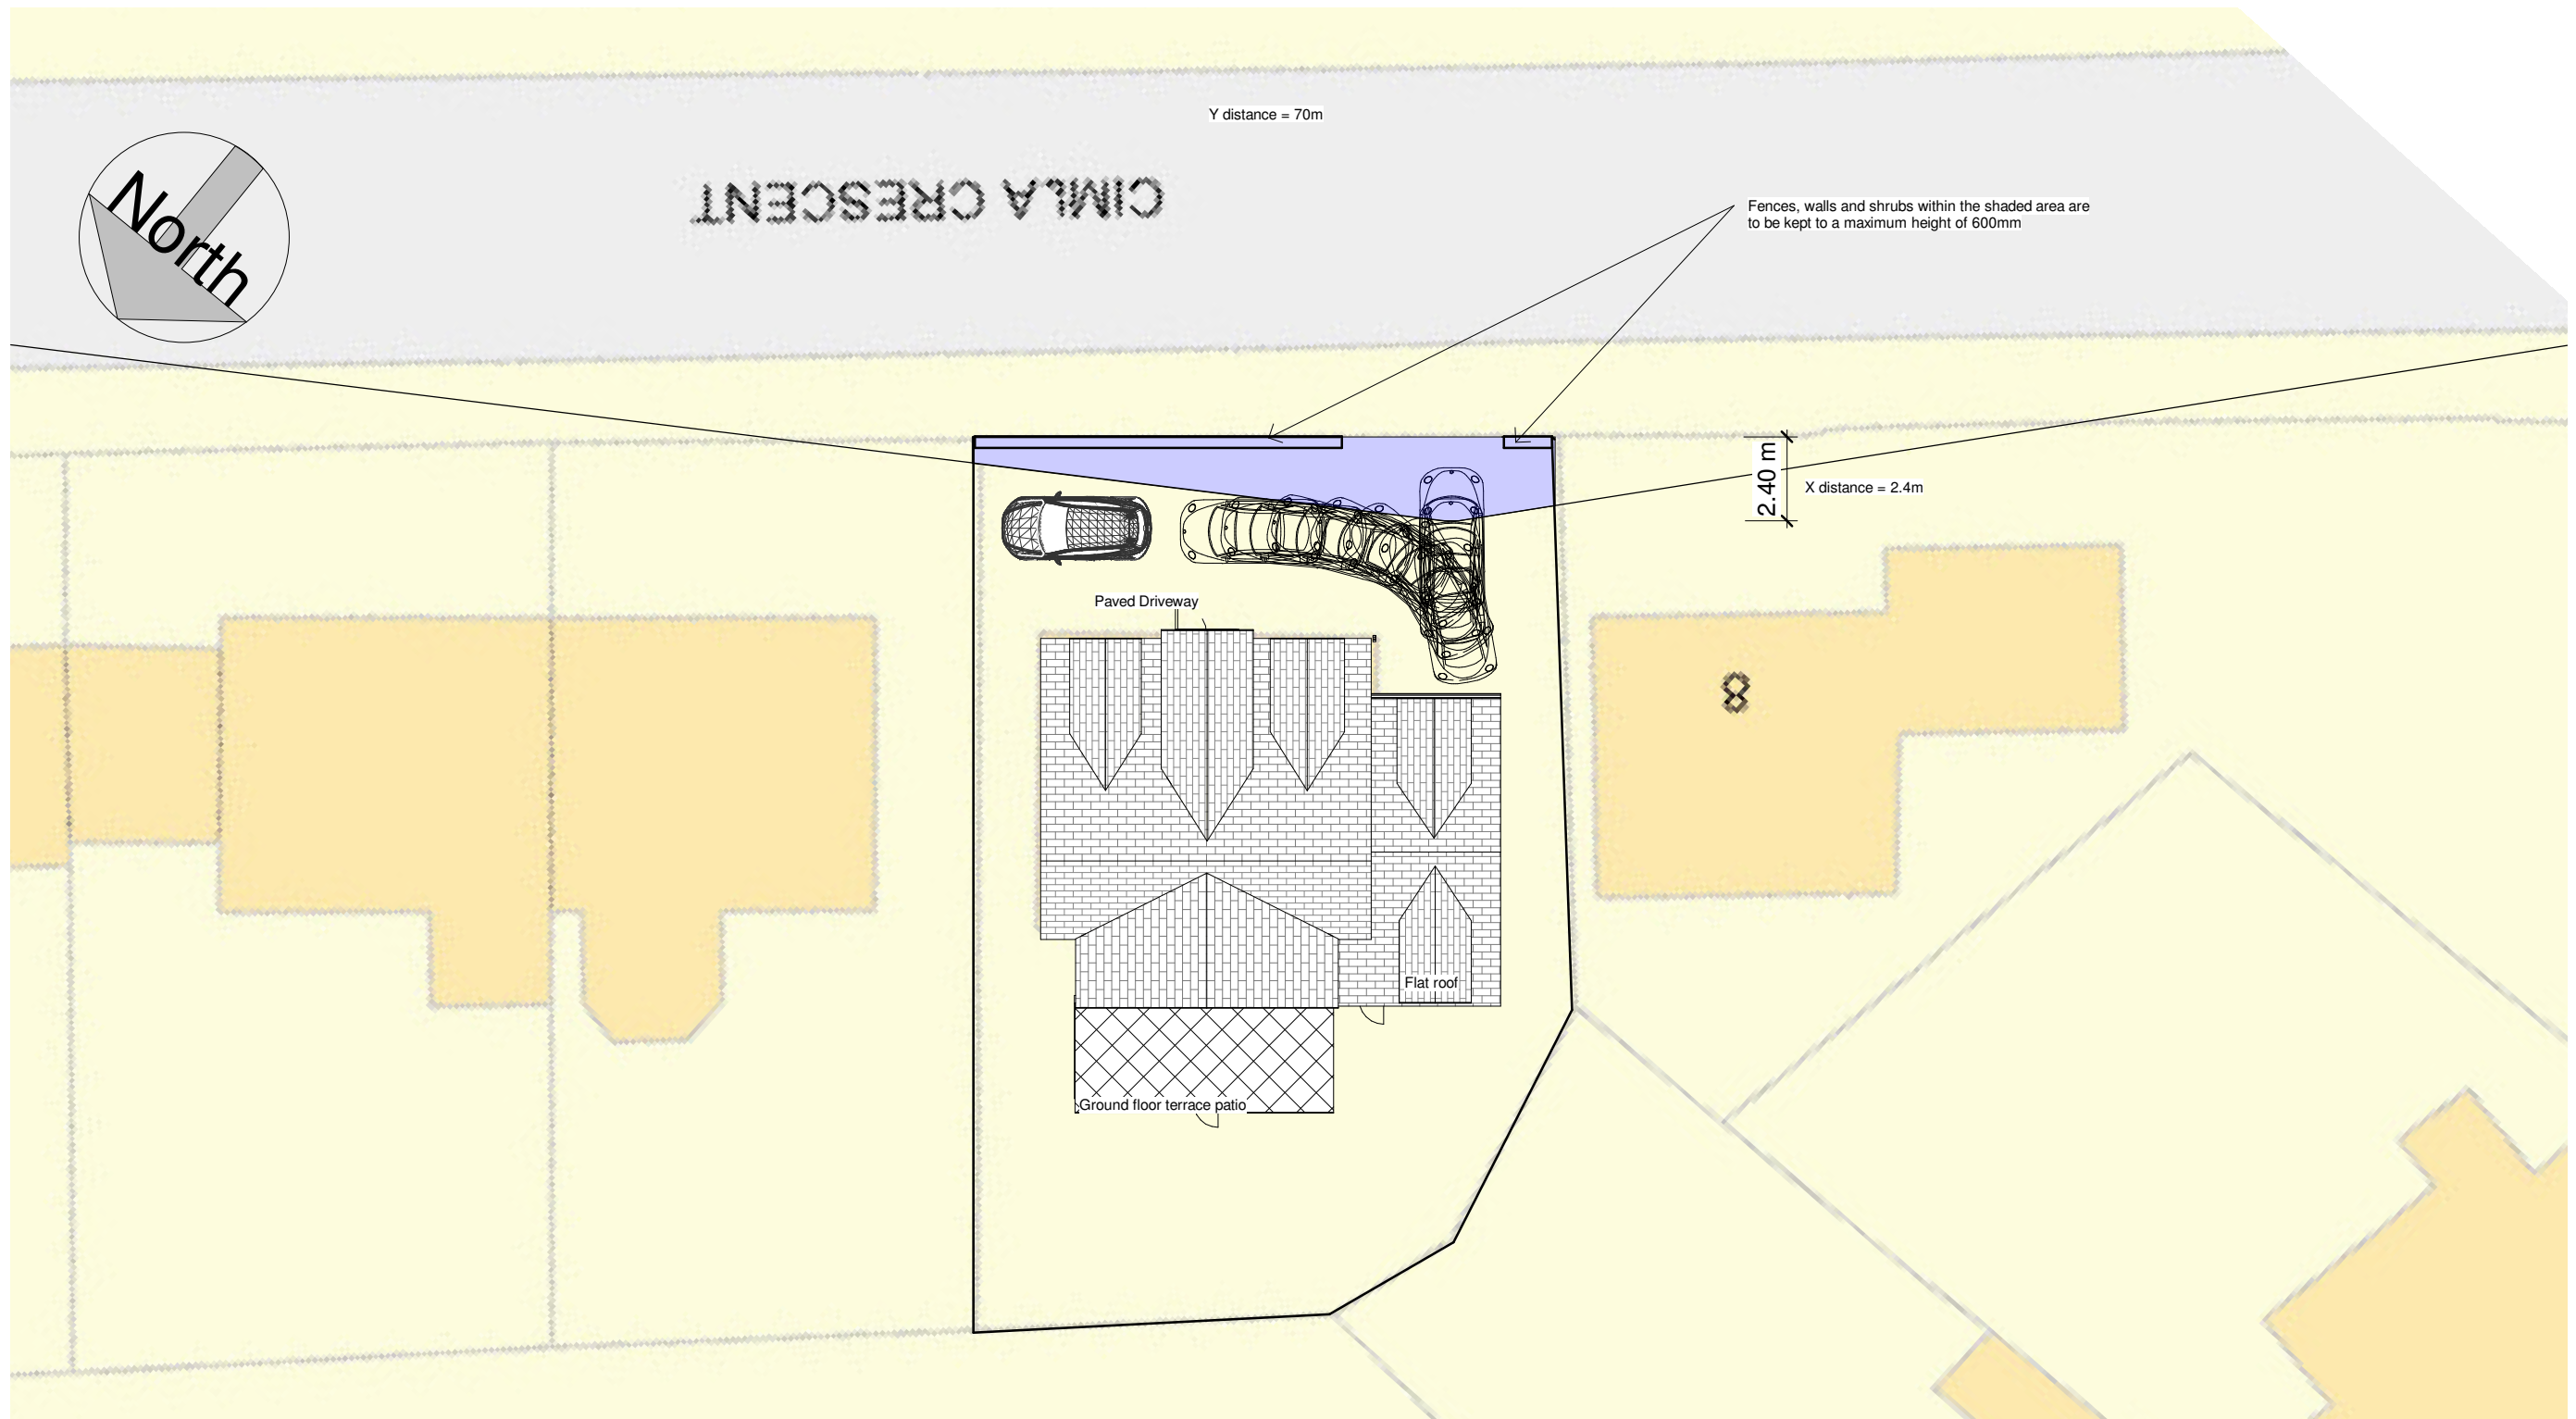

1 Proposed parking and vehicle tracking

1 : 200

	No.	Description	Date	 www.ccs-solutions.co.uk				PROJECT 10 Cimla Cresent		CLIENT Mr Karl Lewis		
								SHEET Parking and Vehicle tracking		Date 16/04/2021	Project number 27072020	Scale (@ A3) 1 : 200
				Drawn by CCS	DRWAING NUMBER A312		REV C.16.04.21					
				Checked by CCS								

CODE	STATUS	SUITABILITY DESCRIPTION	PURPOSE OF ISSUE Planning				