



GENERAL NOTES:-

All information on this drawing is subject to detailed design and, as such, is intended for indicative Planning purposes only. NOT FOR CONSTRUCTION;

Housetypes shown indicatively.

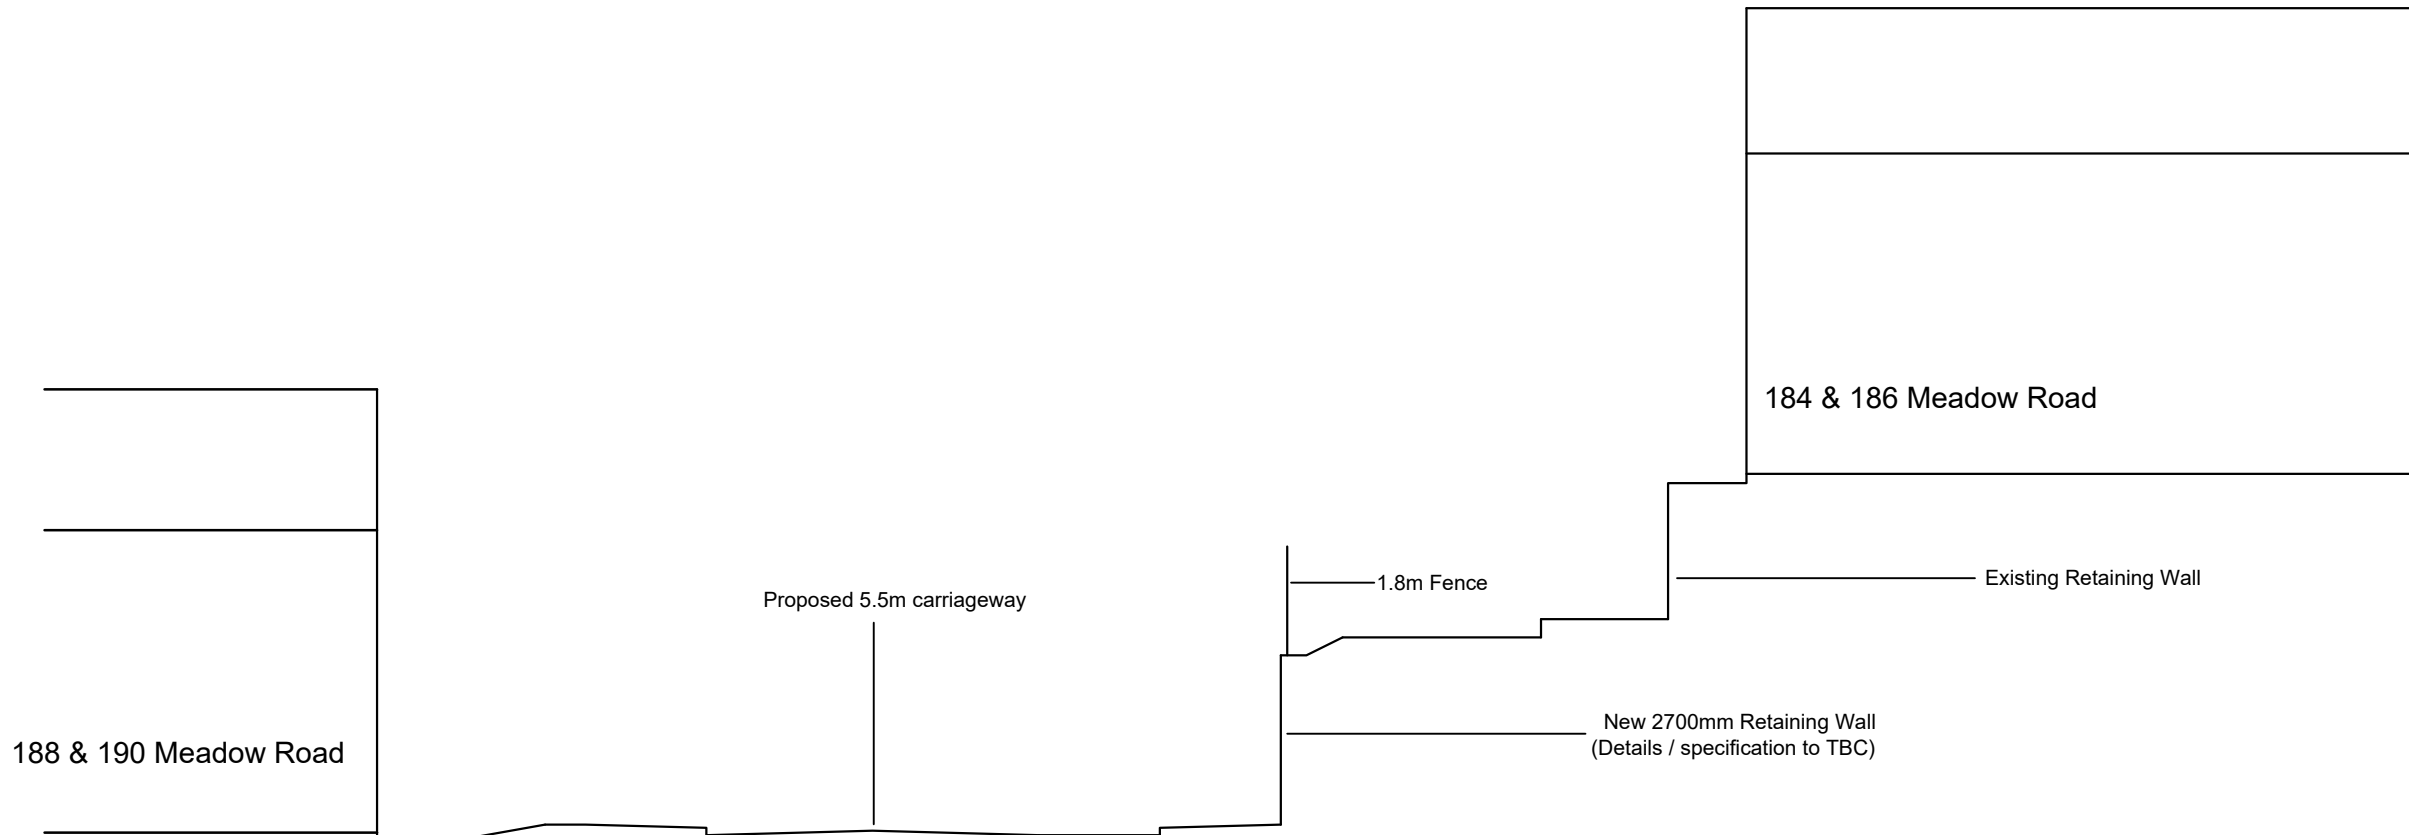

SECTION

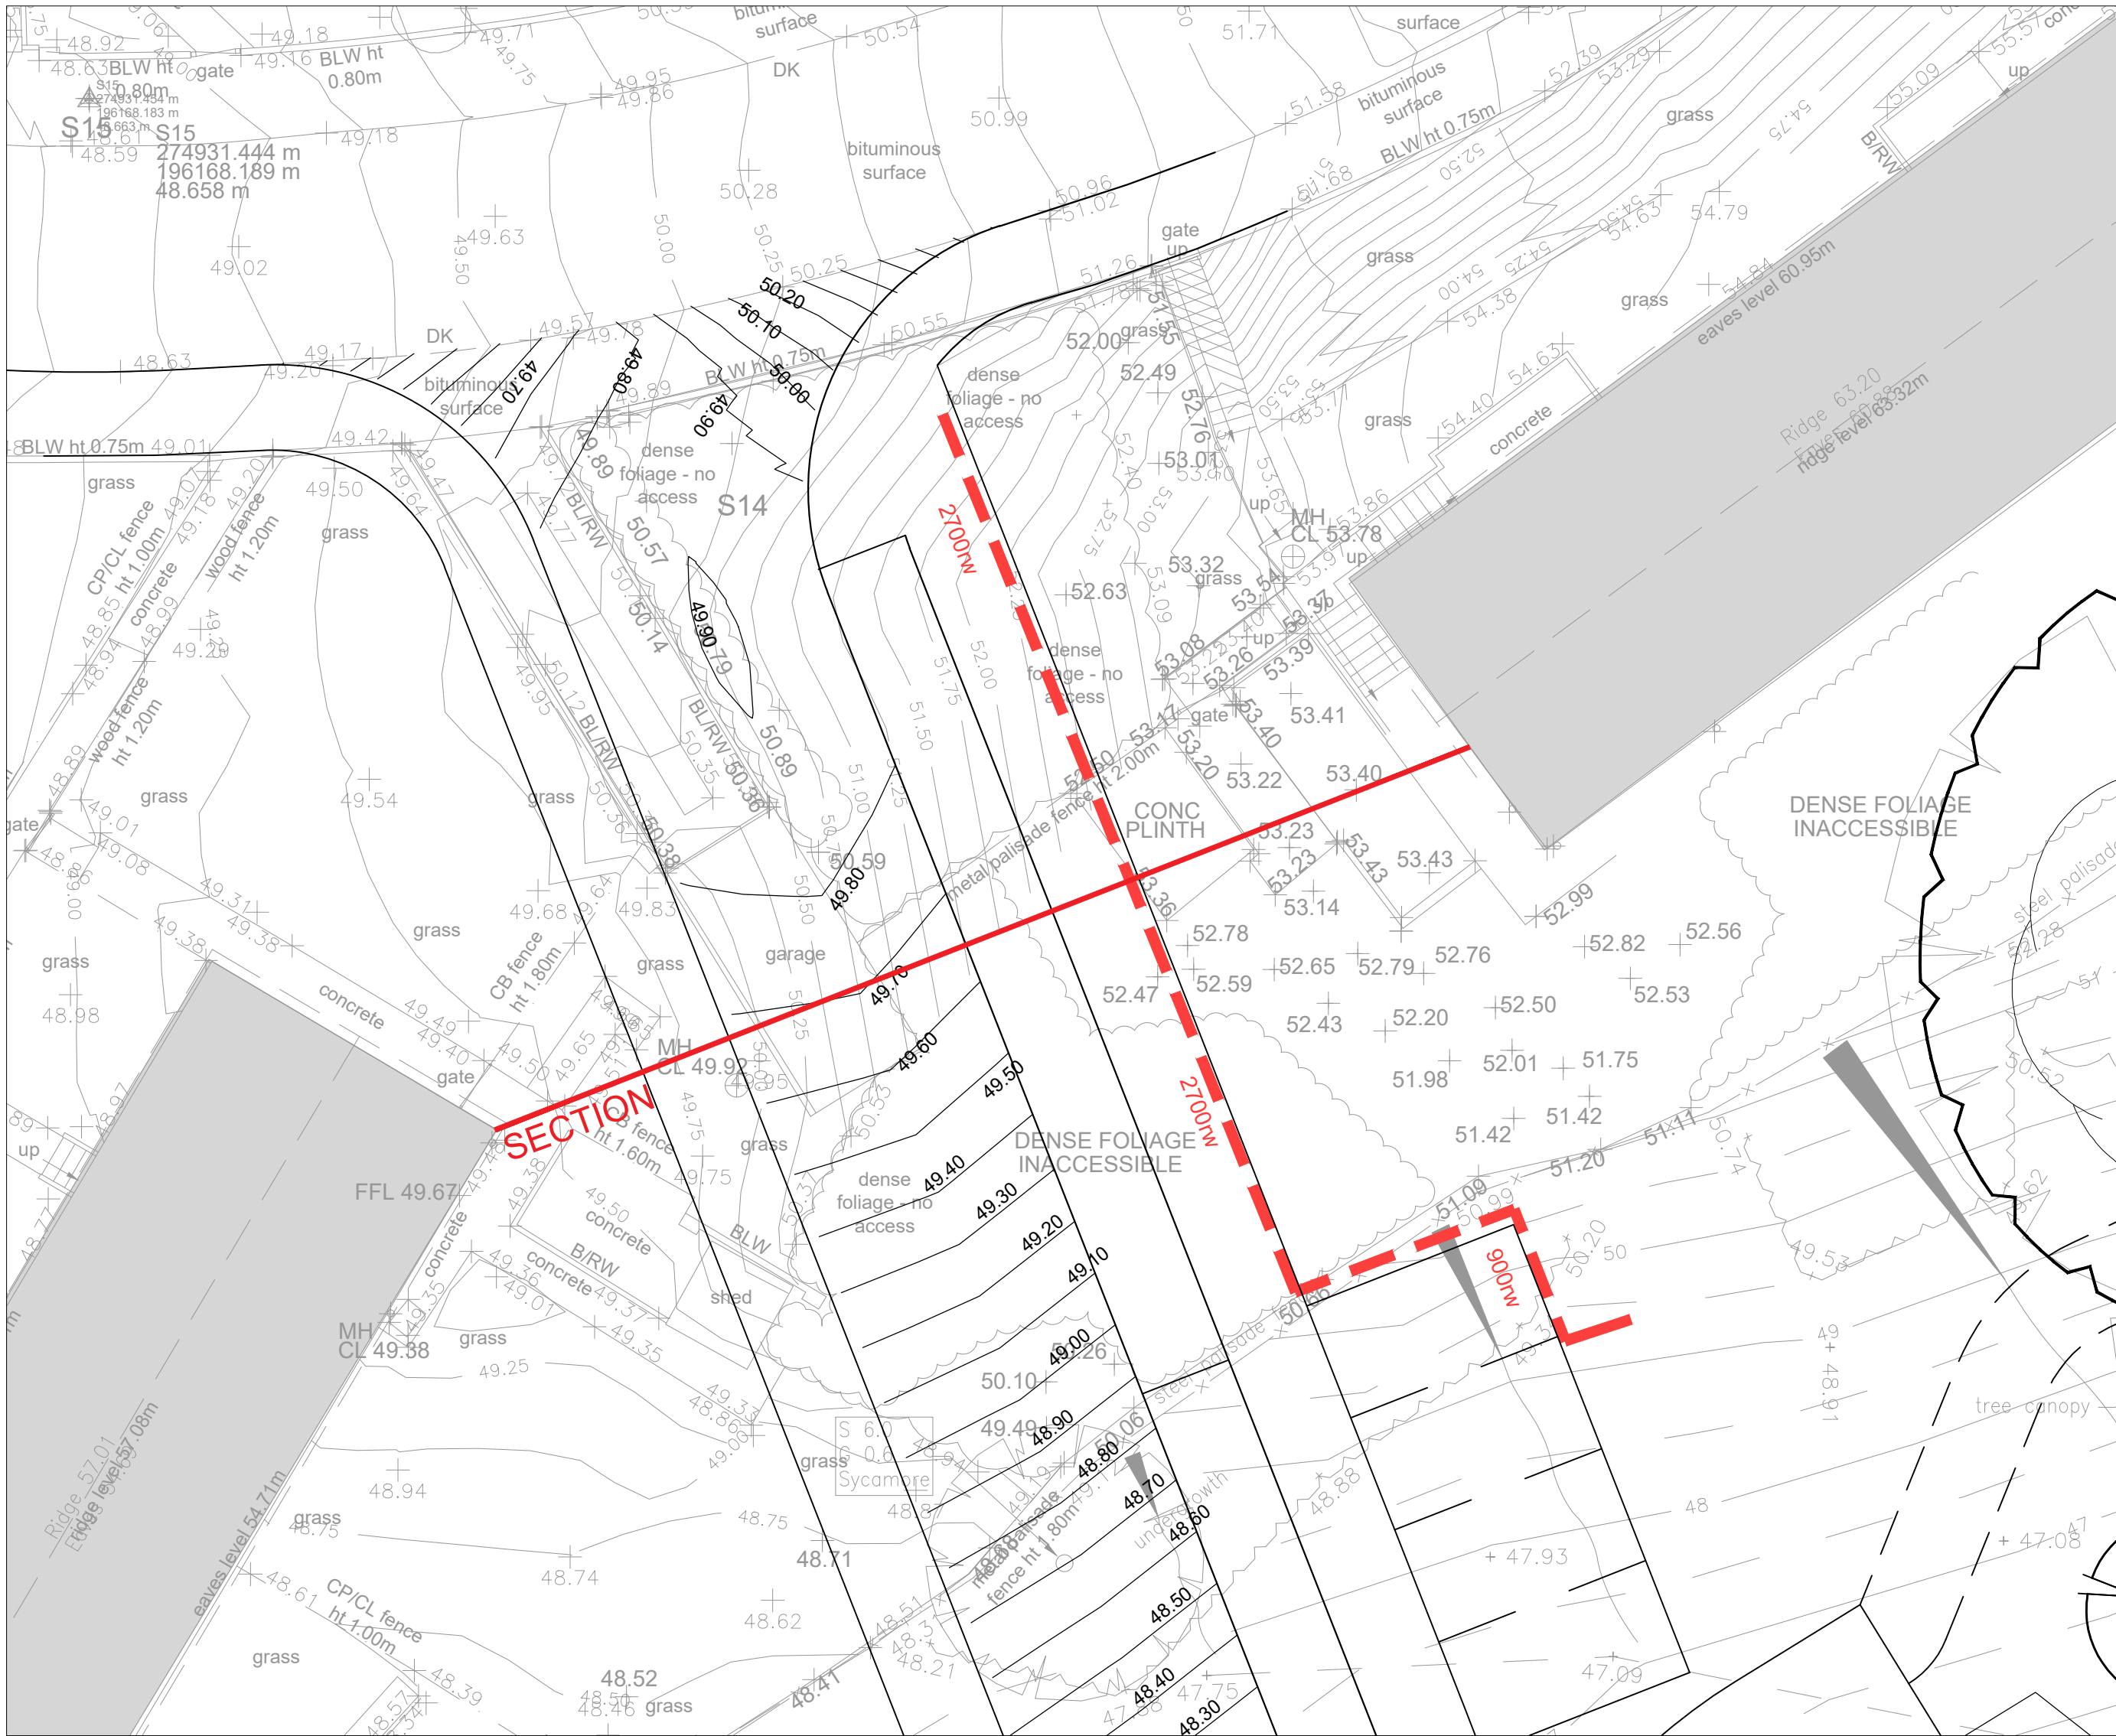

This drawing is copyright and its use or reproduction without the permission of Spring Design Consultancy Limited. All rights are reserved until invoices are paid in full. No responsibility will be taken for any design used for construction prior to receipt of relevant approvals.

rev date

description

by

Status:

PLANNING

Drawn: MCC
Checked: MCC
Date: Jan 2021
Scale: 1:250 (A3)

Client: Tai Tarian & Jones Bros
Project: Meadow Road, Neath
Title: Site Access Cross Section
Ref: 2430-631 Rev: /

spring design
Unit 2 Chapel Barnes Merthyr Mawr
Bridgend CF32 0LS | 01656 656267
mail@spring-consultancy.co.uk