



SOFT LANDSCAPE KEY:

- EXISTING TREES TO BE RETAINED
- PROPOSED ORNAMENTAL TREE PLANTING (Refer to schedule for species)
- PROPOSED NATIVE TREE PLANTING (Refer to schedule for species)
- PROPOSED SHRUB PLANTING (Refer to schedule for species/densities)
- PROPOSED GRASS TURF (Areas to be turfed with Rolawn Medallion)
- PROPOSED GROUNDCOVER (Refer to schedule for species/densities)
- PROPOSED WILDFLOWER MIX 1 (Emongate EW1 Woodland Mix)
- PROPOSED WILDFLOWER MIX 2 (Emongate EMS Wetland Meadow Mix)
- LANDSCAPE RETAINED AS EXISTING
- PROPOSED NATIVE HEDGEROW PLANTING (Refer to schedule for species/densities)

PLANT SCHEDULE

ORNAMENTAL TREE PLANTING						
ABBRV	SPECIES	DENSITY	HEIGHT	GIRTH	ROOT CON	POT SIZE TOTAL
Ac	Acer cordata	AS SHOWN	14-16 (g)	RB	--	--
Gr	Gleditsia inaequalis Street Keeper	AS SHOWN	14-16 (g)	RB	--	--
PoC	Pyrus calleryana Chanticleer	AS SHOWN	14-16 (g)	RB	--	--
SaS	Sorbus aucuparia Streetwise	AS SHOWN	14-16 (g)	RB	--	--

NATIVE TREE PLANTING						
ABBRV	SPECIES	DENSITY	HEIGHT	GIRTH	ROOT CON	POT SIZE TOTAL
Ac	Acer campestre	AS SHOWN	16-18 (g)	RB	--	--
Bp	Betula pendula	AS SHOWN	16-18 (g)	RB	--	--
Qro	Quercus robur	AS SHOWN	16-18 (g)	RB	--	--
Sau	Sorbus aucuparia	AS SHOWN	16-18 (g)	RB	--	--


SHRUB PLANTING						
ABBRV	SPECIES	DENSITY	HEIGHT	GIRTH	ROOT CON	POT SIZE TOTAL
BS	Brachyglottis Sunstone	4 sqm	30-40 (h)	CON	2-3L	--
CIA	Chamaecyparis thyoides Blossom	4 sqm	30-40 (h)	CON	2-3L	--
Cr	Ceanothus thyrsiflorus repens	5 sqm	30-40 (h)	CON	2-3L	--
Df	Dryopteris filix-mas	4 sqm	30-40 (h)	CON	2-3L	--
Er	Eurostylis forsteri Emerald Gaeley	4 sqm	30-40 (h)	CON	2-3L	--
HAG	Hebe Adams Glory	4 sqm	30-40 (h)	CON	2-3L	--
HH	Hypericum Hidote	4 sqm	30-40 (h)	CON	2-3L	--
Hr	Hebe raketenia	4 sqm	30-40 (h)	CON	2-3L	--
LaH	Lavandula angustifolia 'Hidote'	5 sqm	30-40 (h)	CON	2-3L	--
Me	Monarda canadensis 'Hidote'	4 sqm	30-40 (h)	CON	2-3L	--
Me	Malva multiflora 'Soft Cakes'	3 sqm	30-40 (h)	CON	2-3L	--
PBB	Phloxium Bronze Baby	4 sqm	30-40 (h)	CON	2-3L	--
PIOL	Prunus laurocerasus Otto Luyken	3 sqm	30-40 (h)	CON	2-3L	--
Ro	Rosa rugosa	4 sqm	30-40 (h)	CON	2-3L	--
Sh	Sarcococca hookeriana digyna	4 sqm	30-40 (h)	CON	2-3L	--
Si	Stemodia japonica Rubella	4 sqm	30-40 (h)	CON	2-3L	--
SoP	Sorbus officinalis Purpureascent	16 sqm	30-40 (h)	CON	2-3L	--

NATIVE HEDGEROW PLANTING						
ABBRV	SPECIES	DENSITY	HEIGHT	GIRTH	ROOT CON	POT SIZE TOTAL
AS KEY	Corvus avellana (40%)	40-60 (h)	BR	--	--	--
	Cotoneaster monogyna (30%)	5 per line	40-60 (h)	BR	--	--
	Ilex aquifolium (10%)	--	CON	Pg	--	--
	Viburnum opulus (10%)	40-60 (h)	BR	--	--	--

RAIN GARDEN PLANTING (density as shown)

- Dryopteris filix-mas (30-40 Con 2-3L)
- Helleborus foetidus (30-40 Con 2-3L)
- Calamagrostis brachytricha (30-40 Con 2-3L)
- Skimmia japonica 'Fragrans' (male) (30-40 Con 2-3L)
- Juncus effusus (30-40 Con 2-3L)
- Carex pseudocyperus (30-40 Con 2-3L)
- Leucothoe Scarletta 'Zelid' (30-40 Con 2-3L)
- Hebe Midnight Sky (30-40 Con 2-3L)

TREE PIT CONSTRUCTION - TYPICAL DETAIL

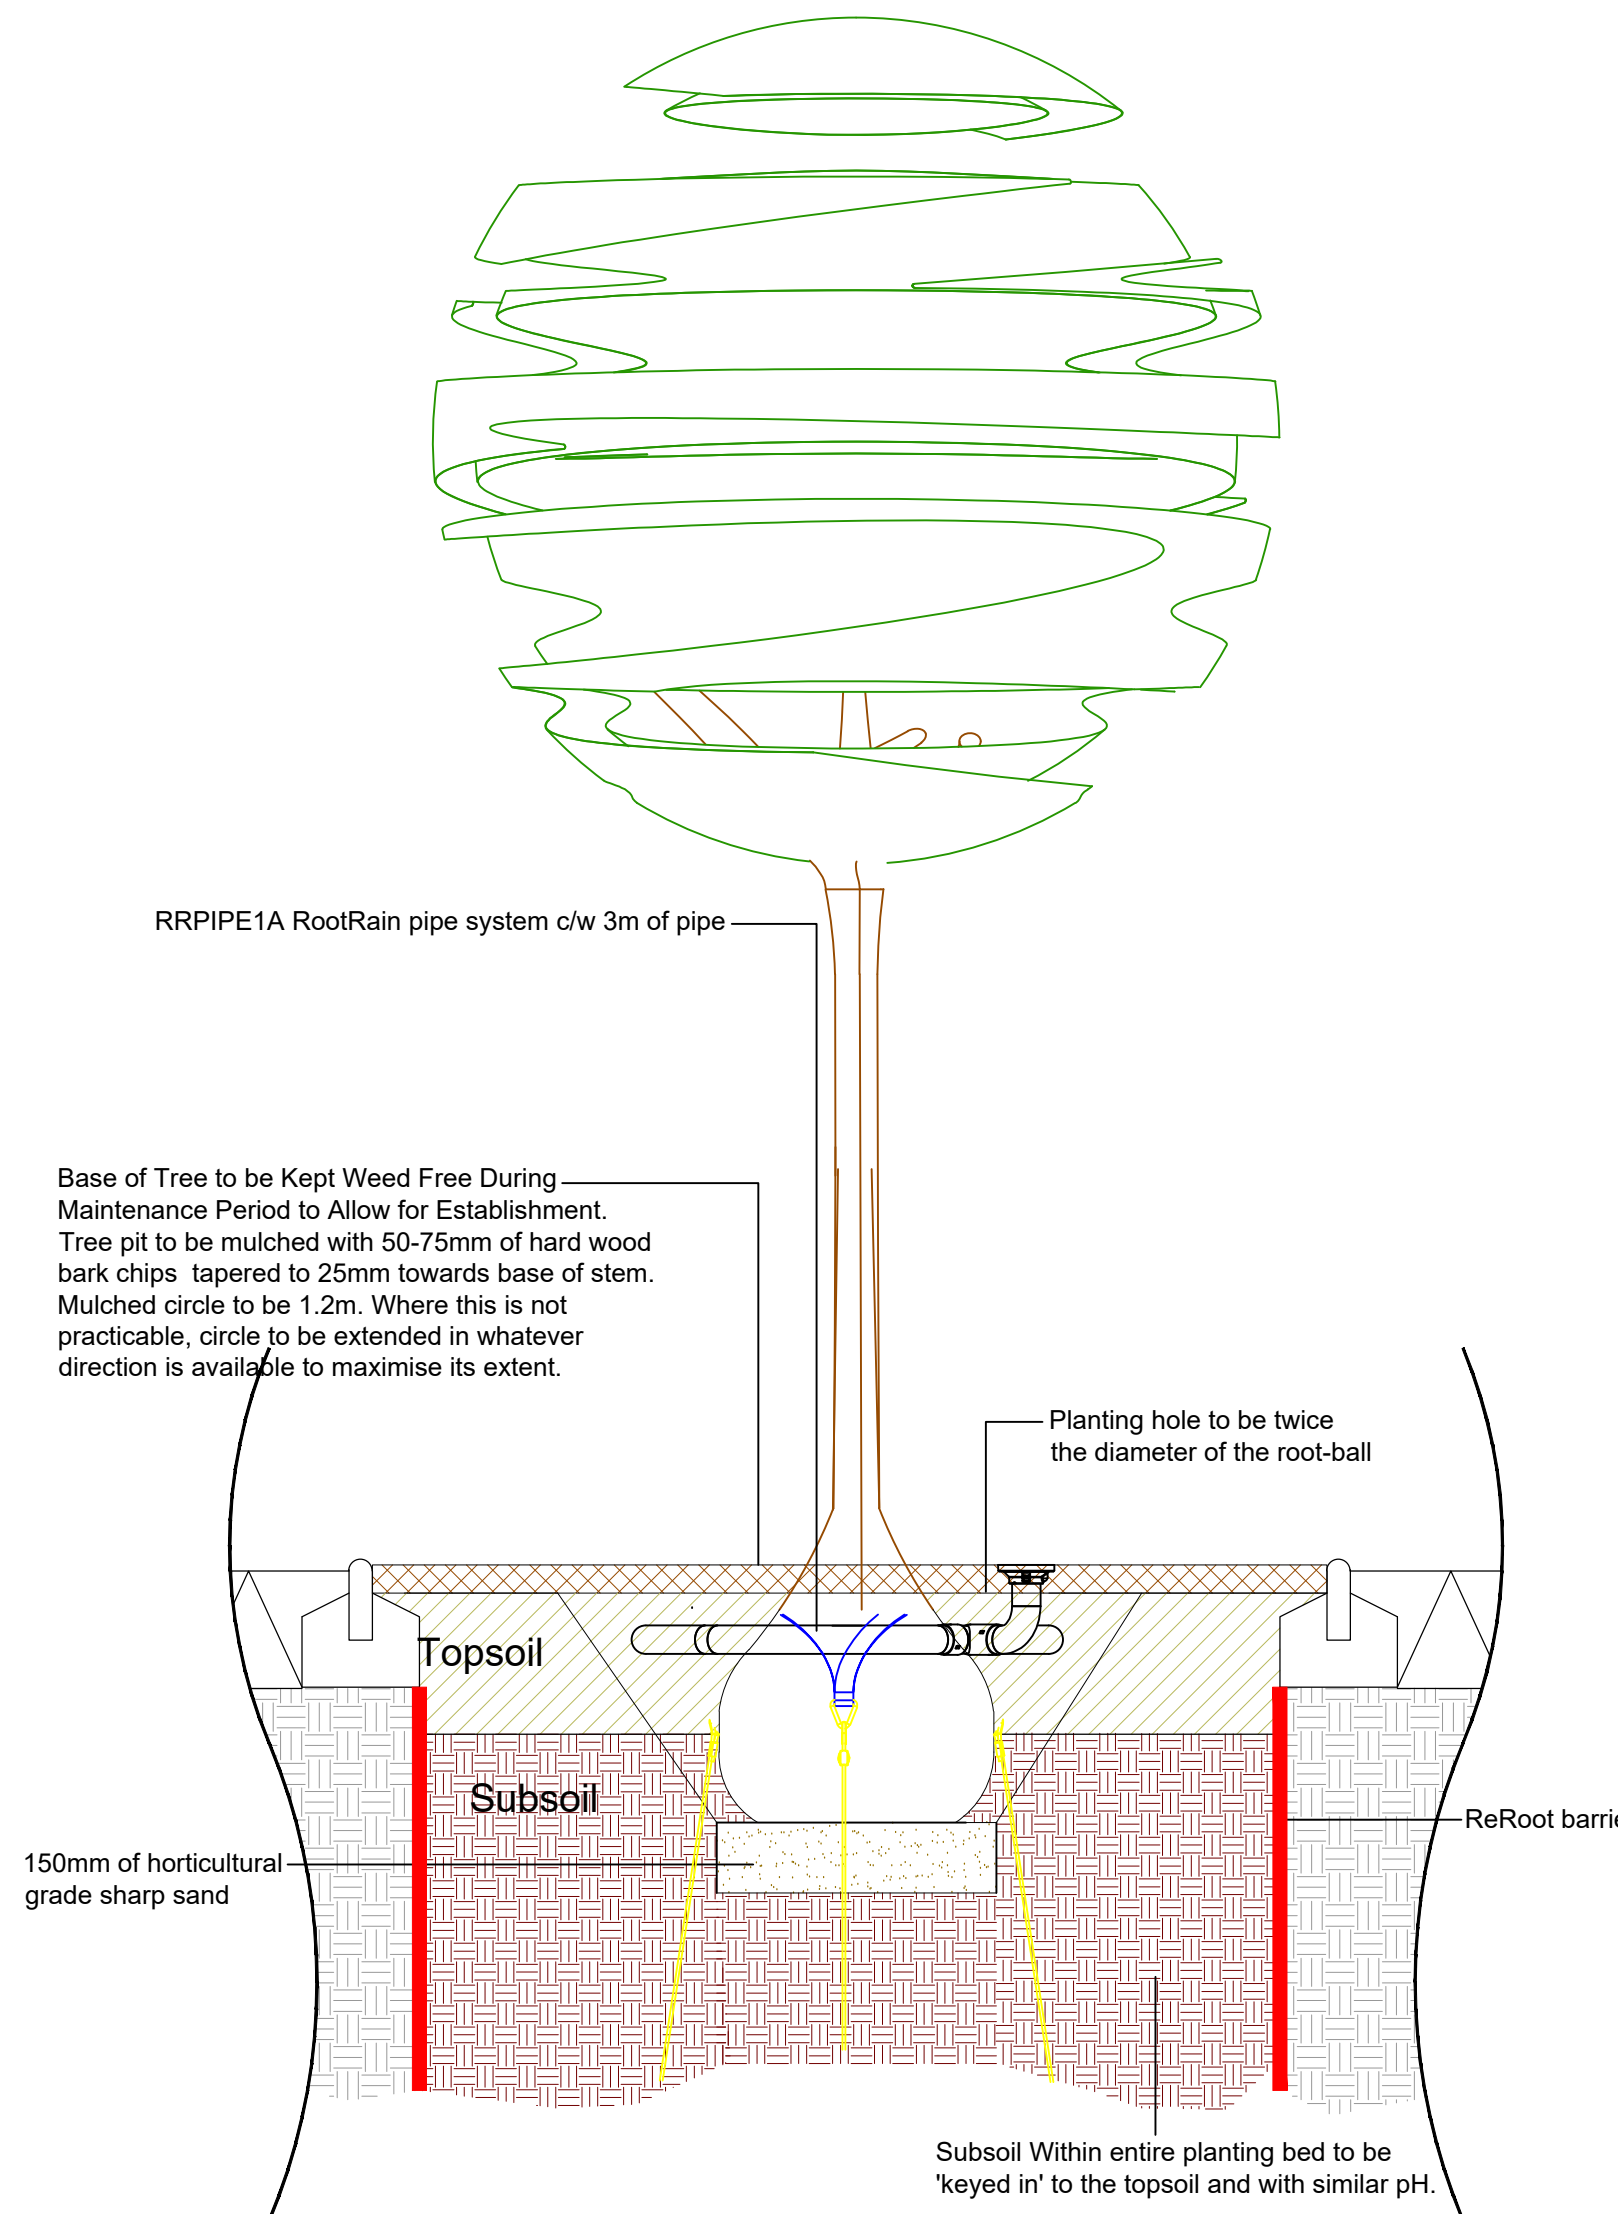

Tree Pit Notes:

No container/root-balled tree shall be supplied and planted until it has been found to be compliant with BS 8545:2014, Table 1, P.21

TOPSOIL:

Topsoil to be in-situ and approved for use by a suitably qualified soil scientist

SUBSOIL:

Subsoil to be in-situ and approved for use by a suitably qualified soil scientist

Areas around proposed trees to be securely fenced prior to commencement of construction operations on site to avoid compaction / contamination of soils.


Non-biodegradable & biodegradable root-ball wrappings to be removed. Where root-ball collapse is a concern, Wrapping to be cut & peeled back to one-third root-ball height. Peeled wrapping to be removed and not folded back into the root-ball.

Mulch circles around trees shall be maintained for at least 3 years post-planting.

Any stakes and ties used (not proposed for root-balled/container trees) will be removed after no more than two growing seasons.

NOTES:

Existing retained trees to be protected in accordance with BS5837:2012. Protection measures to be implemented prior to any construction operations on site.
Drawing was produced in colour at a scale of 1:250 @ A0. Do not rely on monochrome or faded copies.
Refer to engineering drawings for further drainage details.

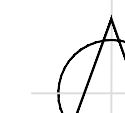B	Red line amended	AMP	12.04.2
TDA THE GRANARY NEWLAND FAWR FARM LLANGAN CF35 5DN TEL: 01446 789367		 Environment Landscape Design	
CLIENT JONES BROTHERS & TAI TARIAN			
DRAWING NUMBER TDA.2582.01	SCALE 1:250 @A0		
DRAWN RHC/AMP	DATE DEC 2020		
PROJECT MEADOW ROAD, NEATH			
DRAWING TITLE DETAILED SOFT LANDSCAPE PROPOSALS			