
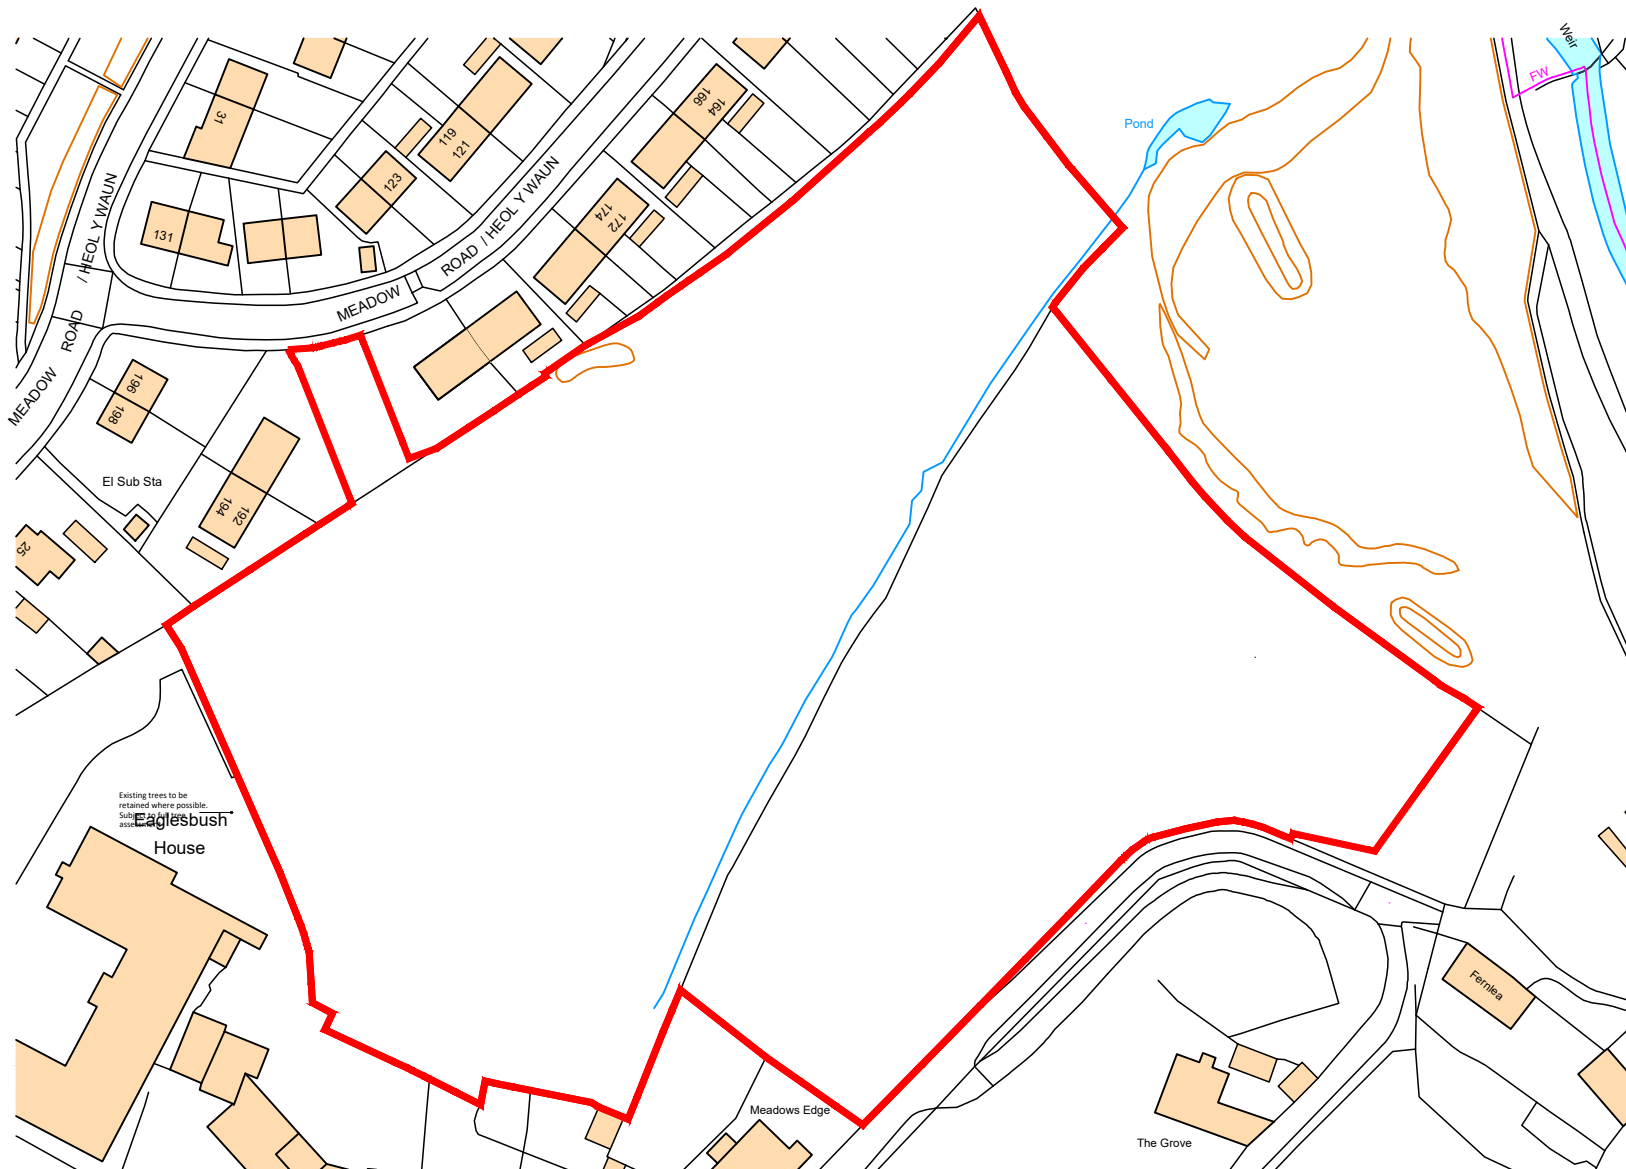


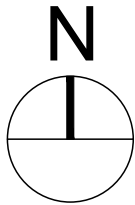

Site key

Site Boundary

Status: **PLANNING**

This drawing is copyright and its use or reproduction without the permission of Spring Design Consultancy Limited is prohibited. All rights are reserved until invoices are paid in full. No responsibility will be taken for any design used for construction prior to receipt of relevant approvals.

rev	date	description	by
A	18.11.20	Red line amended	CC
B	08.01.21	Red line amended	CC
C	08.01.21	Red line amended	CC

Drawn: CC
Checked:
Date: August 2020
Scale: 1:1250 @ A3

Client: Jones Brothers & Tai Tarian
Project: Meadow Road
Title: Site Location Plan
Ref: 2430 - 01(02)101

Rev: C