


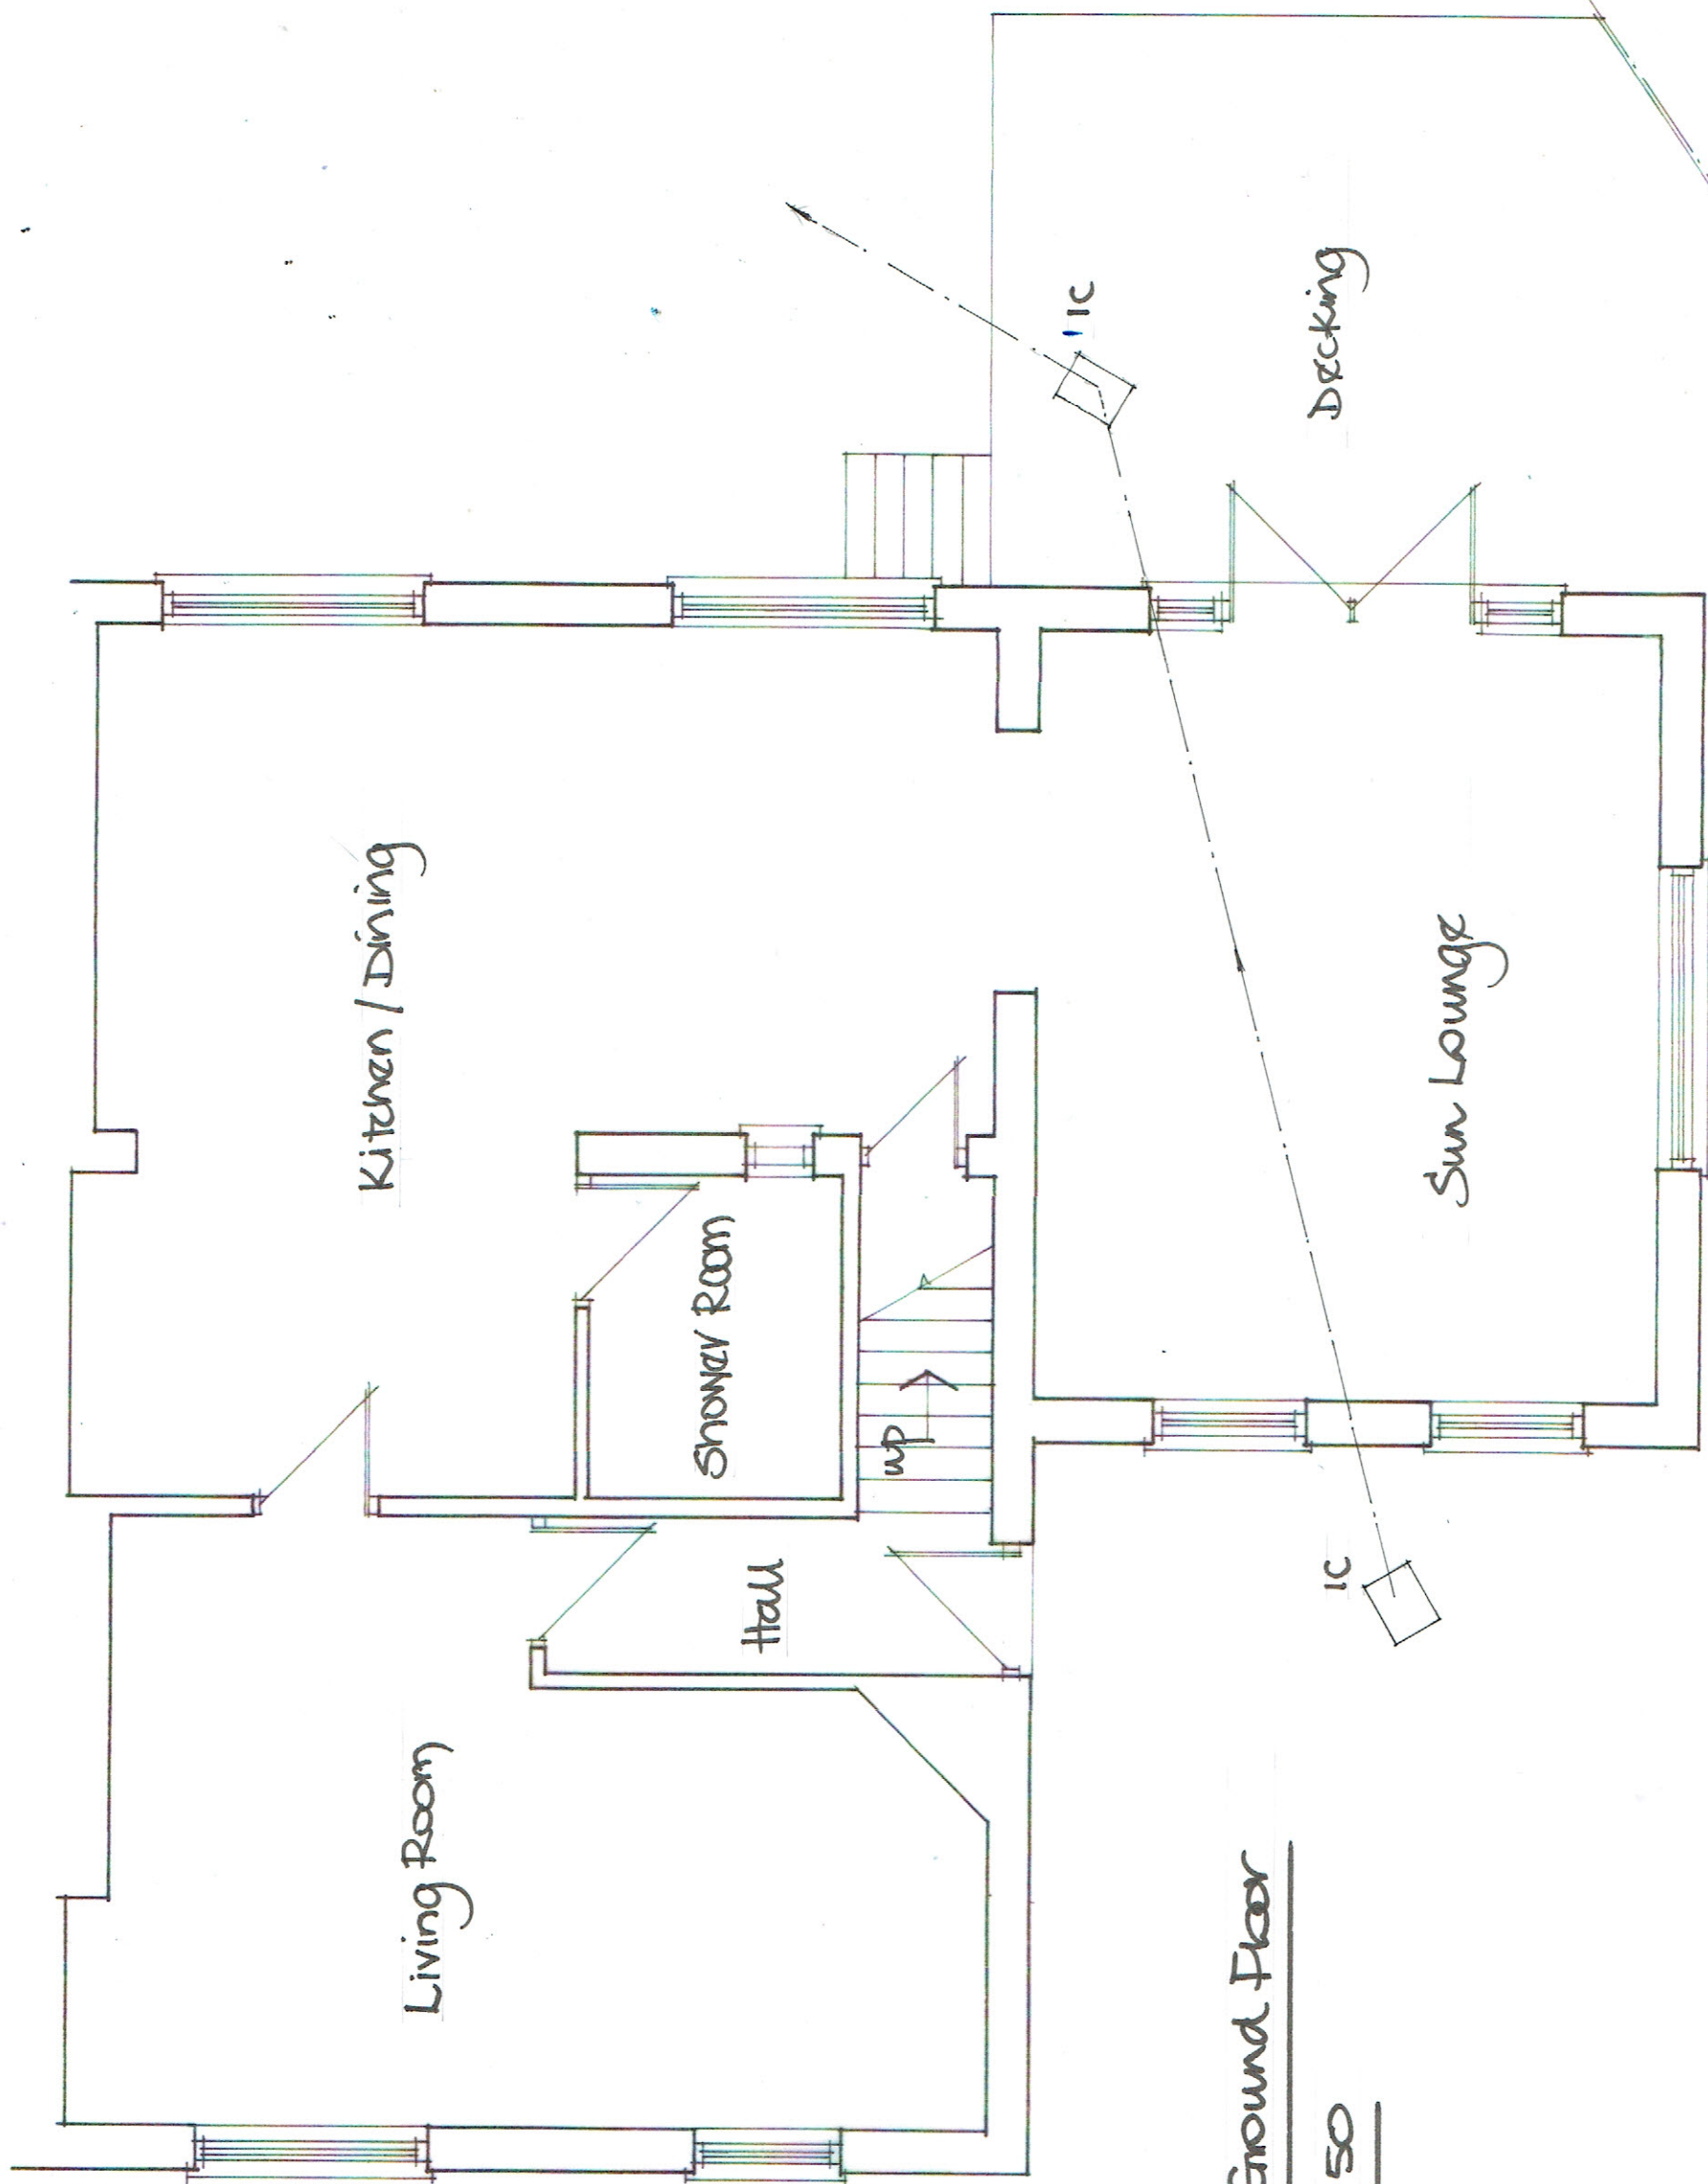

Existing Ground Floor

Scale 1/50

Drg N° 16/CRA/04