



SOUTH EAST - EXT'G

1 : 100



SOUTH WEST - EXT'G

1 : 100

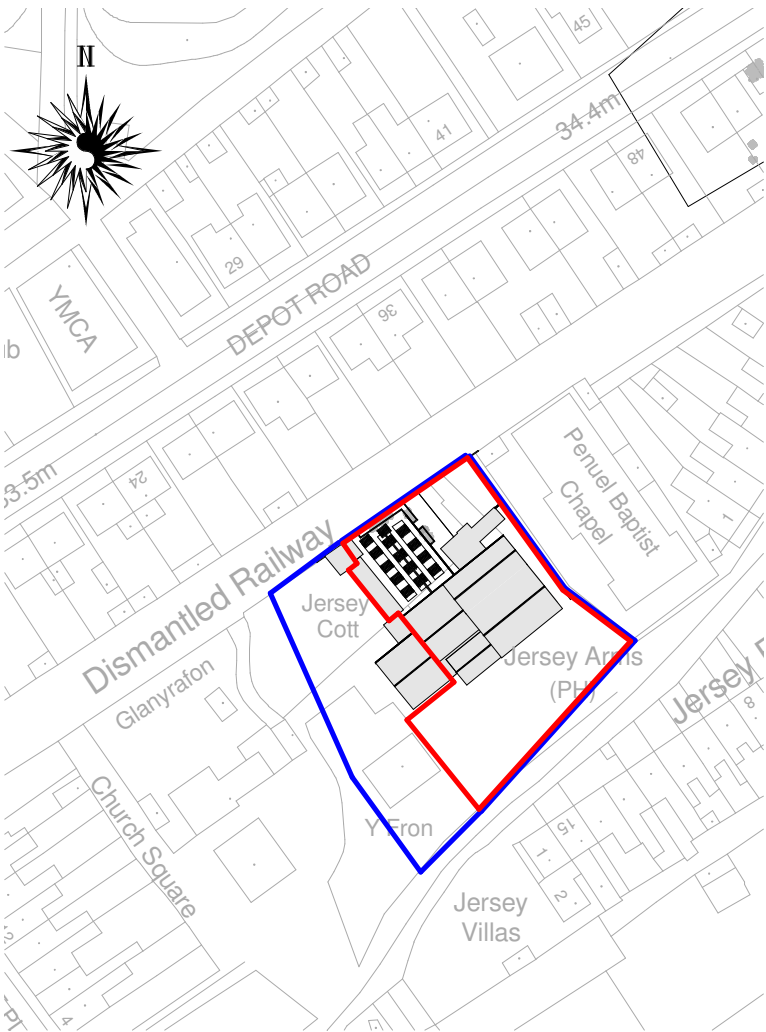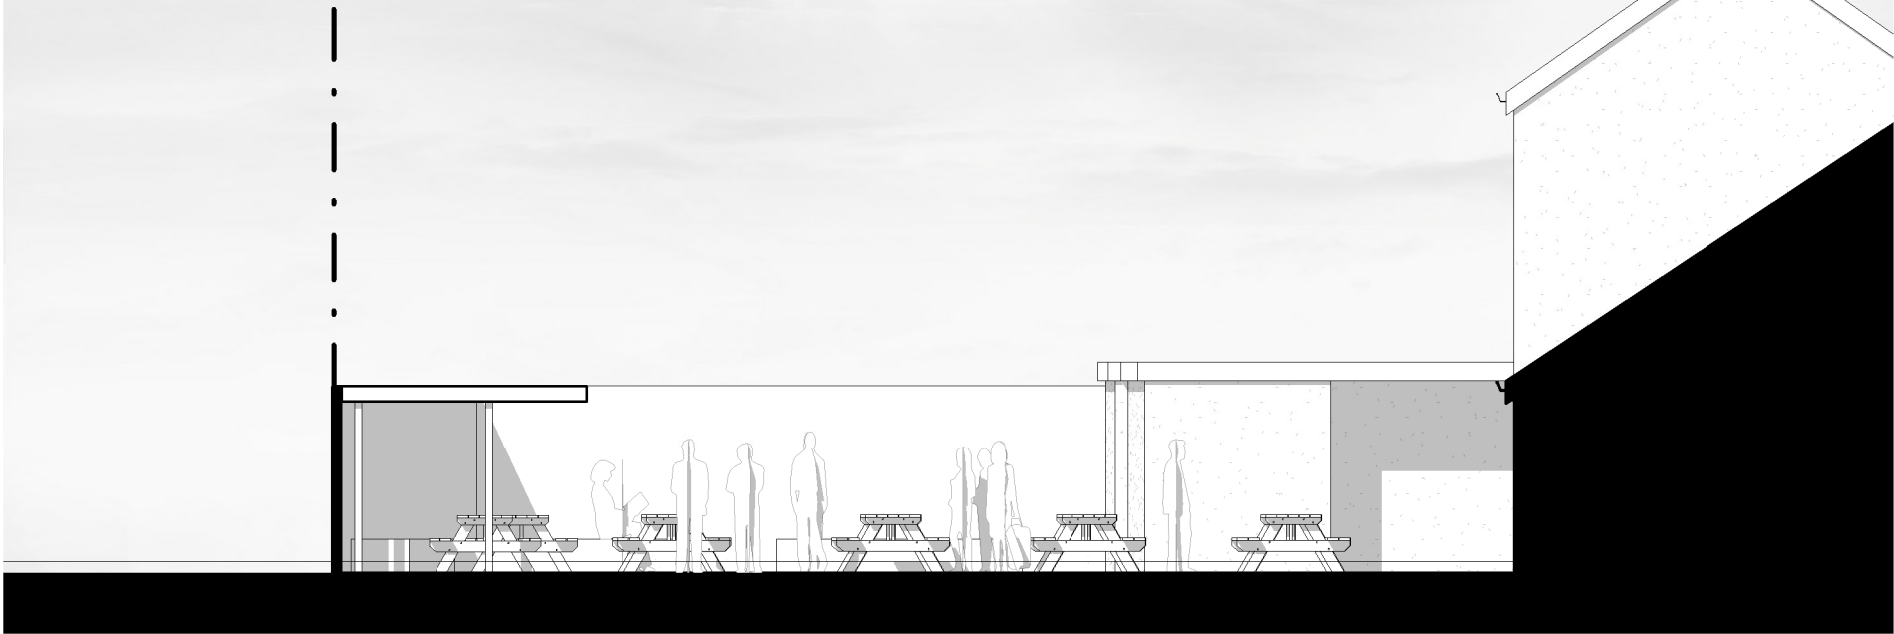

LOCATION PLAN

1 : 1250