


SOUTH EAST - PROP

1 : 100

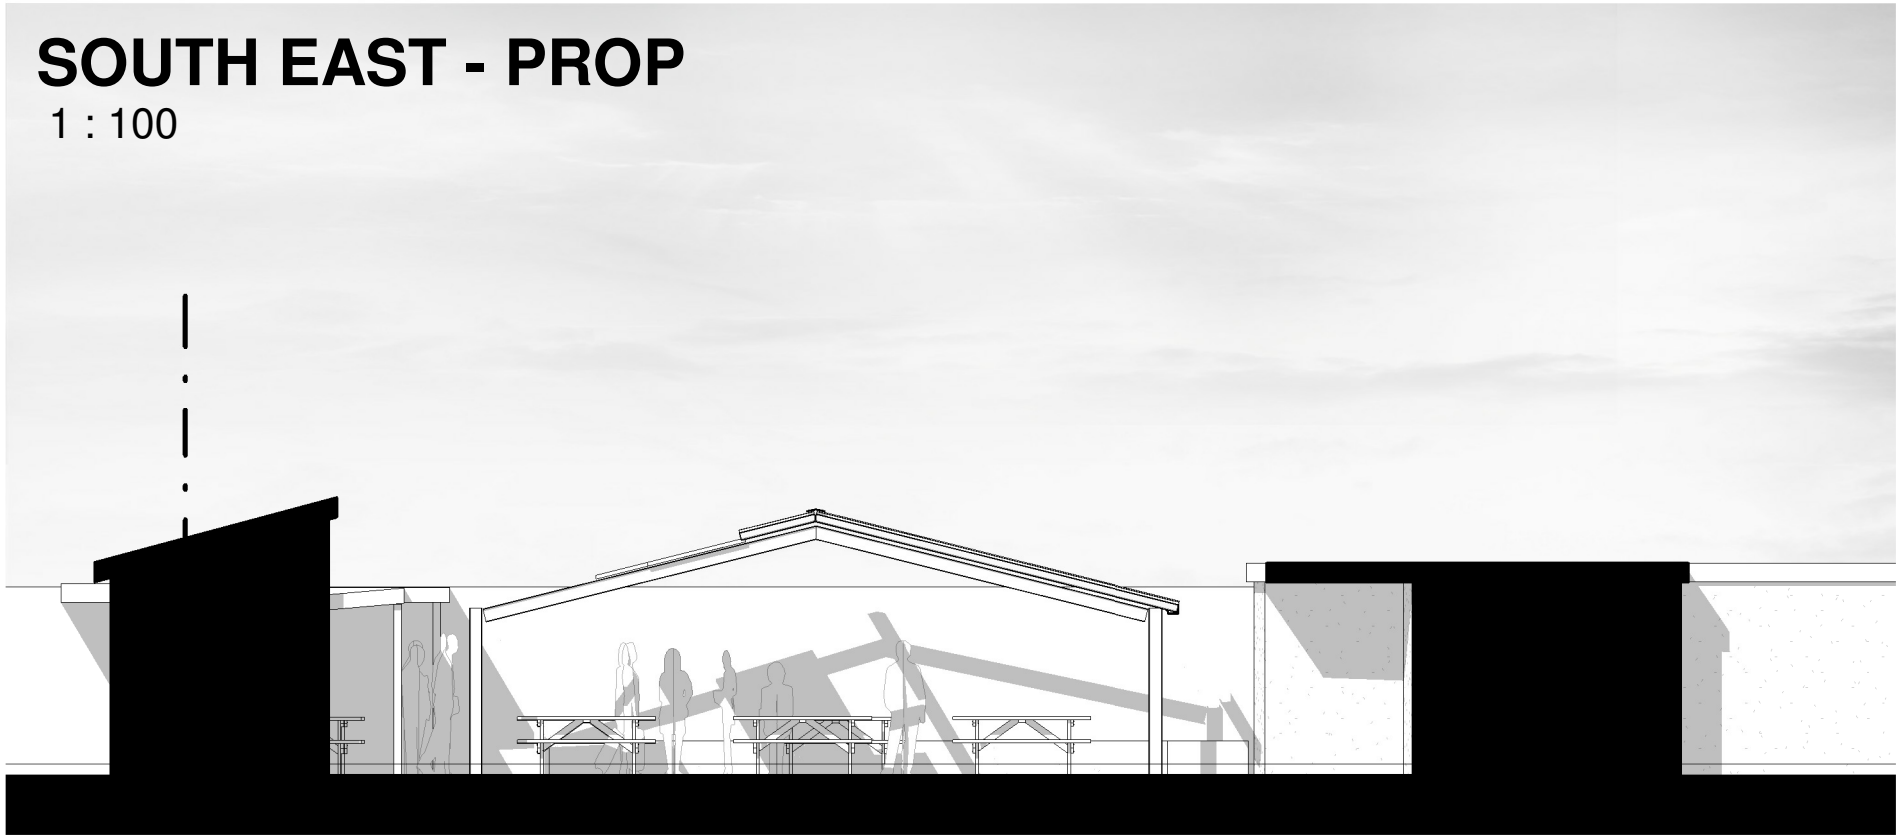

SOUTH WEST - PROP

1 : 100

