



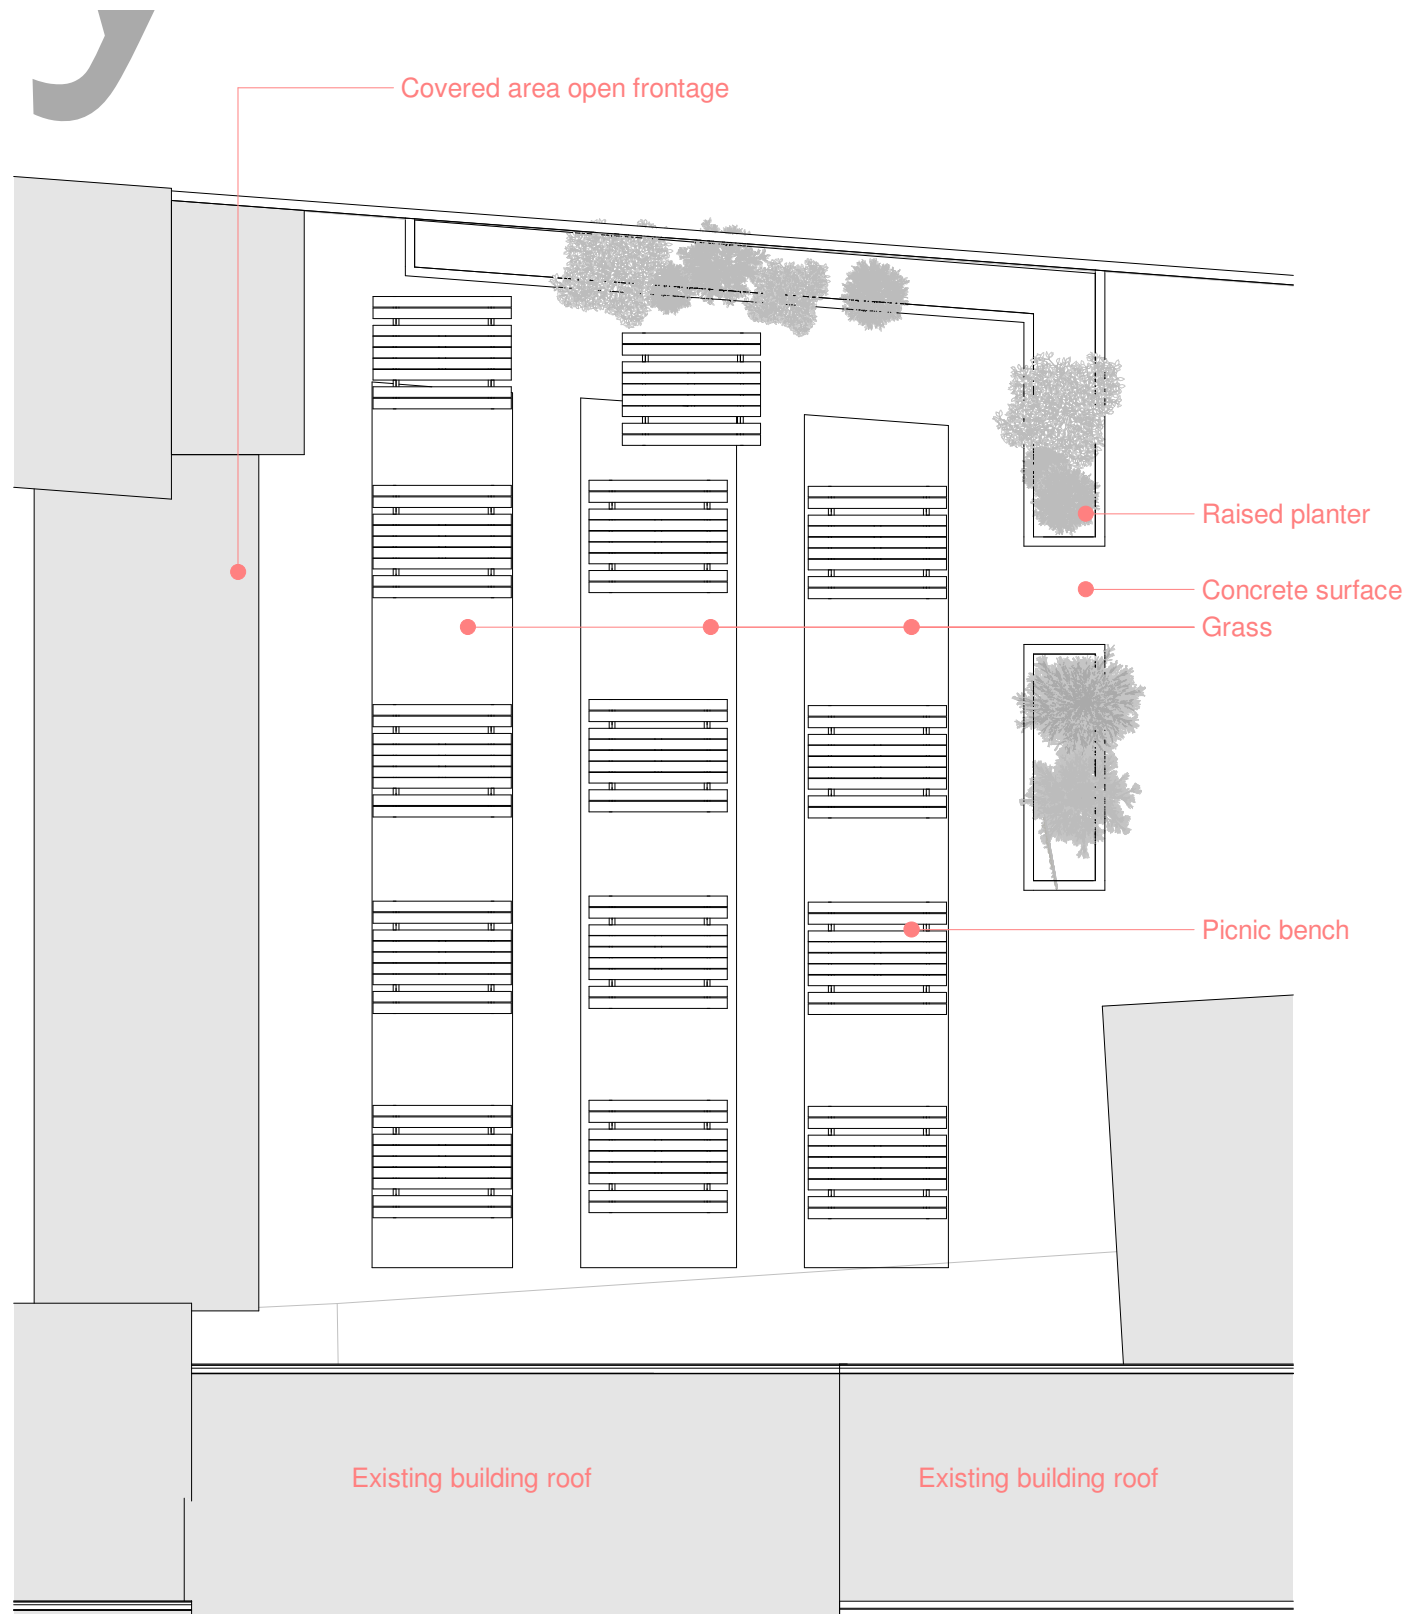

FLOOR PLAN - EXT'G

1 : 100

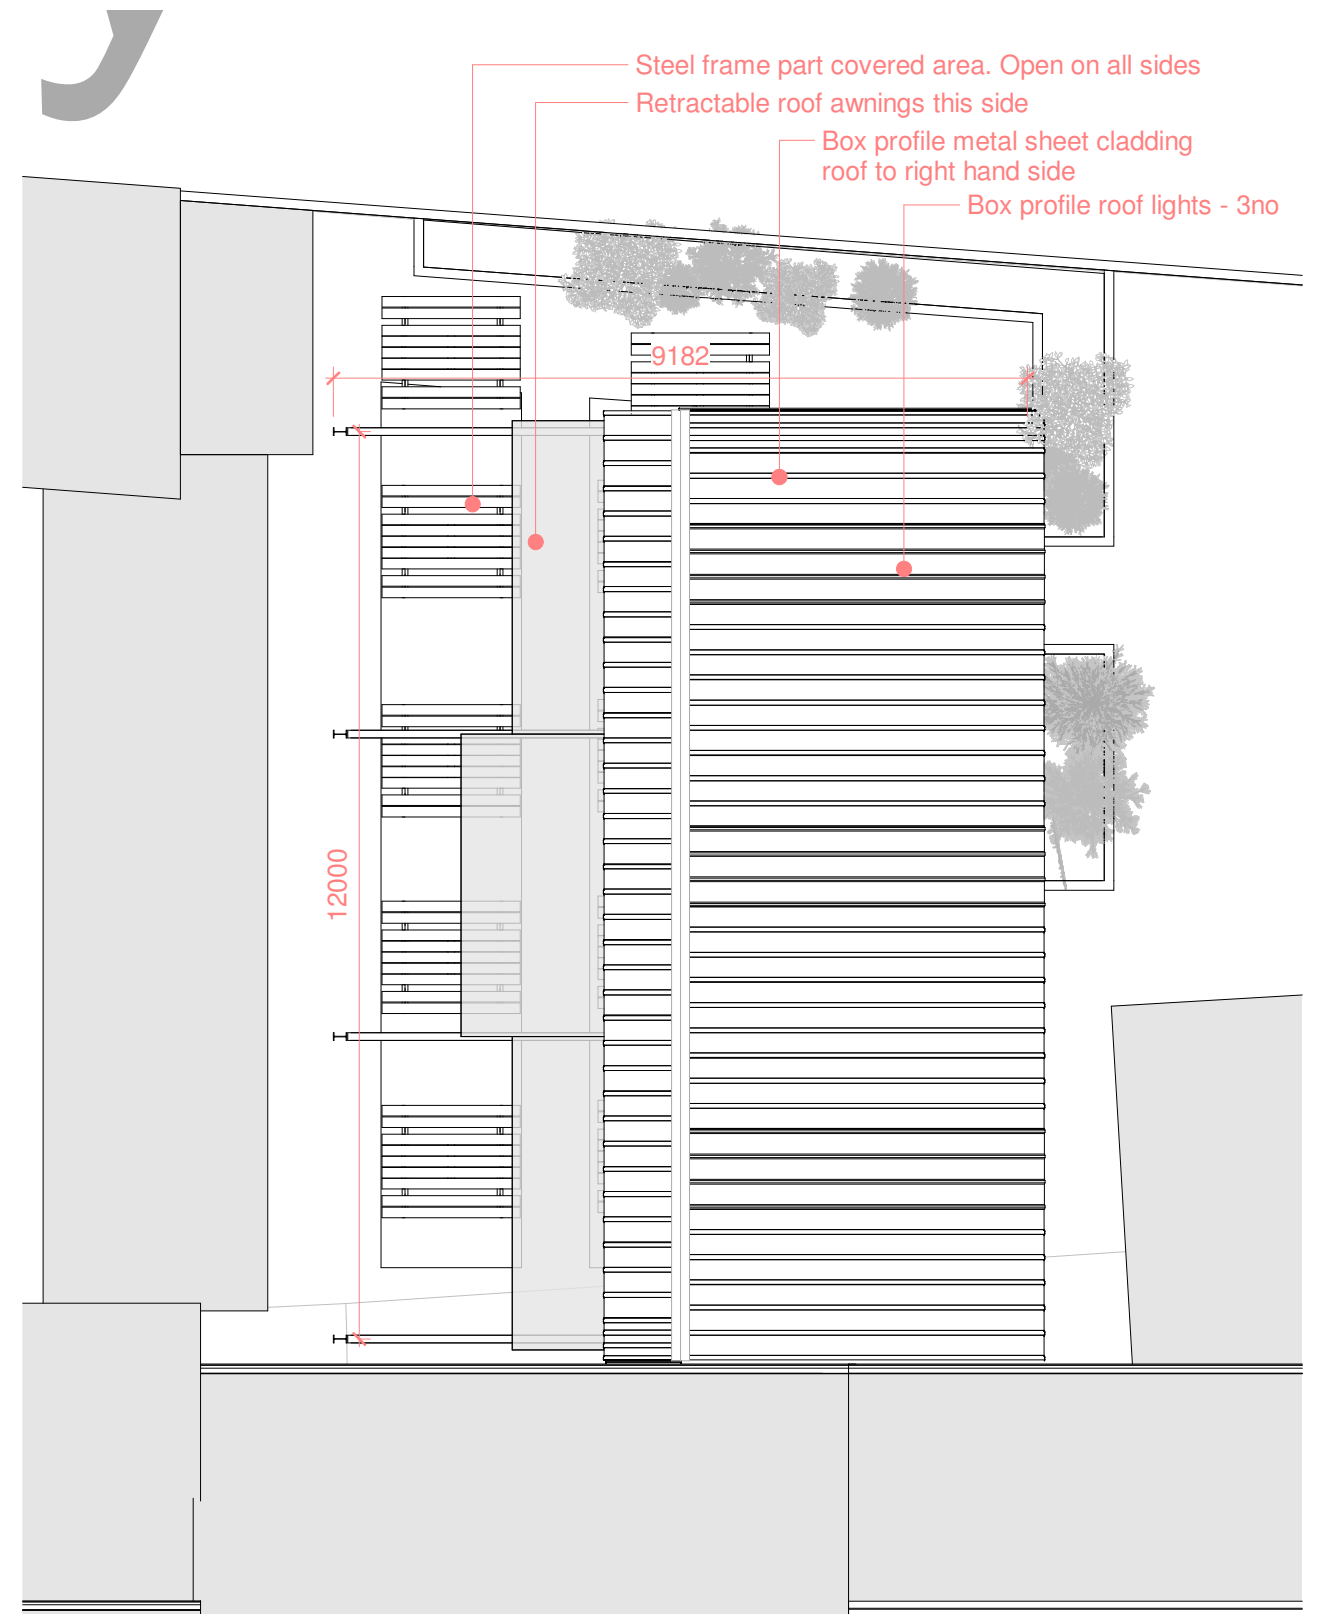

FLOOR PLAN - PROP

1 : 100